
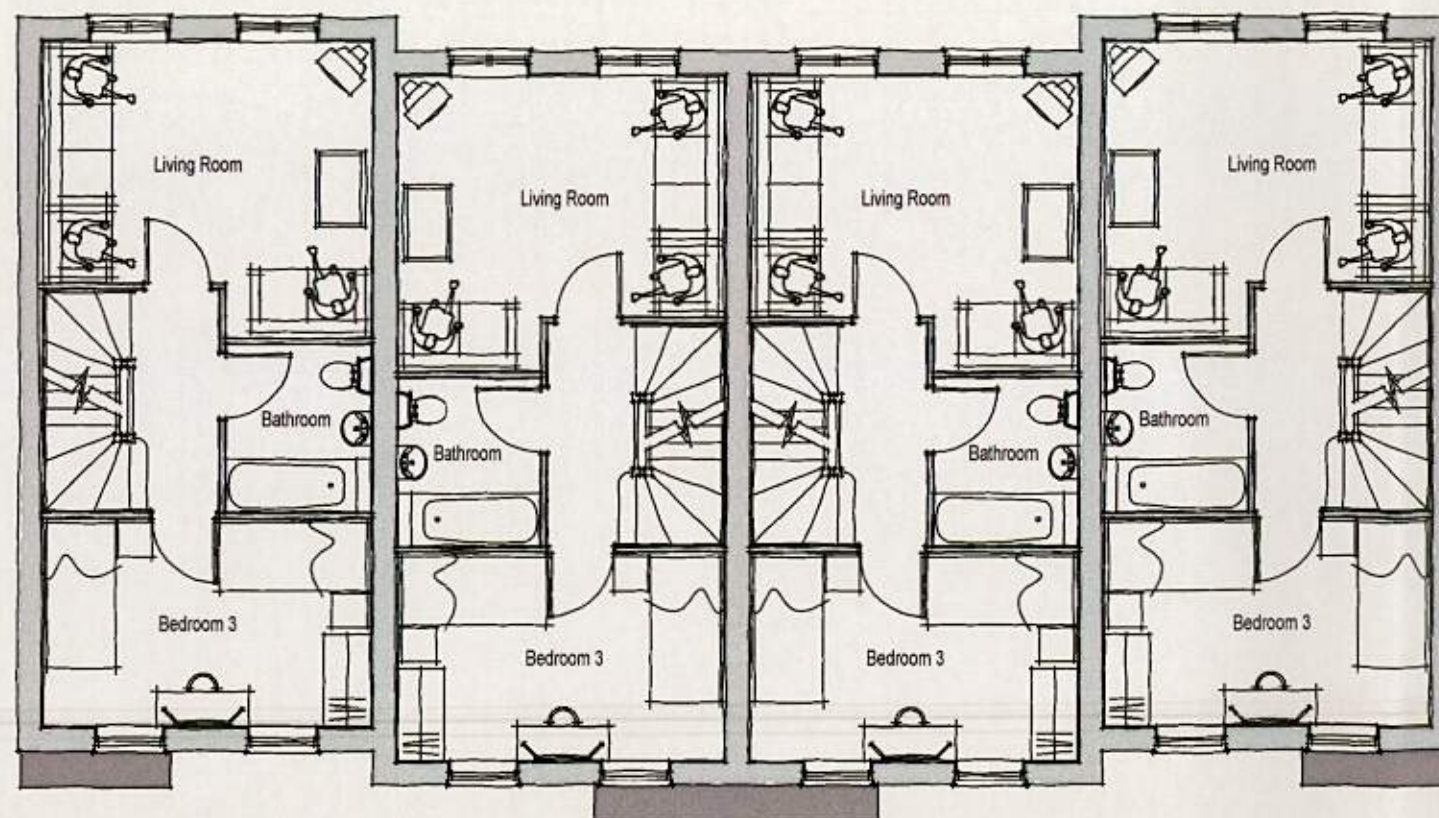


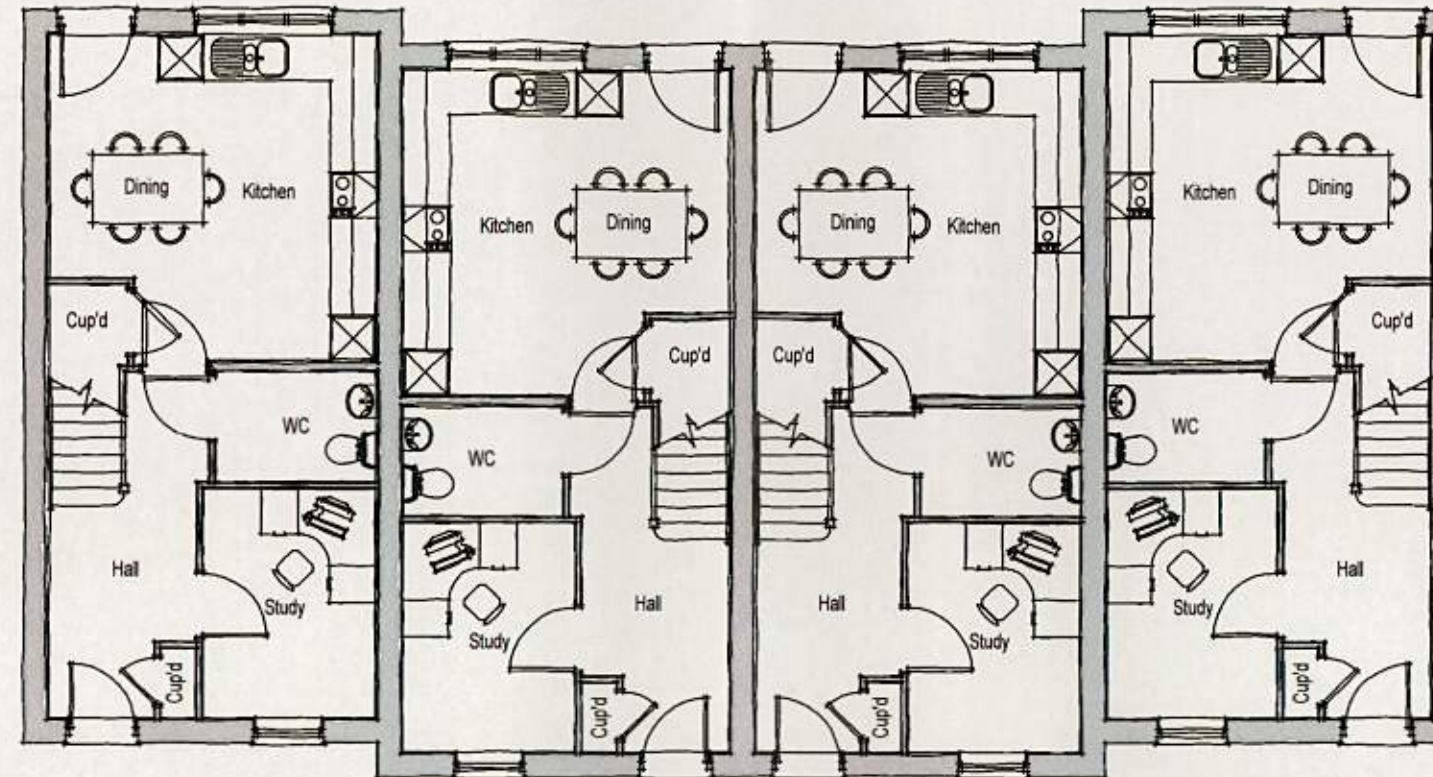

TYPE 19

Rev.	Date	Description	Drawn	Checked
Client	 BARRATT HOMES	Scale 1:100 @ A3	Drawn MCN	Checked DGP
Project	Courtwick Littlehampton	Date Jan 2014	File Type 19	
Drawing Title	Type 19	Drg.No. P802/P3&4/19/01	Rev. -	Drawing Status Planning
Ground & First Floor Plans - Style 3 - Brick				

AAP Architecture Ltd, Unit A, Monument Business Centre, Monument Way East, Woking,
Surrey GU21 5LY. Tel: 01483 727345 Fax: 01483 727375
Web: www.aap-arc.co.uk E-mail: projects@aap-arc.co.uk

This drawing is the copyright of AAP Architecture Ltd.