



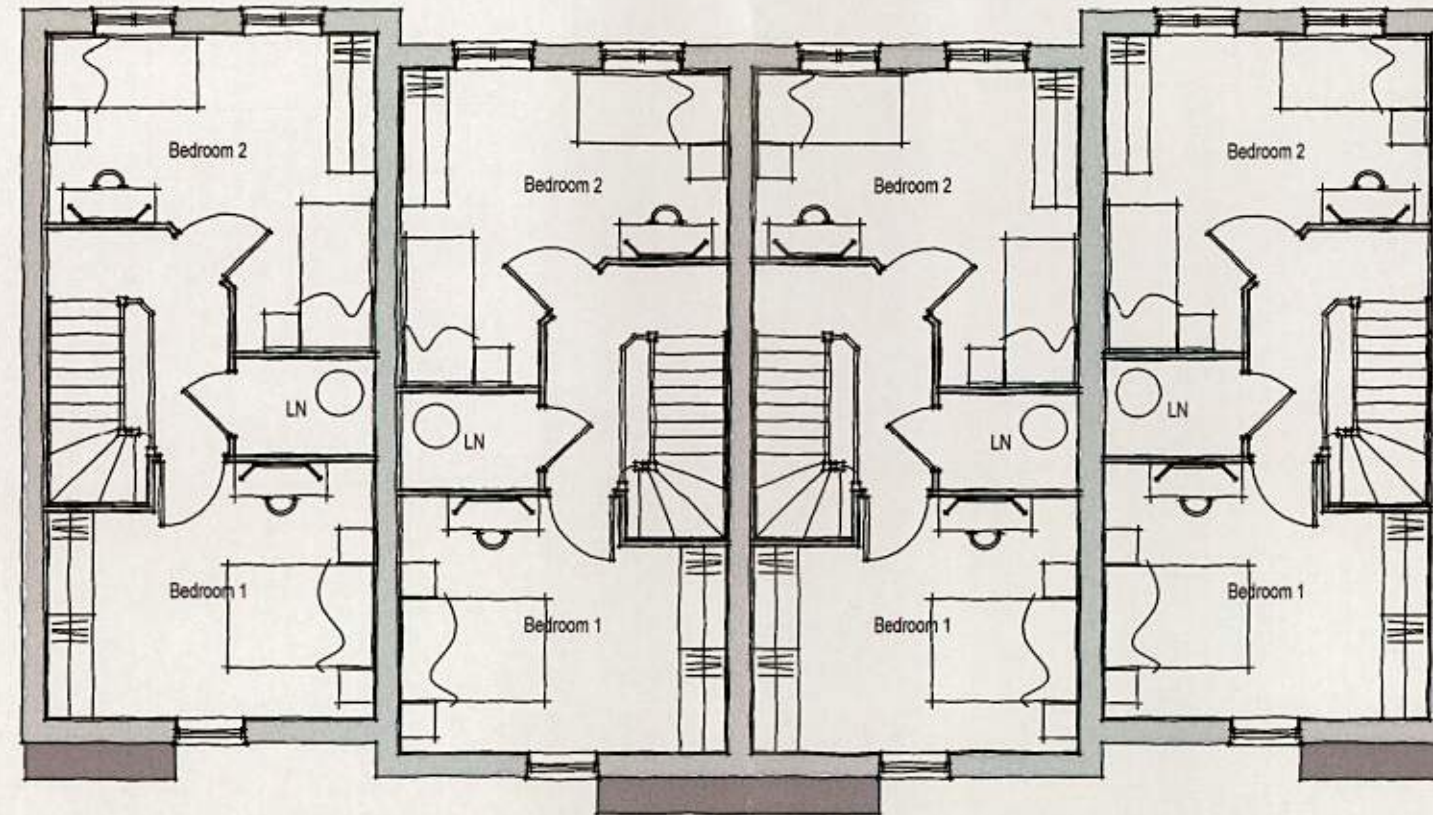

SECOND FLOOR PLAN

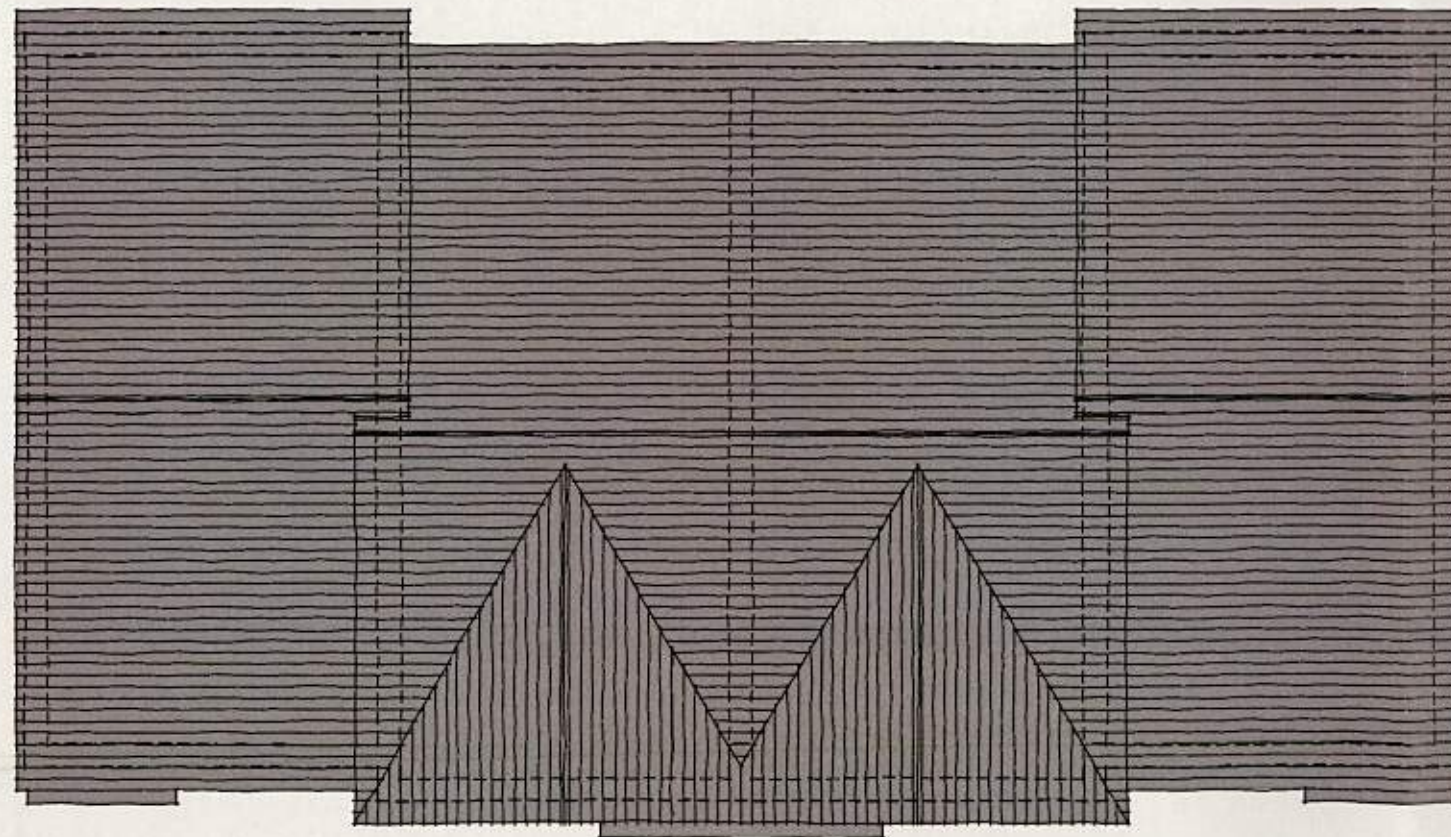

ROOF PLAN

TYPE 19

Rev.	Date	Description	Scale	Drawn	Checked
Client			1:100 @ A3	MCN	DGP
Project					
Courtwick			Date	Jan 2014	File
Littlehampton					Type 19
Drawing Title			Drg.No.	P802/P3&4/19/02	Rev.
Type 19					Drawing Status
Second Floor & Roof Plans - Style 3 - Brick					Planning



AAP Architecture Ltd, Unit A, Monument Business Centre, Monument Way East, Woking,
Surrey GU21 5LY. Tel: 01483 727345 Fax: 01483 727375
Web: www.aap-arc.co.uk E-mail: projects@aap-arc.co.uk

This drawing is the copyright of AAP Architecture Ltd.