



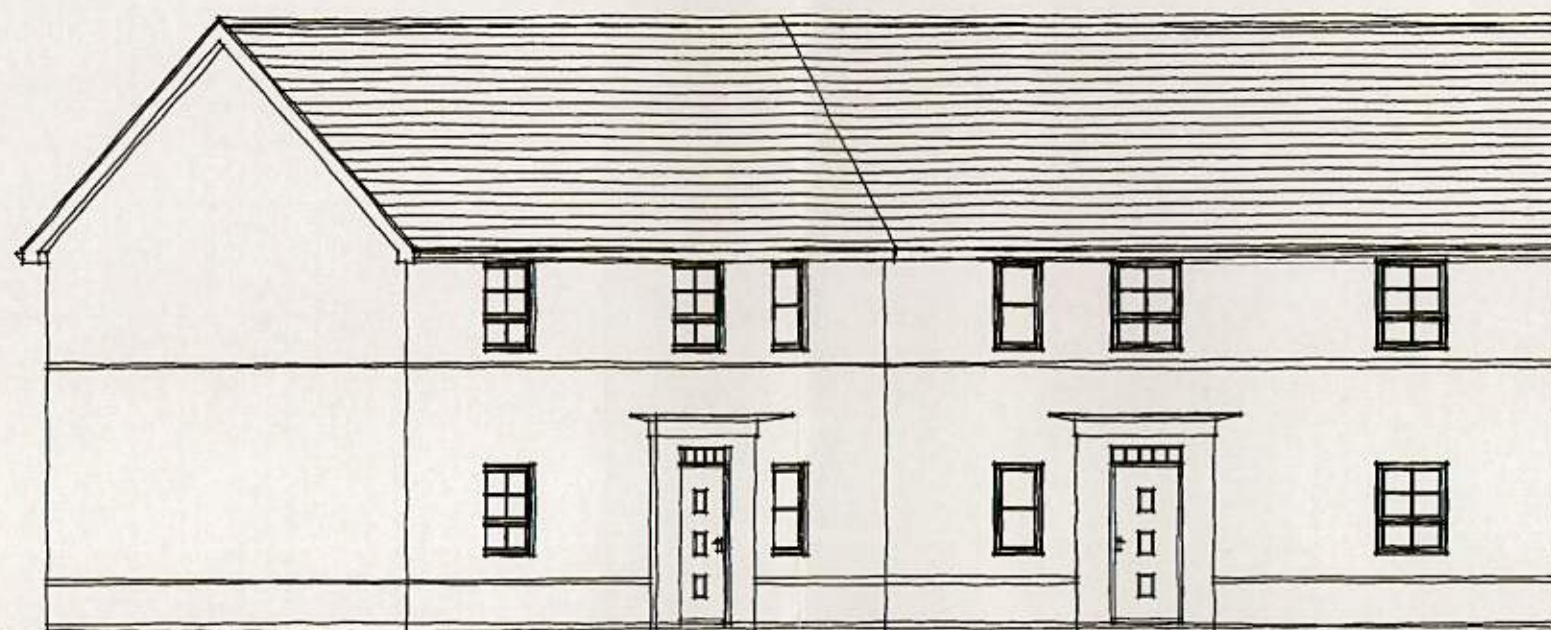

REAR ELEVATION

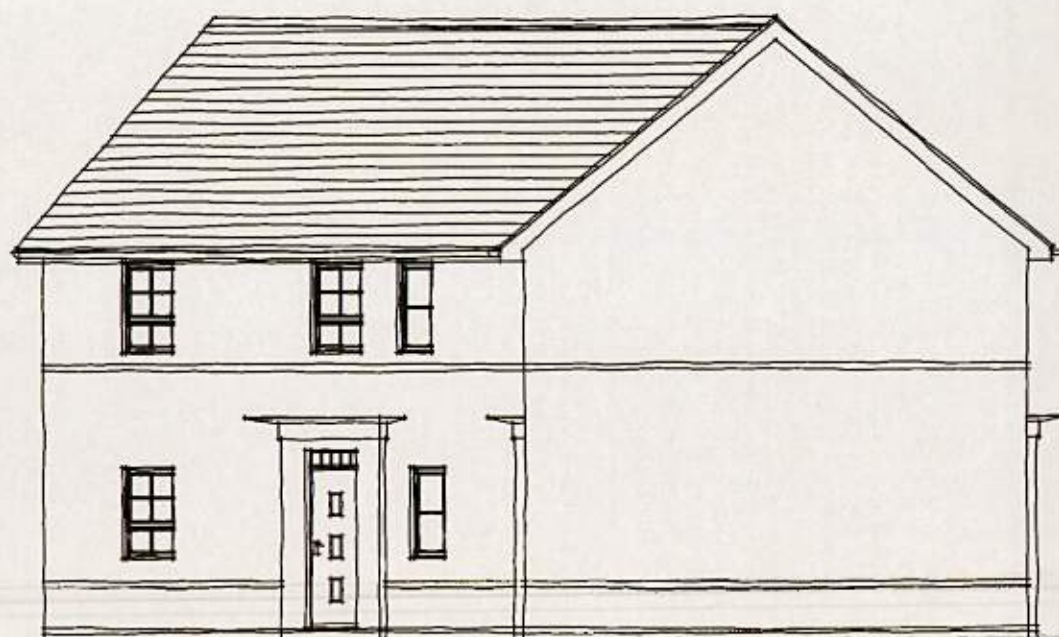

SIDE ELEVATION

BLOCK E

Rev.	Date	Description	Scale	Drawn	Checked	Drawn	Checked
Client			1:100 @ A3	MCN	DGP		
Project							
Courtwick			Date	Jan 14	File	Block E	
Littlehampton							
Drawing Title			Drg.No.	P802/PH3&4/BE/03	Rev.	-	Drawing Status
Block E							Planning
Rear & Side Elevations							



AAP Architecture Ltd, Unit A, Monument Business Centre, Monument Way East, Woking,
Surrey GU21 5LY. Tel: 01483 727345 Fax: 01483 727375
Web: www.aap-arc.co.uk E-mail: projects@aap-arc.co.uk

This drawing is the copyright of AAP Architecture Ltd.