
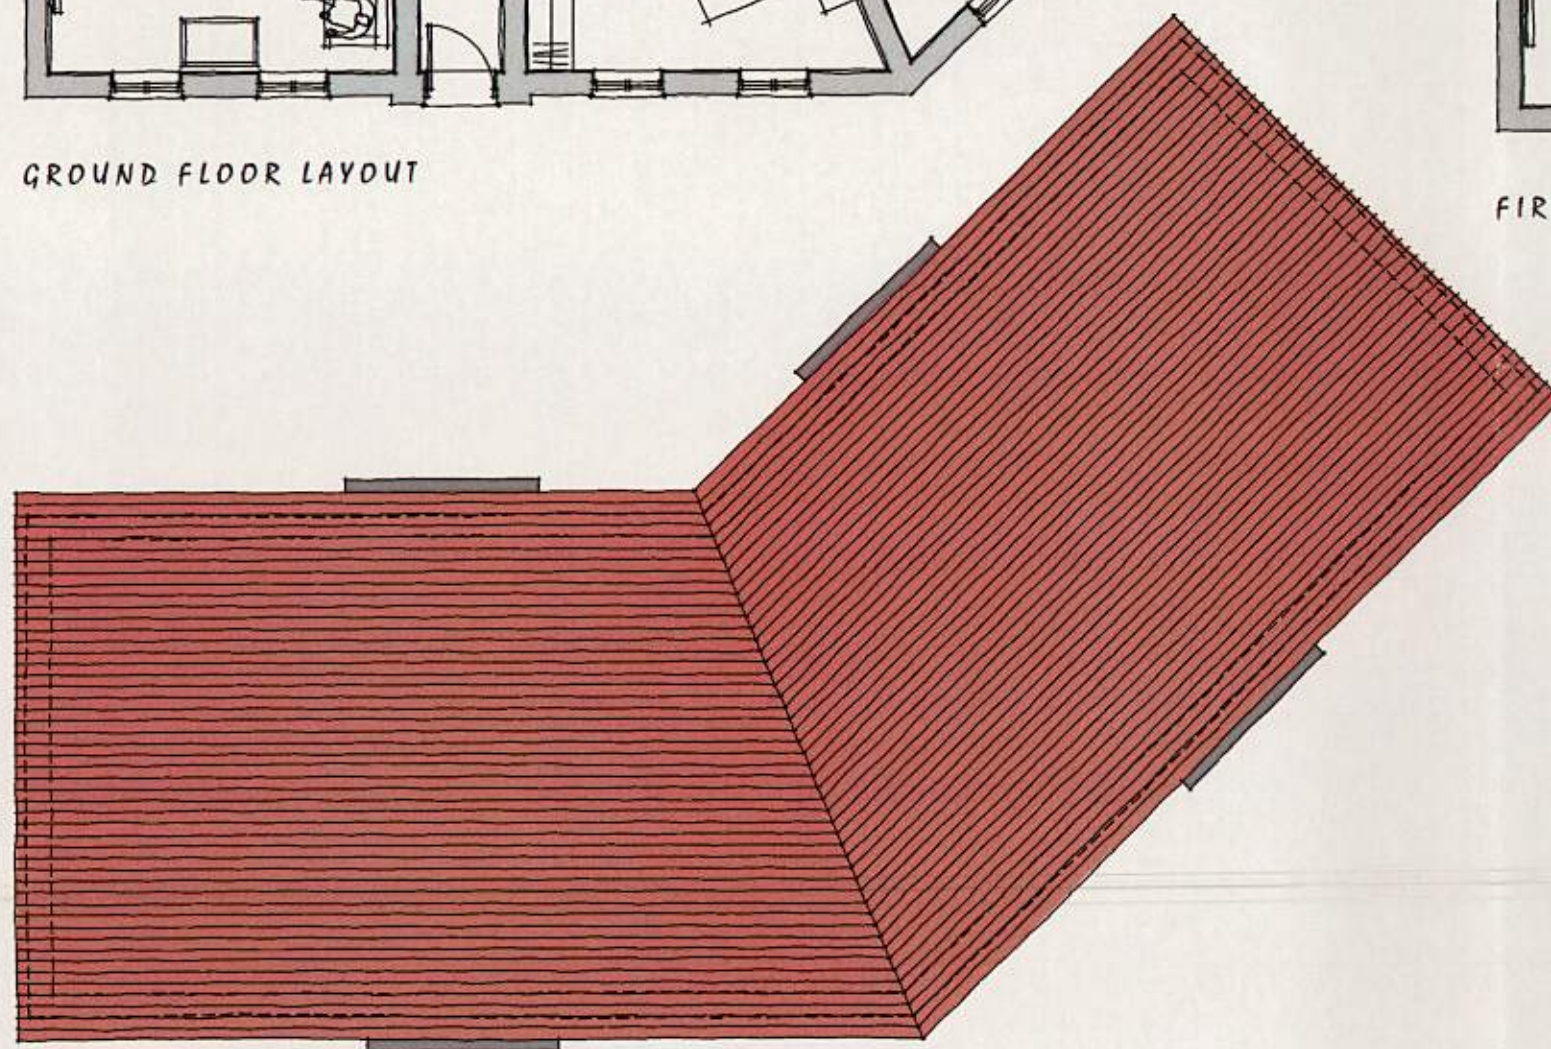
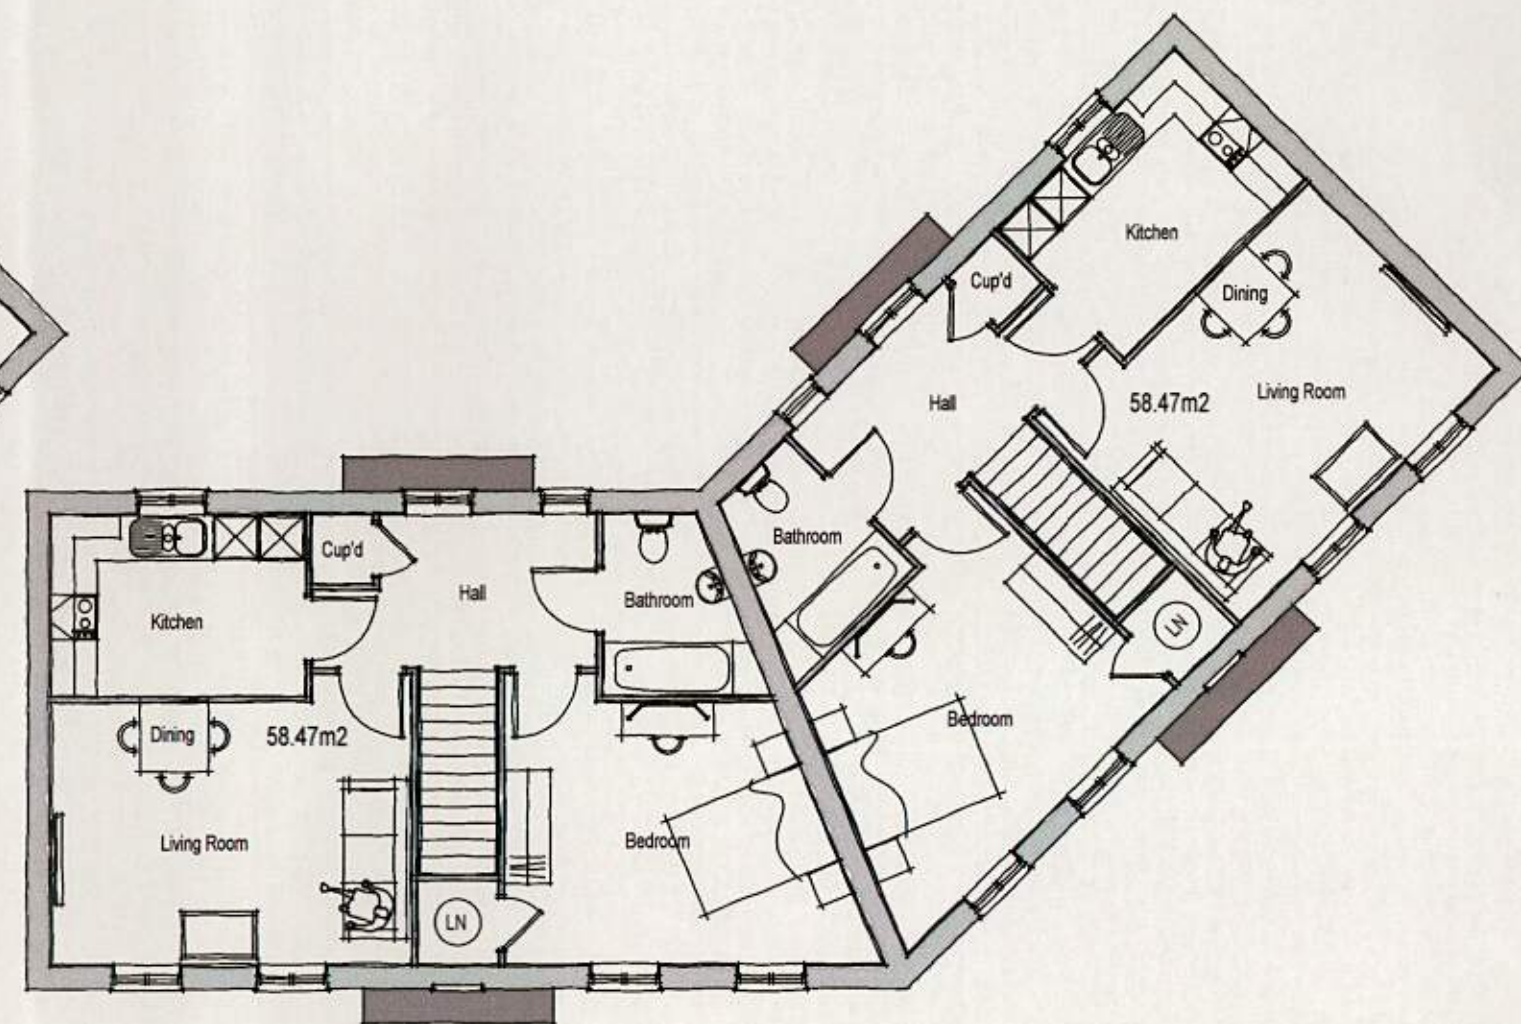


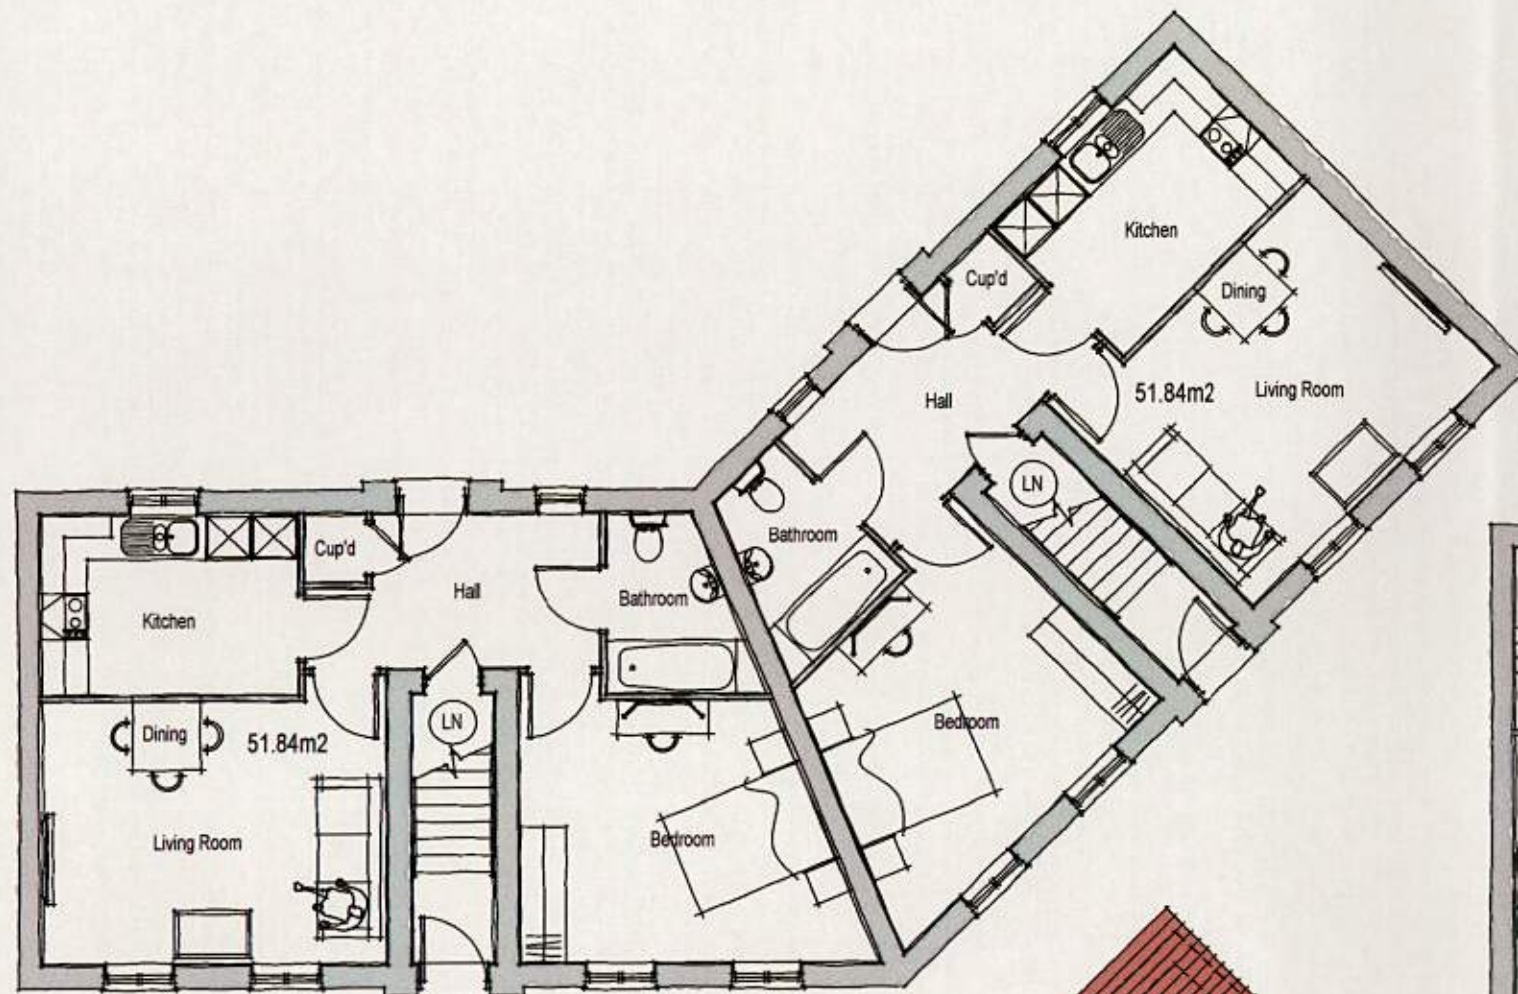

BLOCK E

Rev.	Date	Description	Drawn	Checked
Client		Scale 1:100 @ A3	Drawn MCN	Checked DGP
Project				
Courtwick Littlehampton		Date Jan 14	File Block E	
Drawing Title				Drawing Status
Block E		Drg.No. P802/PH3&4/BE/01	Rev. -	Planning
Floor & Roof Plans				

AAP Architecture Ltd, Unit A, Monument Business Centre, Monument Way East, Woking,
Surrey GU21 5LY. Tel: 01483 727345 Fax: 01483 727375
Web: www.aap-arc.co.uk E-mail: projects@aap-arc.co.uk

This drawing is the copyright of AAP Architecture Ltd.