


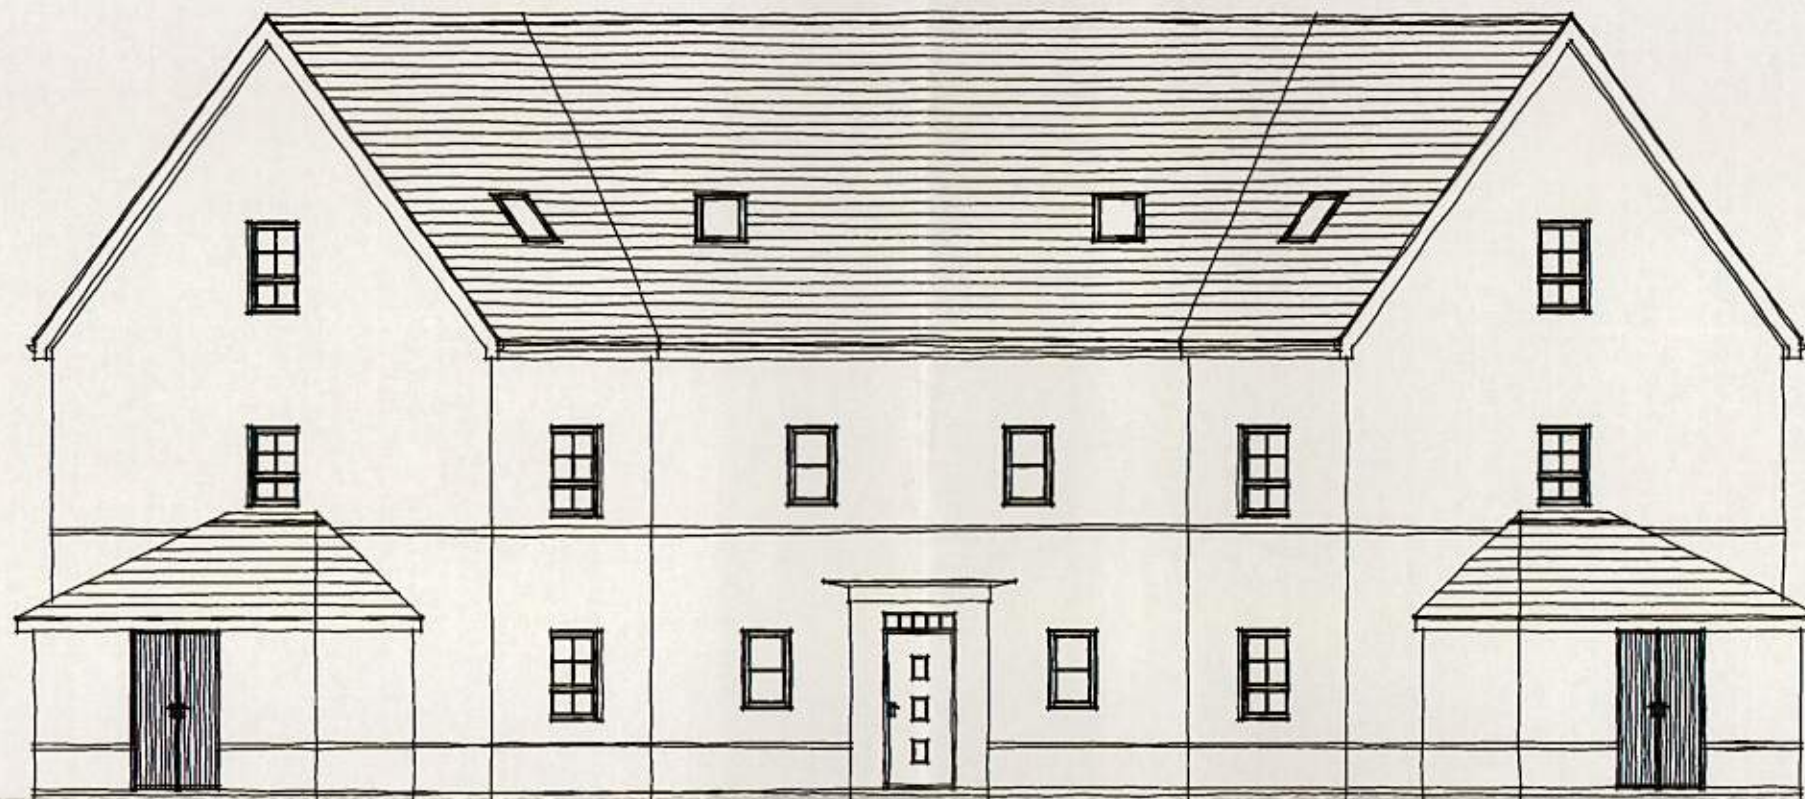

REAR ELEVATION

BLOCK D

Rev.	Date	Description	Scale	Drawn	Checked	Drawn	Checked
				MCN	DGP		
Client			1:100 @ A3				
Project			Date	Jan 14	File	Block D	
Courtwick							
Littlehampton							
Drawing Title			Drg.No.	P802/PH3&4/BD/05	Rev.	-	Drawing Status
Block D							Planning
Rear Elevations							



AAP Architecture Ltd, Unit A, Monument Business Centre, Monument Way East, Woking,
Surrey GU21 5LY. Tel: 01483 727345 Fax: 01483 727375
Web: www.aap-arc.co.uk E-mail: projects@aap-arc.co.uk

This drawing is the copyright of AAP Architecture Ltd.