



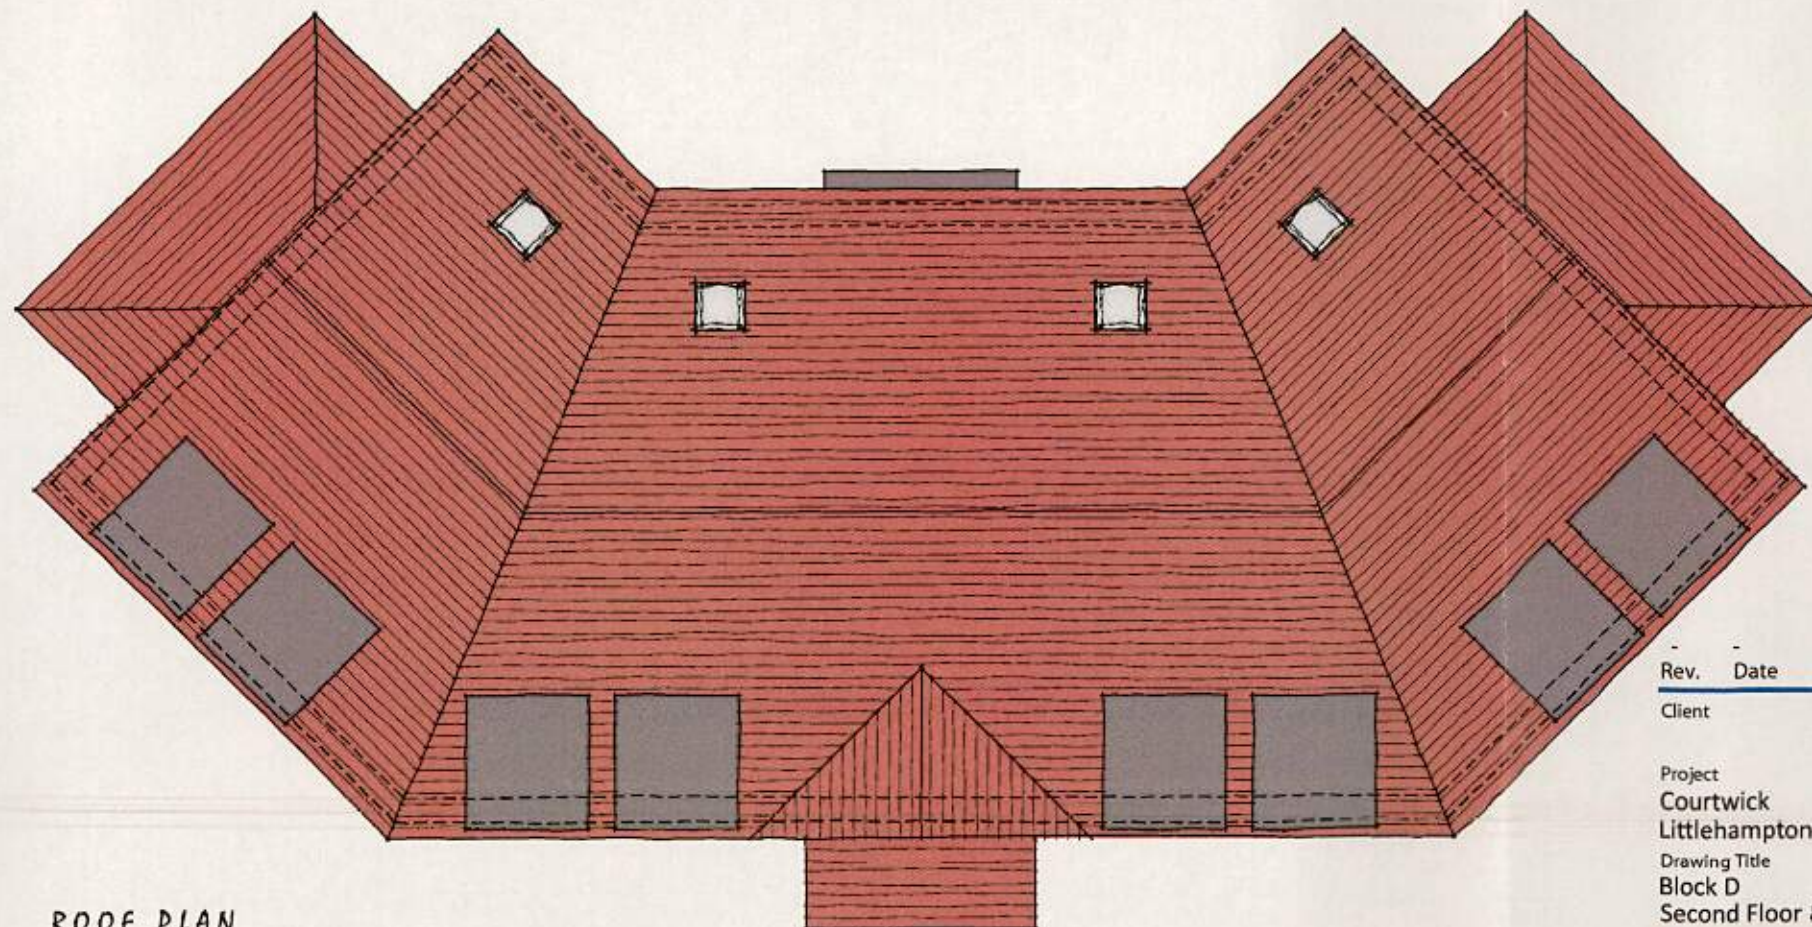

ROOF PLAN

BLOCK D

Rev.	Date	Description	Scale	Drawn	Checked	Drawn	Checked
Client			1:100 @ A3	MCN	DGP		
Project			Date	File			
Courtwick			Jan 14	Block D			
Littlehampton							
Drawing Title			Drg.No.	Rev.	Drawing Status		
Block D			P802/PH3&4/BD/02	-	Planning		
Second Floor & Roof Plans							

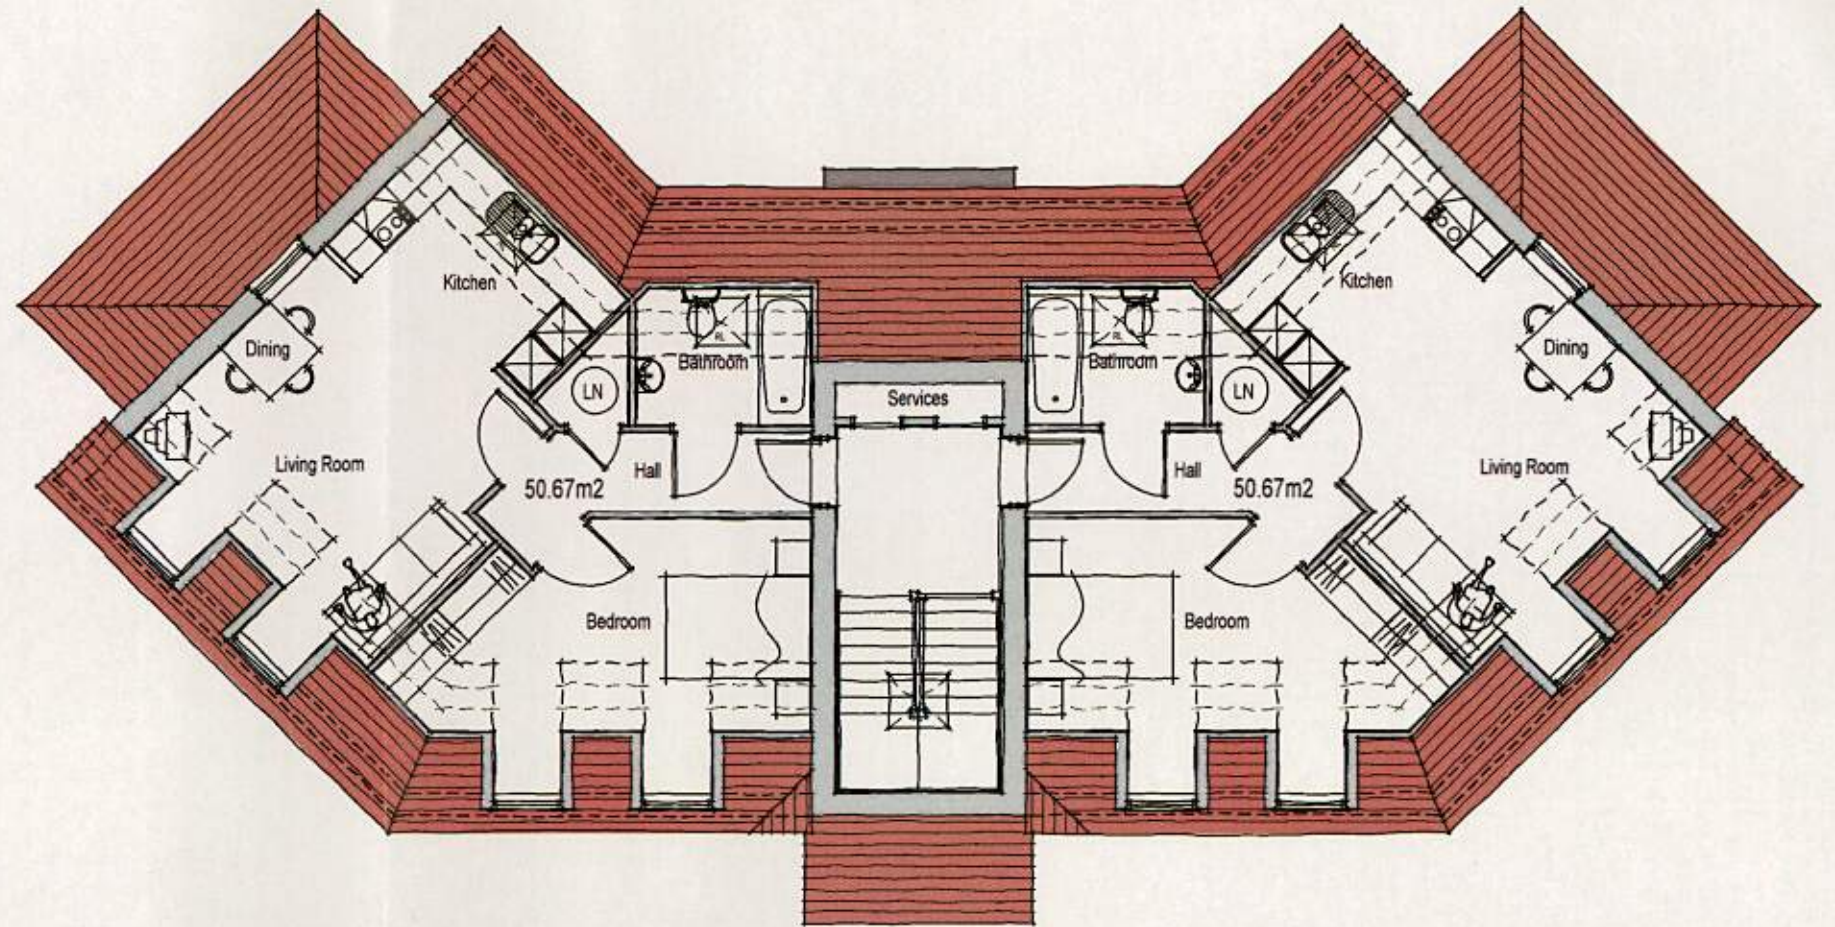

AAP Architecture Ltd, Unit A, Monument Business Centre, Monument Way East, Woking,
Surrey GU21 5LY. Tel: 01483 727345 Fax: 01483 727375
Web: www.aap-arc.co.uk E-mail: projects@aap-arc.co.uk

This drawing is the copyright of AAP Architecture Ltd.