




ROOF PLAN

BLOCK C

Rev.	Date	Description	Scale	Drawn	Checked	Drawn	Checked
Client			1:100 @ A3	MCN	DGP		
Project			Date	Jan 14	File	Block C	
Courtwick			Drg.No.	P802/P3&4/BC/04	Rev.		Drawing Status
Littlehampton							Planning
Drawing Title							
Block C							
Roof Plan							

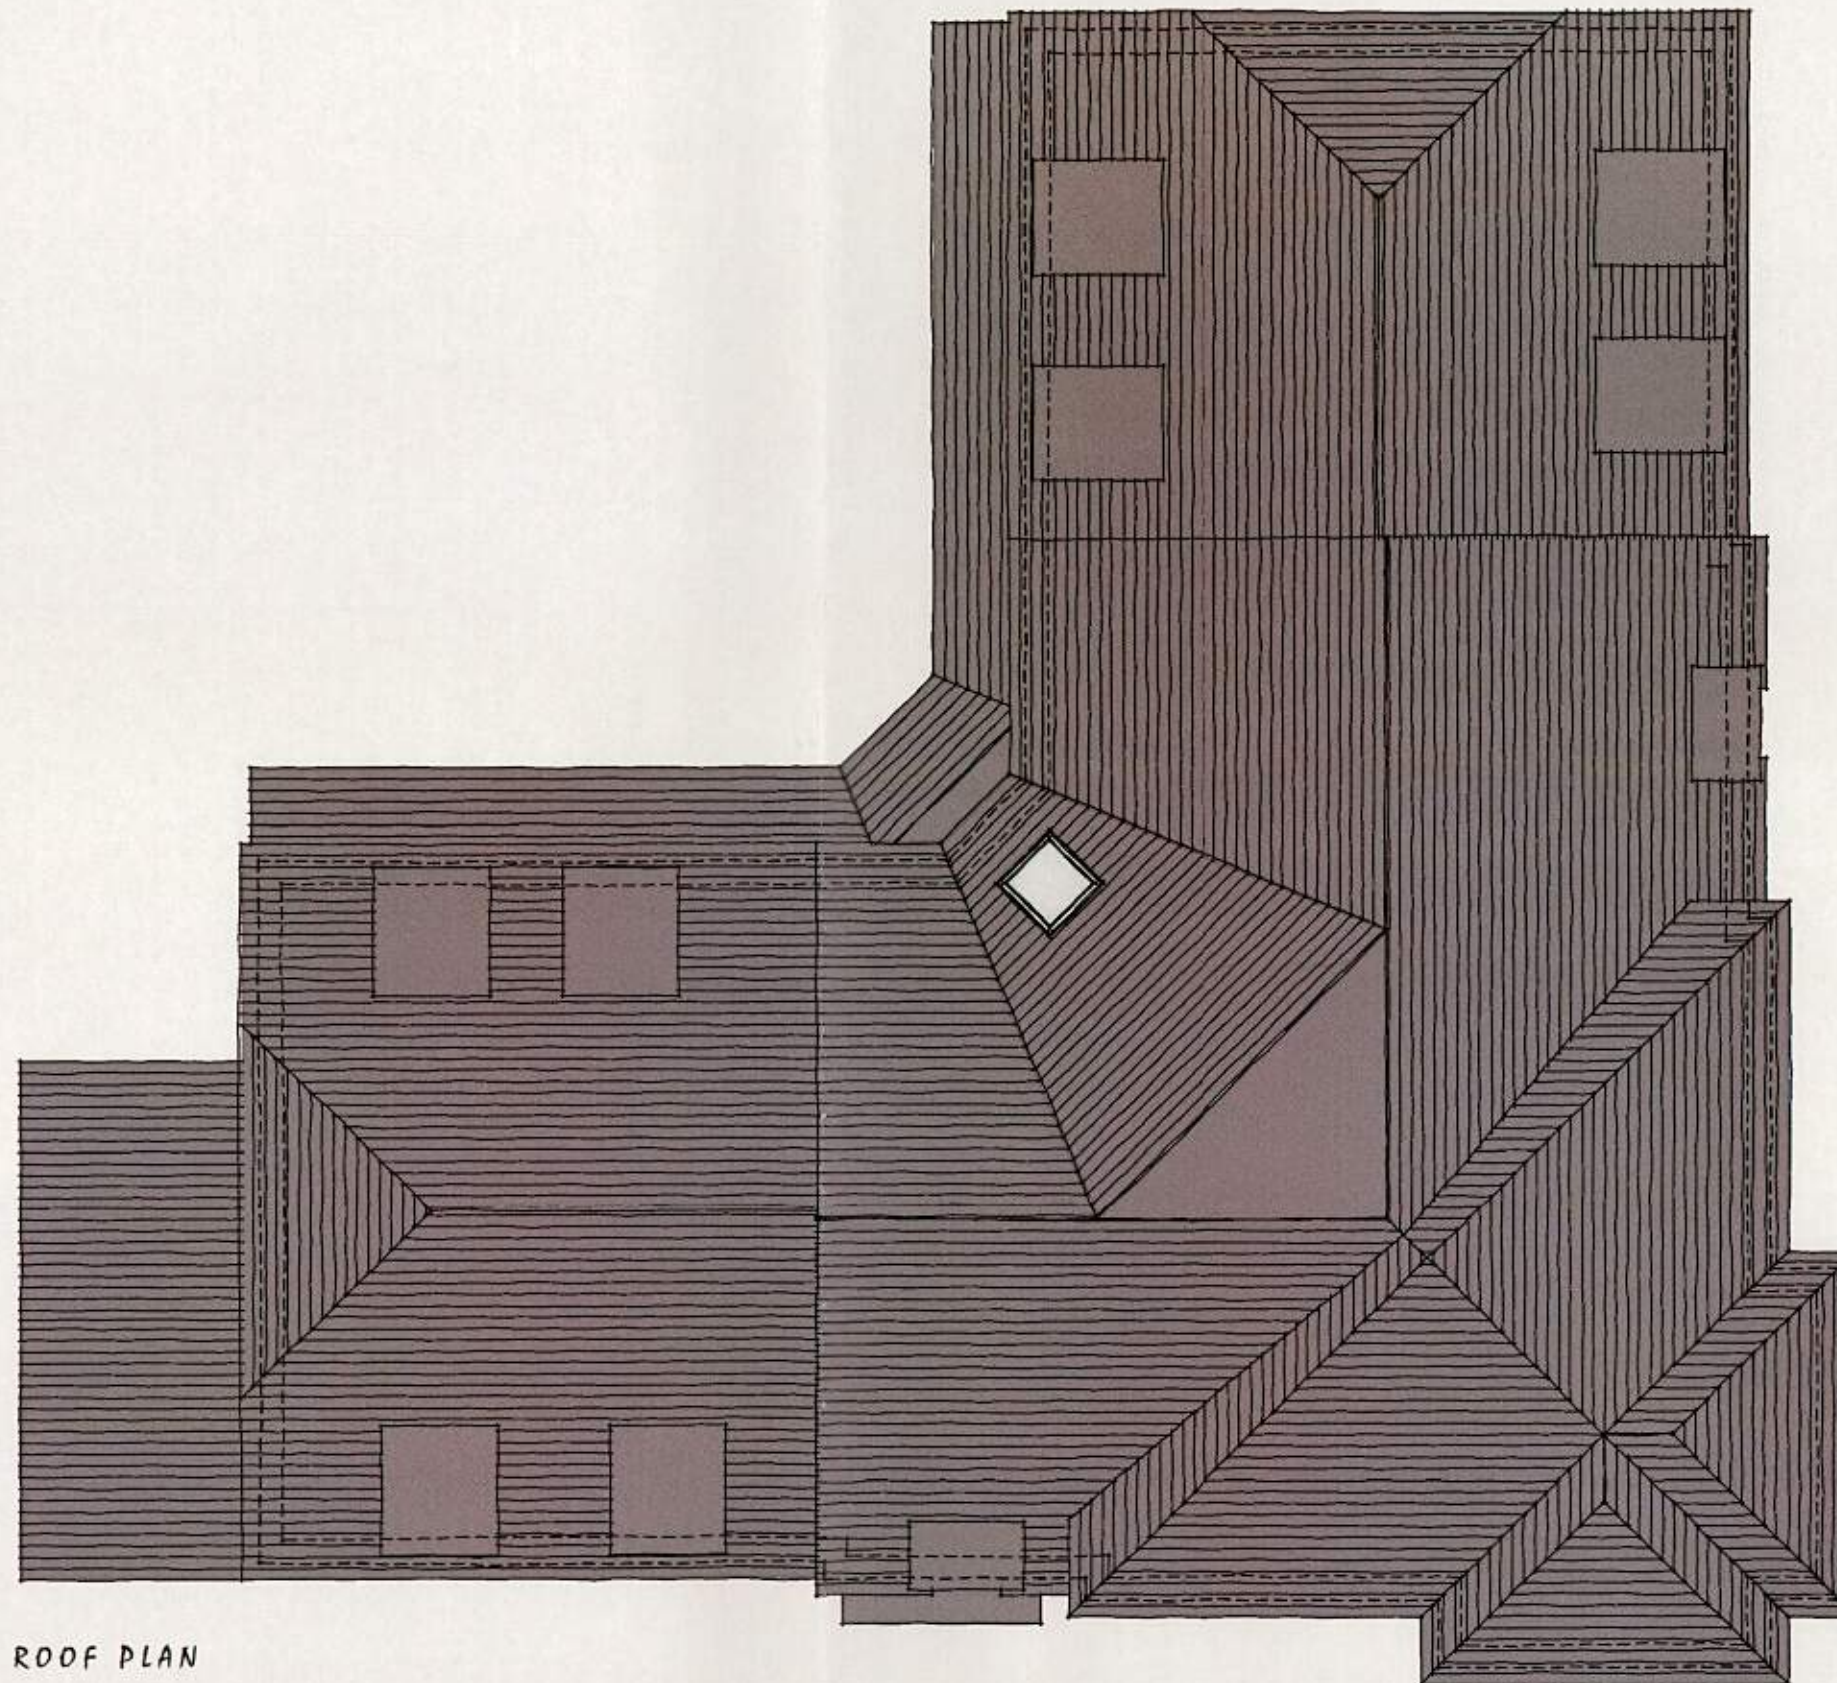

AAP Architecture Ltd, Unit A, Monument Business Centre, Monument Way East, Woking,
Surrey GU21 5LY. Tel: 01483 727345 Fax: 01483 727375
Web: www.aap-arc.co.uk E-mail: projects@aap-arc.co.uk