



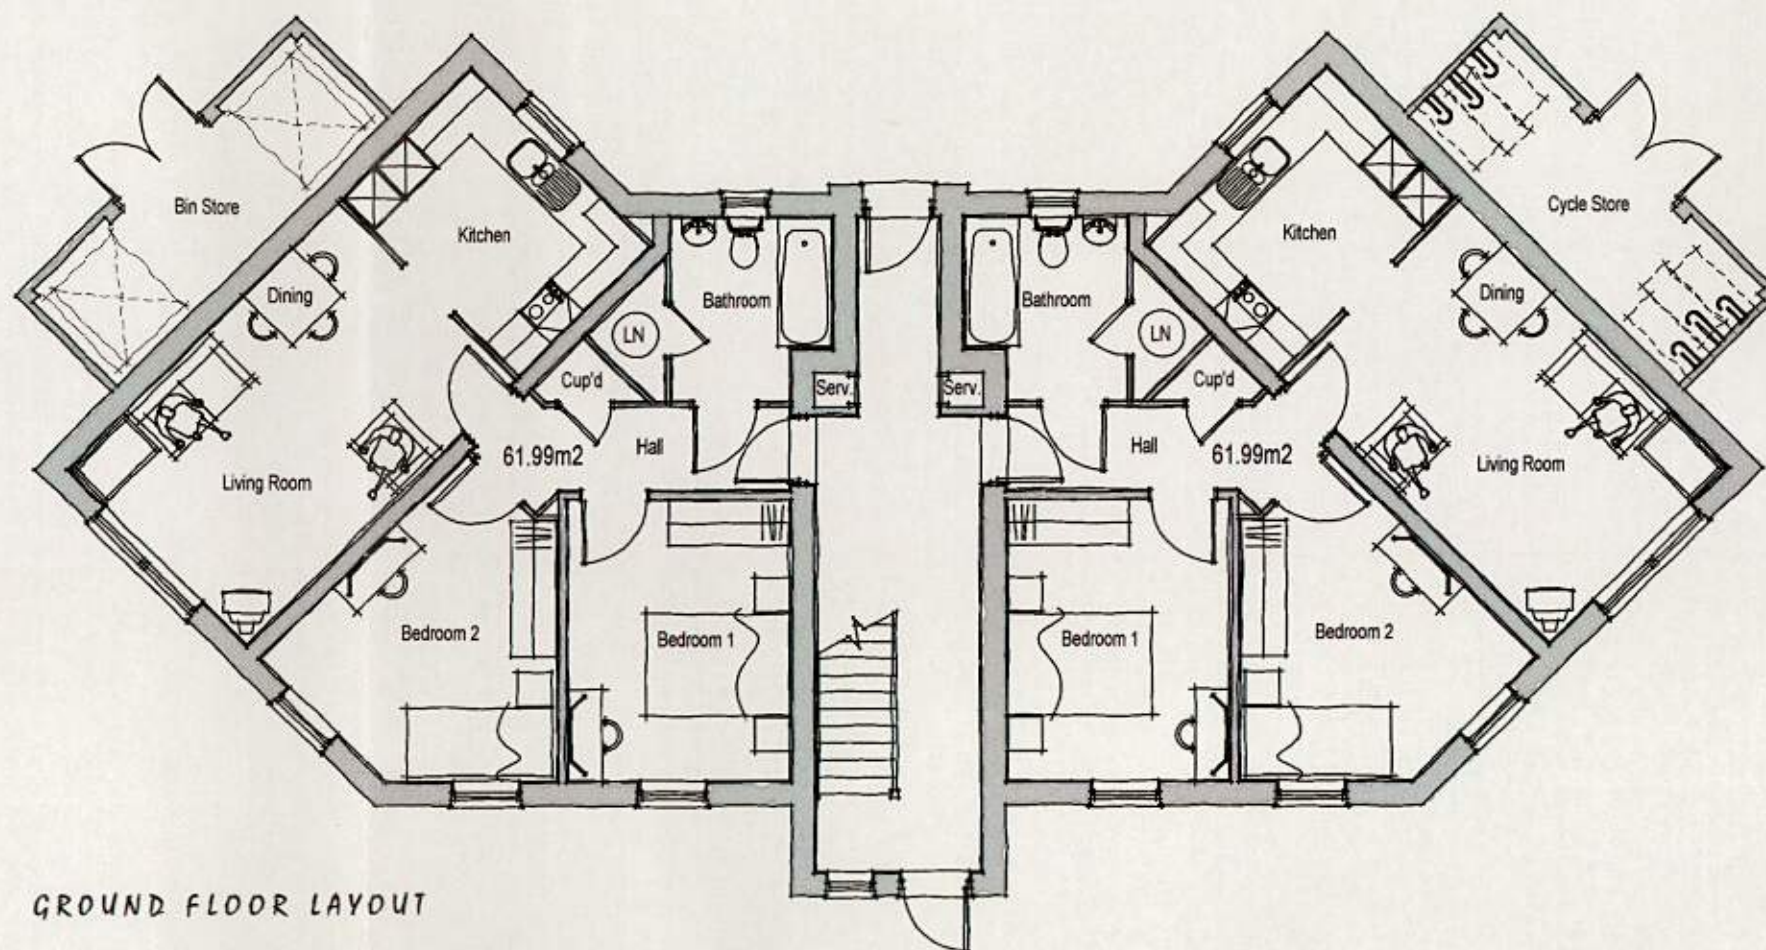

GROUND FLOOR LAYOUT

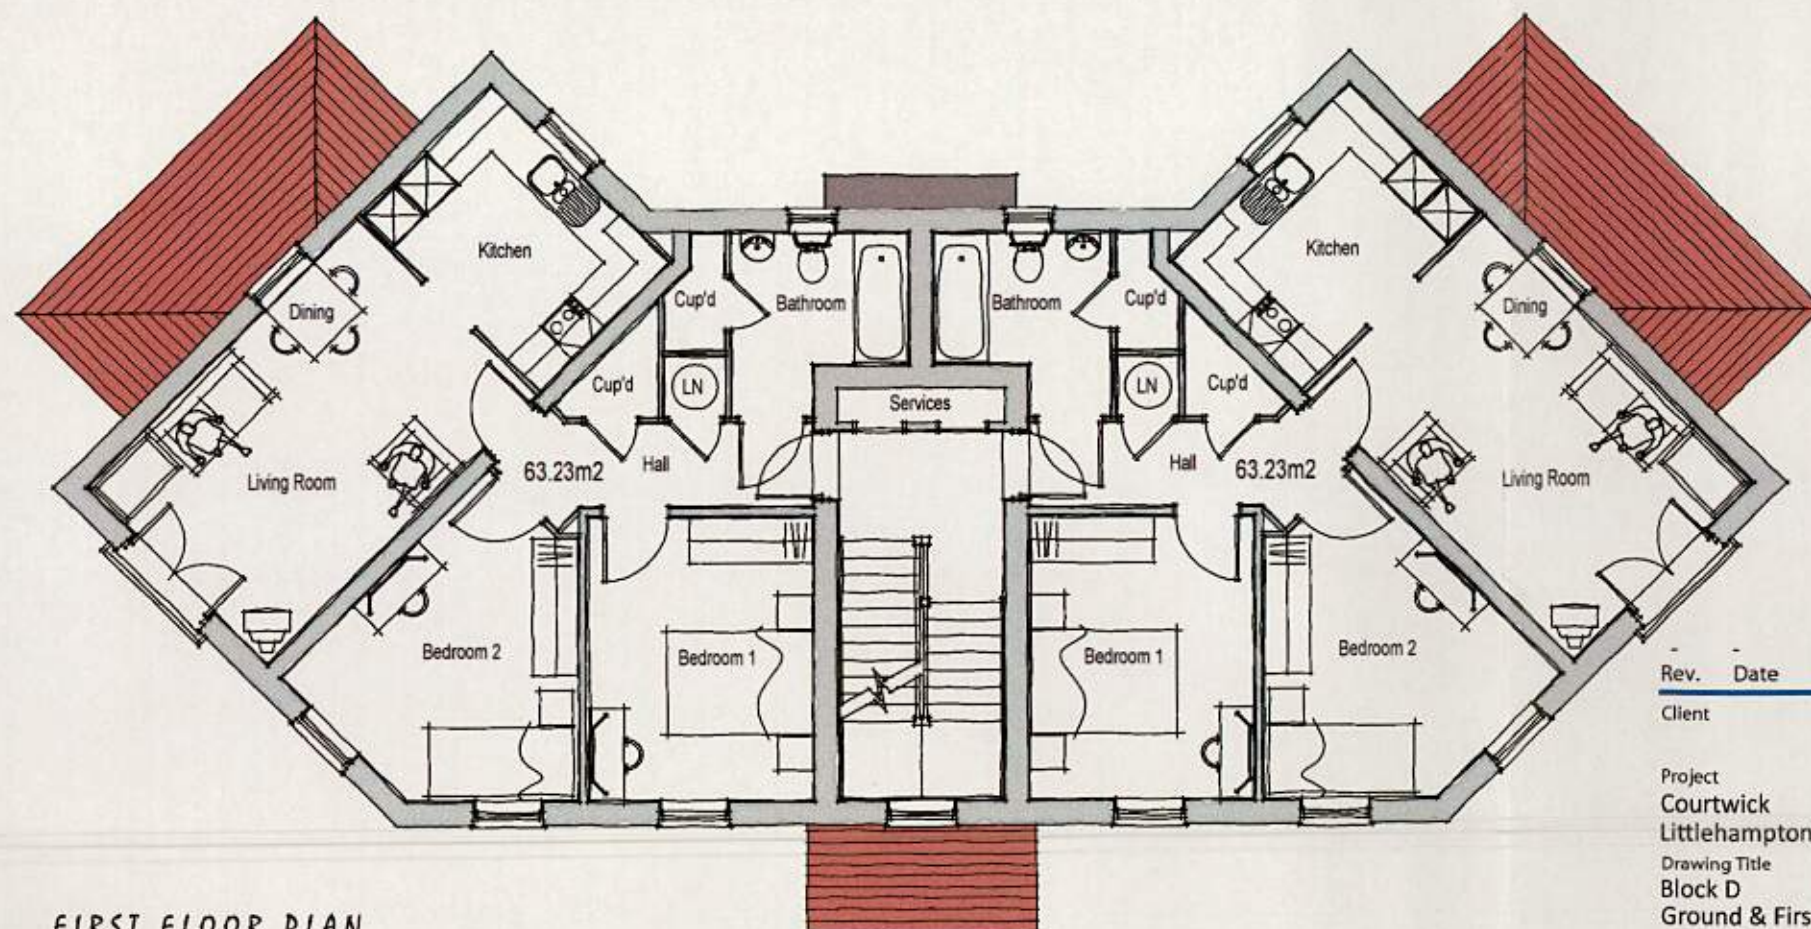

FIRST FLOOR PLAN

BLOCK D

Rev.	Date	Description	Drawn	Checked
Client		Scale 1:100 @ A3	Drawn MCN	Checked DGP
Project		Date Jan 14	File Block D	
Courtwick Littlehampton		Drg.No. P802/PH3&4/BD/01	Rev. -	Drawing Status Planning
Drawing Title				
Block D				
Ground & First Floor Plans				



AAP Architecture Ltd, Unit A, Monument Business Centre, Monument Way East, Woking, Surrey GU21 5LY. Tel: 01483 727345 Fax: 01483 727375
Web: www.aap-arc.co.uk E-mail: projects@aap-arc.co.uk

This drawing is the copyright of AAP Architecture Ltd.