




SECOND FLOOR PLAN

BLOCK C

Rev.	Date	Description	Scale	Drawn	Checked
Client			1:100 @ A3	MCN	DGP
Project			Date	File	
Courtwick			Jan 14	Block C	
Littlehampton					
Drawing Title			Drg.No.	Rev.	Drawing Status
Block C			P802/P3&4/BC/03	-	Planning
Second Floor Plan					

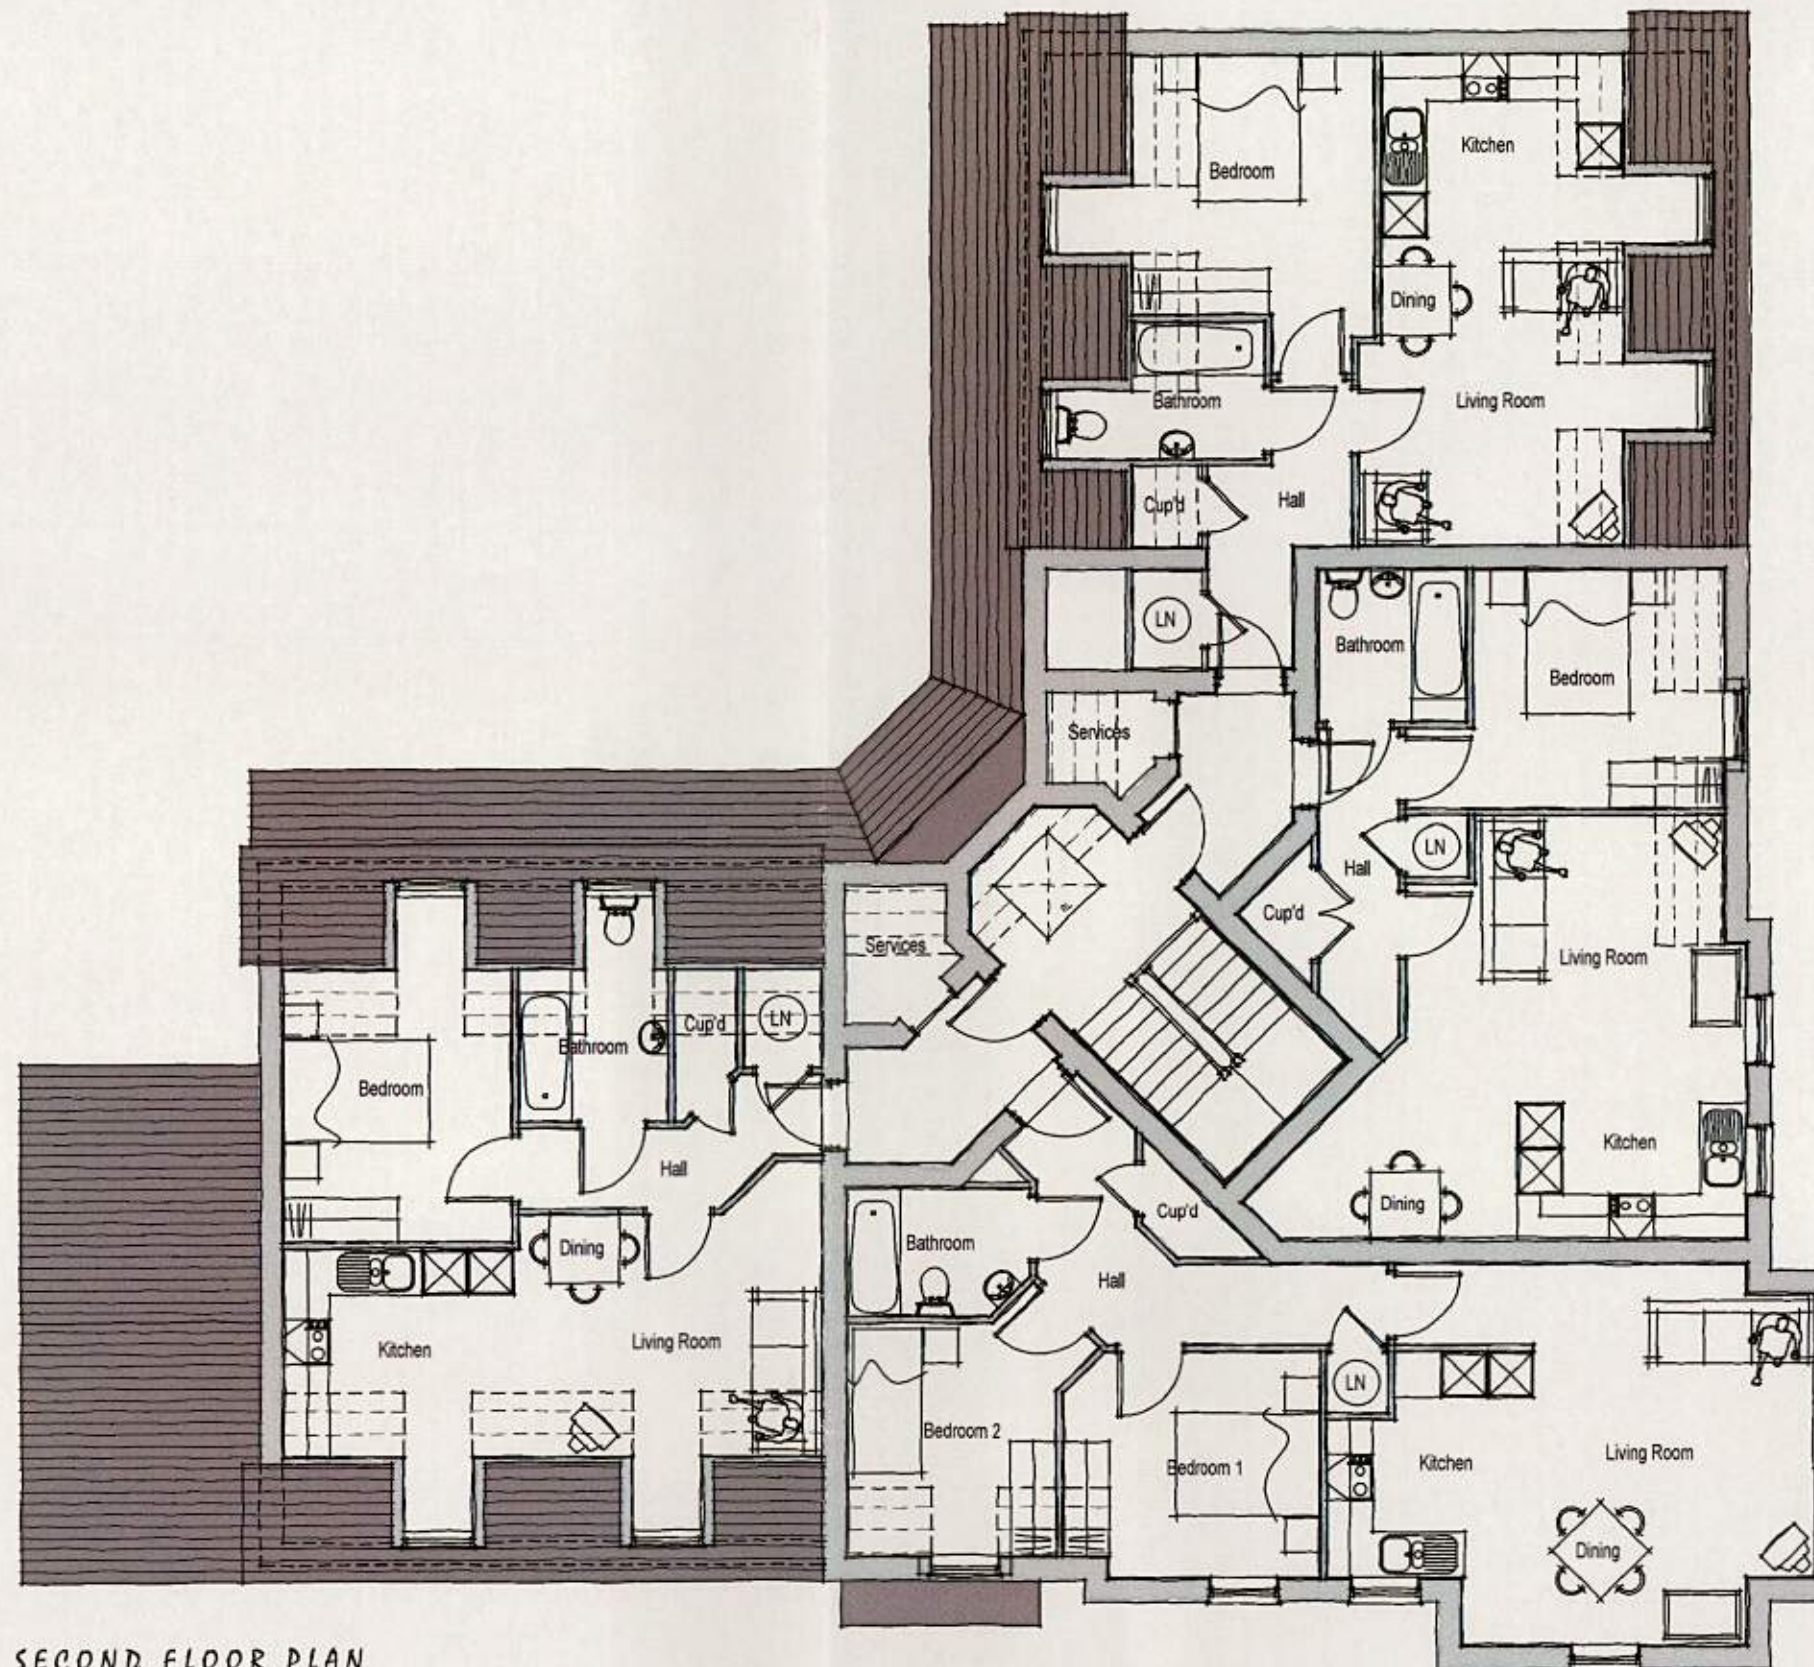

AAP Architecture Ltd, Unit A, Monument Business Centre, Monument Way East, Woking,
Surrey GU21 5LY. Tel: 01483 727345 Fax: 01483 727375
Web: www.aap-arc.co.uk E-mail: projects@aap-arc.co.uk