


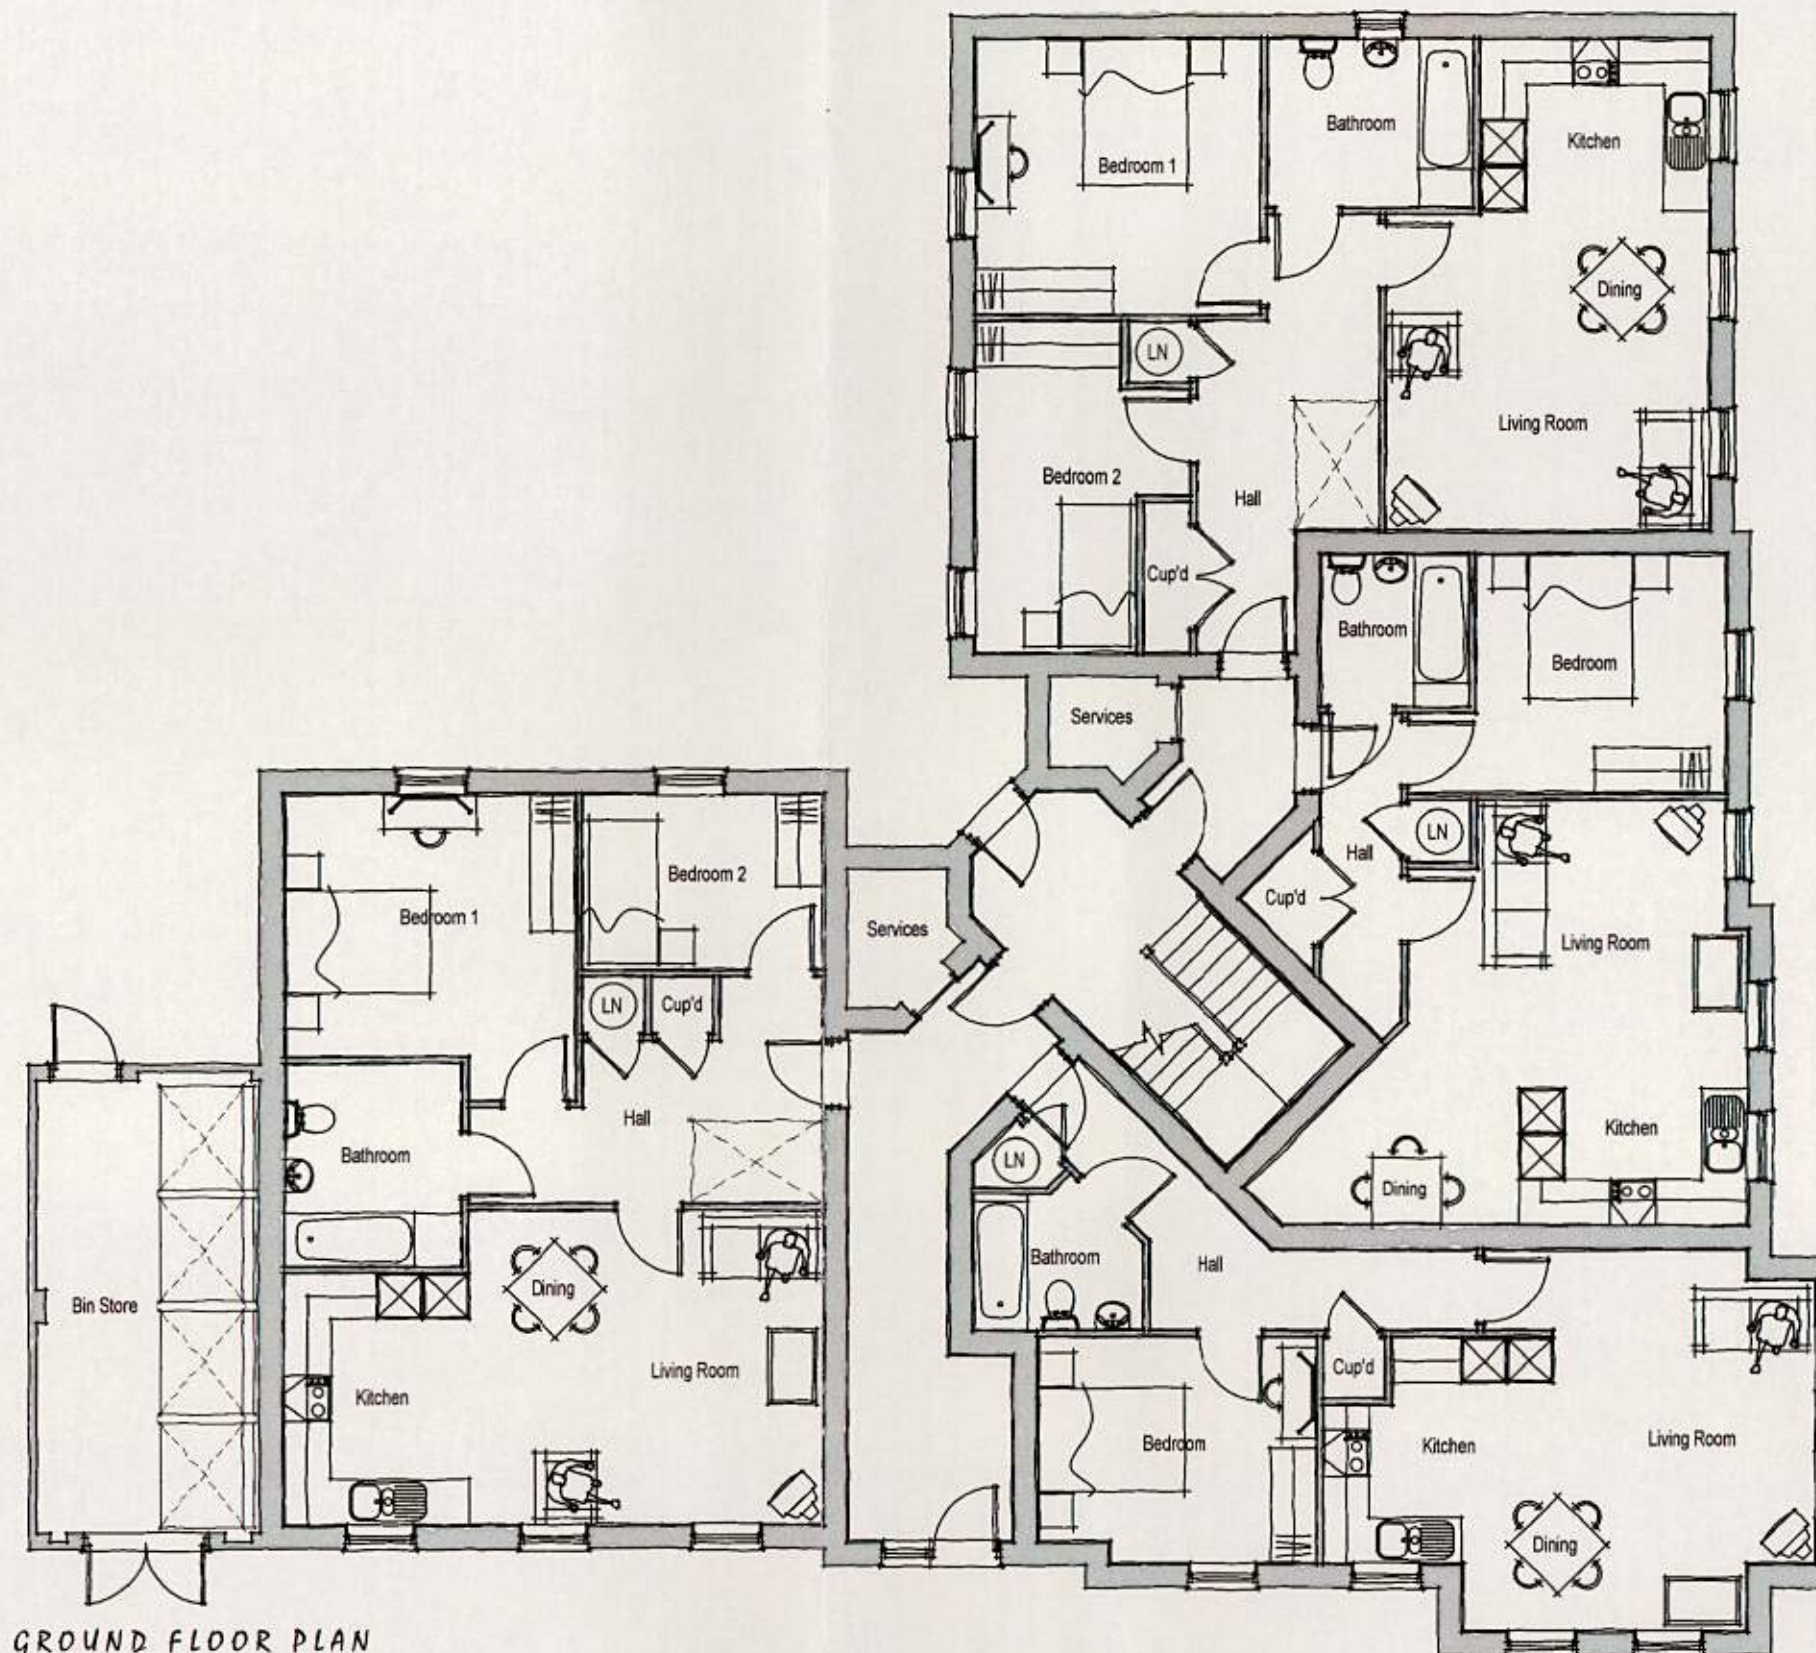

GROUND FLOOR PLAN

BLOCK C

Rev.	Date	Description	Scale	Drawn	Checked
Client			1:100 @ A3	MCN	DGP
Project			Date	Jan 14	File
Courtwick					Block C
Littlehampton					
Drawing Title			Drg.No.	P802/PH3&4/BC/01	Rev.
Block C					Drawing Status
Ground Floor Plan					Planning

aap
architecture

AAP Architecture Ltd, Unit A, Monument Business Centre, Monument Way East, Woking,
Surrey GU21 5LY. Tel: 01483 727345 Fax: 01483 727375
Web: www.aap-arc.co.uk E-mail: projects@aap-arc.co.uk