


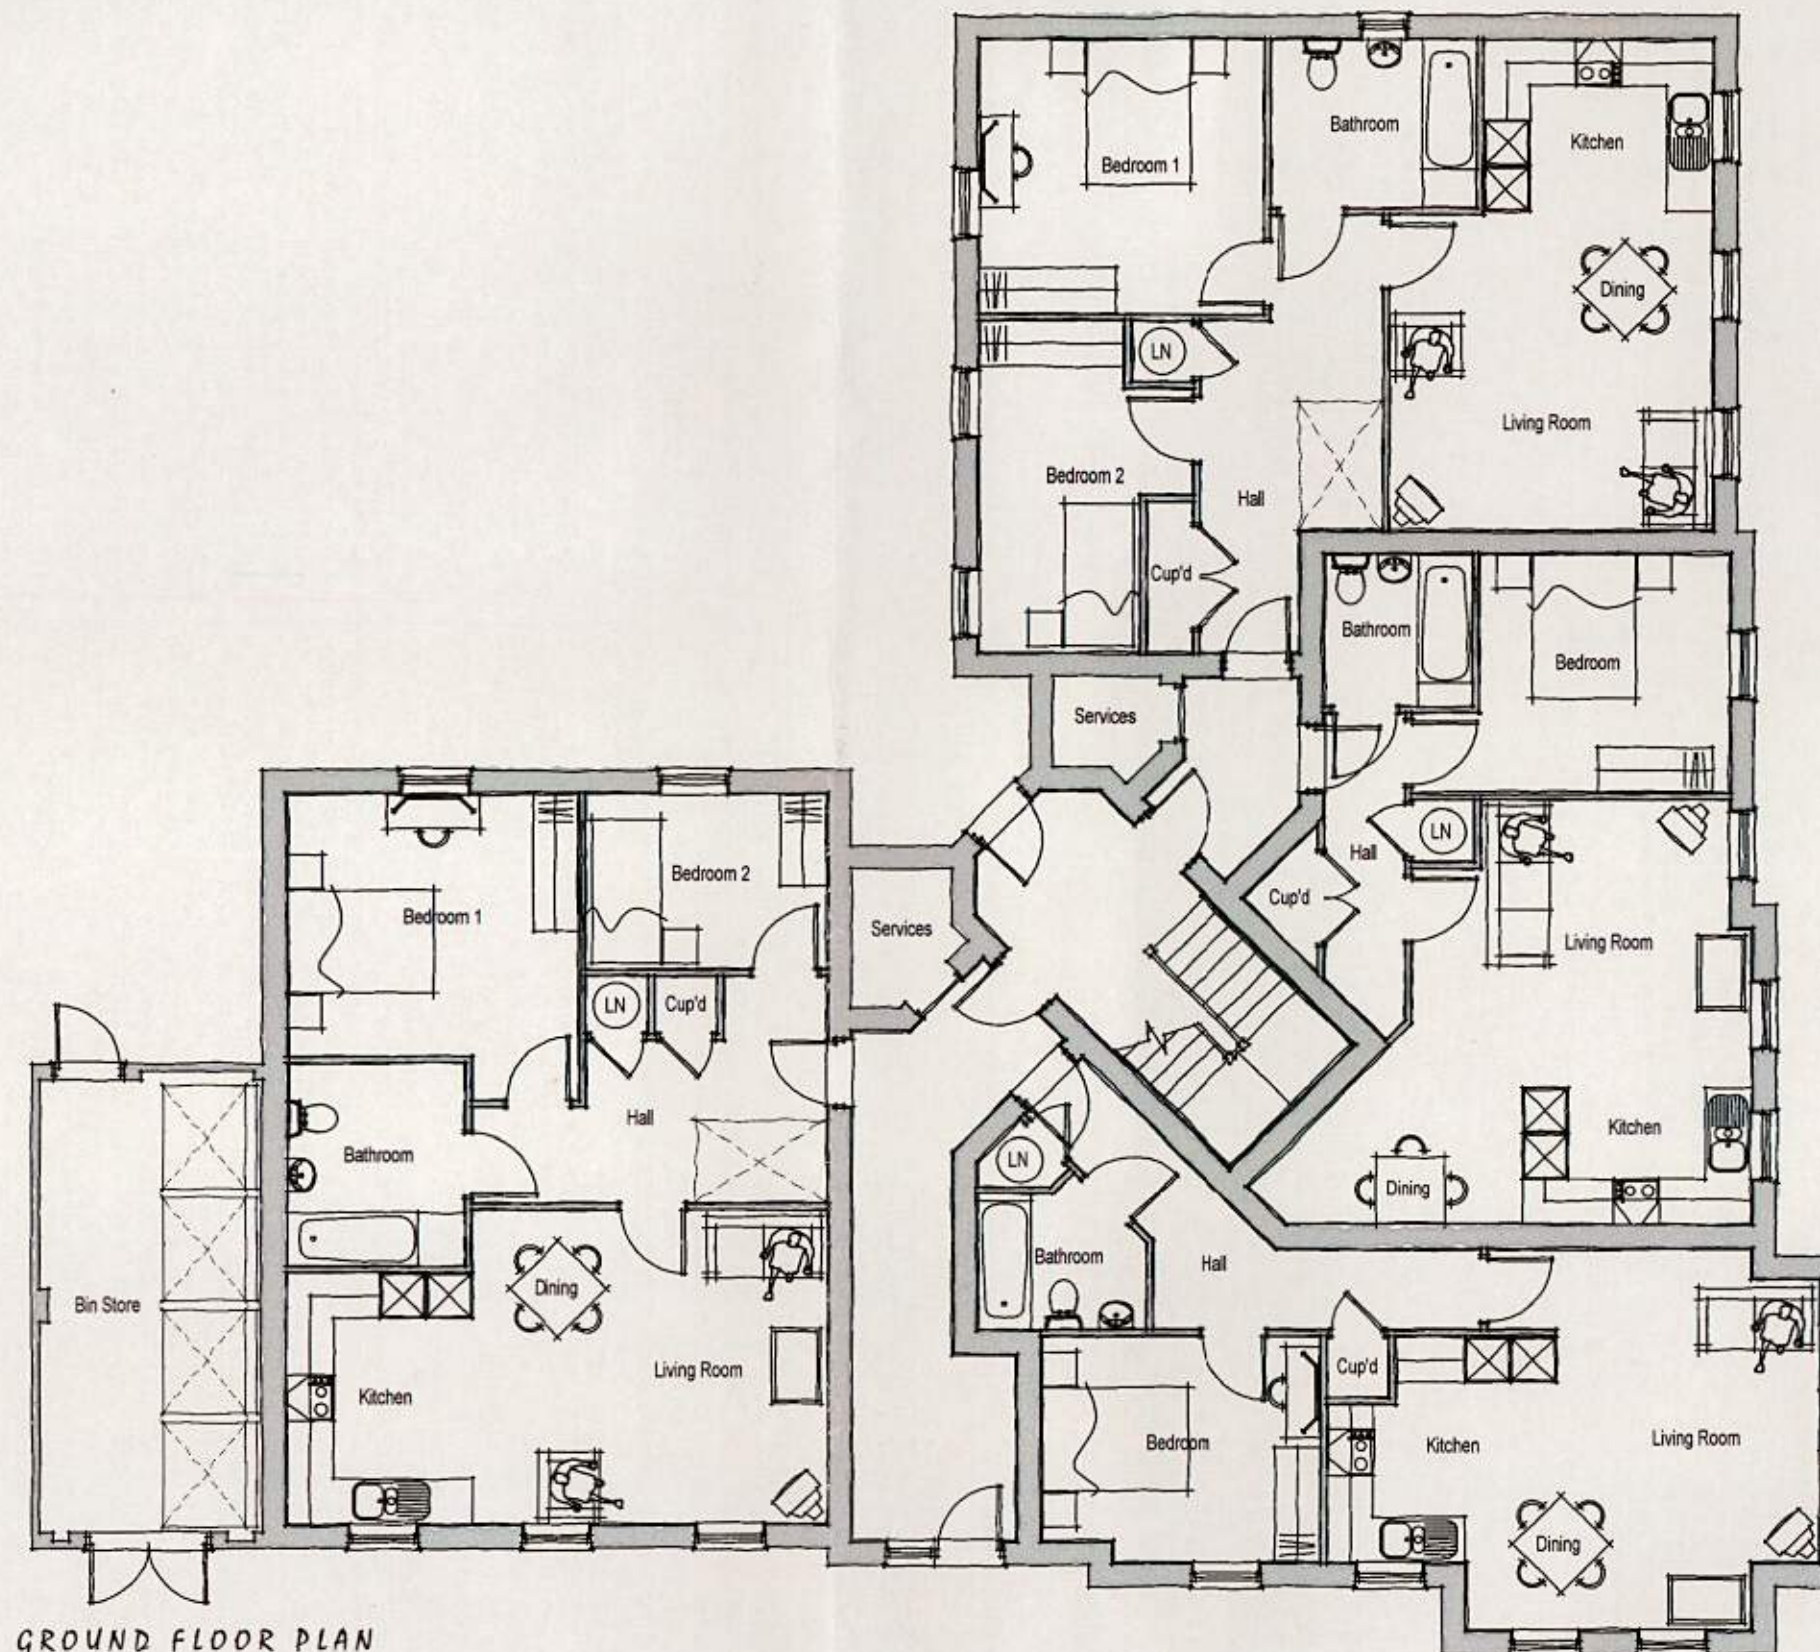

BLOCK C

Rev.	Date	Description		Drawn	Checked
Client			Scale 1:100 @ A3	Drawn MCN	Checked DGP
Project					
Courtwick			Date Jan 14	File Block C	
Littlehampton					
Drawing Title					
Block C			Drg.No. P802/PH3&4/BC/01	Rev. -	Drawing Status Planning
Ground Floor Plan					

AAP Architecture Ltd, Unit A, Monument Business Centre, Monument Way East, Woking,
Surrey GU21 5LY. Tel: 01483 727345 Fax: 01483 727375
Web: www.aap-arc.co.uk E-mail: projects@aap-arc.co.uk