




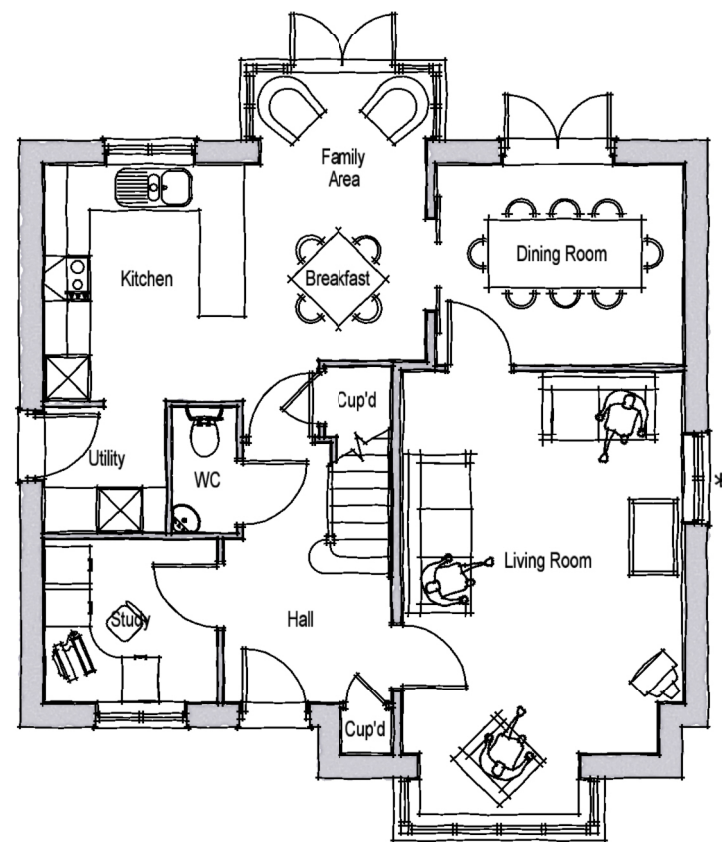

GROUND FLOOR PLAN
* WINDOW TO PLOTS 292 & 300 ONLY

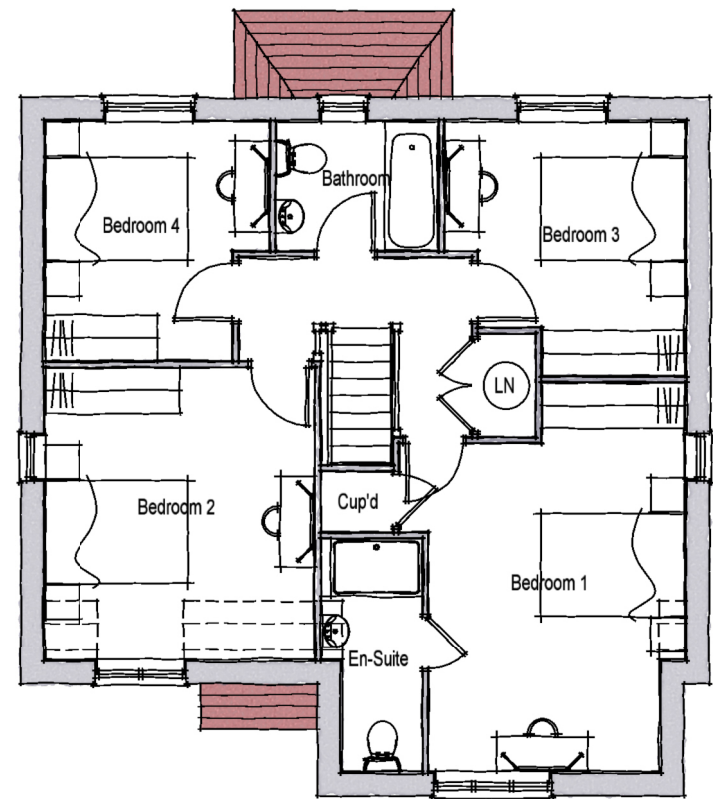

FIRST FLOOR PLAN
* WINDOW TO PLOTS 292 & 300 ONLY

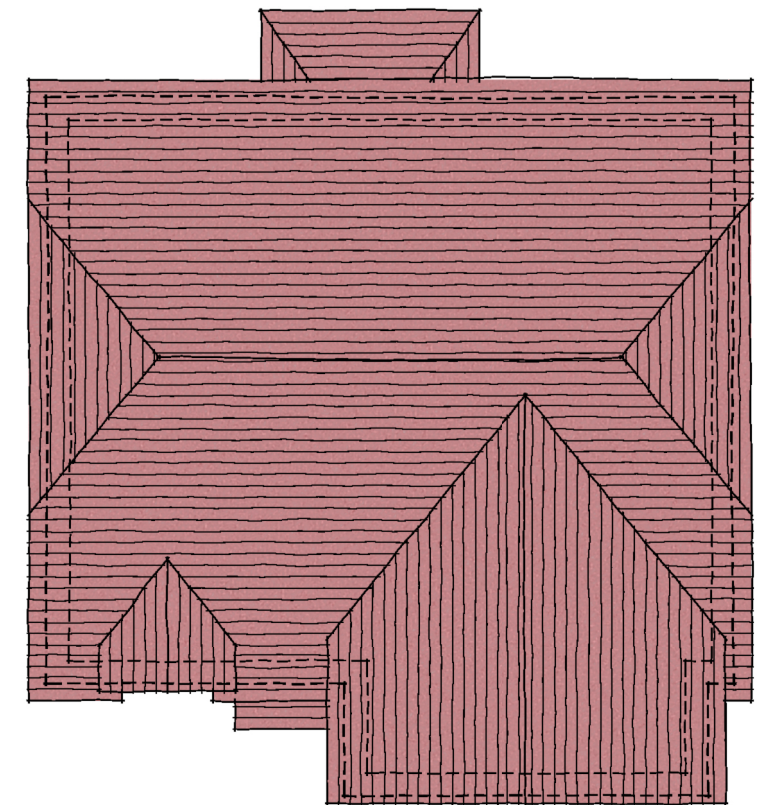

ROOF PLAN

TYPE C2

Rev.	Date	Description	Drawn	Checked
Client		Scale 1:100 @ A3	Drawn MCN	Checked DGP
Project		Date June 14	File Type C2	
Courtwick		Drg.No. P802/P3&4/C2/101	Rev. -	Drawing Status
Littlehampton				PLANNING
Drawing Title				
Type C2				
Floor & Roof Plans - Style 5				



AAP Architecture Ltd, Unit A, Monument Business Centre, Monument Way East, Woking,
Surrey GU21 5LY. Tel: 01483 727345 Fax: 01483 727375
Web: www.aap-arc.co.uk E-mail: projects@aap-arc.co.uk

This drawing is the copyright of AAP Architecture Ltd.