




FRONT ELEVATION

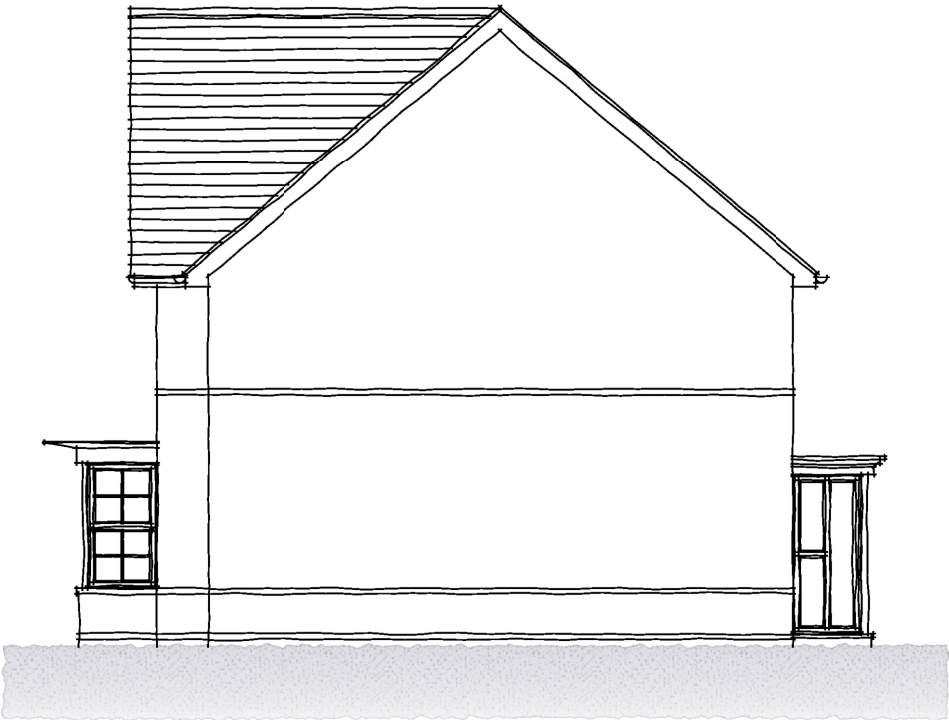

SIDE ELEVATION



REAR ELEVATION



SIDE ELEVATION

# TYPE CC

| Rev.                         | Date | Description              | Drawn        | Checked        |
|------------------------------|------|--------------------------|--------------|----------------|
| -                            | -    | -                        | -            | -              |
| Client                       |      | Scale 1:100 @ A3         | Drawn MCN    | Checked DGP    |
| Project                      |      | Date June 14             | File Type CC |                |
| Courtwick                    |      |                          |              |                |
| Littlehampton                |      |                          |              |                |
| Drawing Title                |      | Drg.No. P802/P3&4/CC/102 | Rev. -       | Drawing Status |
| Type CC                      |      |                          |              | PLANNING       |
| Elevations - Style 6 - Brick |      |                          |              |                |

AAP Architecture Ltd, Unit A, Monument Business Centre, Monument Way East, Woking,  
Surrey GU21 5LY. Tel: 01483 727345 Fax: 01483 727375  
Web: [www.aap-arc.co.uk](http://www.aap-arc.co.uk) E-mail: [projects@aap-arc.co.uk](mailto:projects@aap-arc.co.uk)

This drawing is the copyright of AAP Architecture Ltd.

