
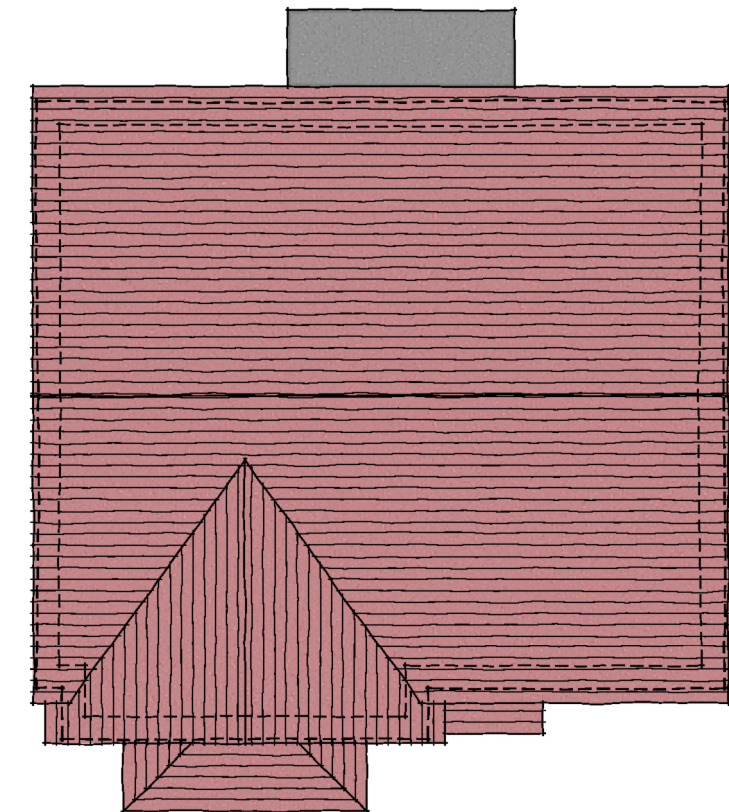
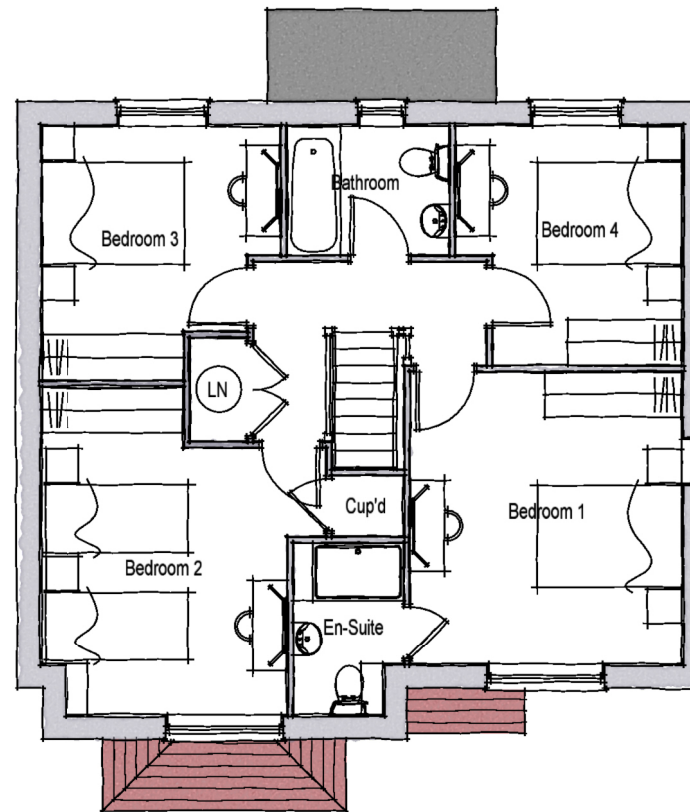


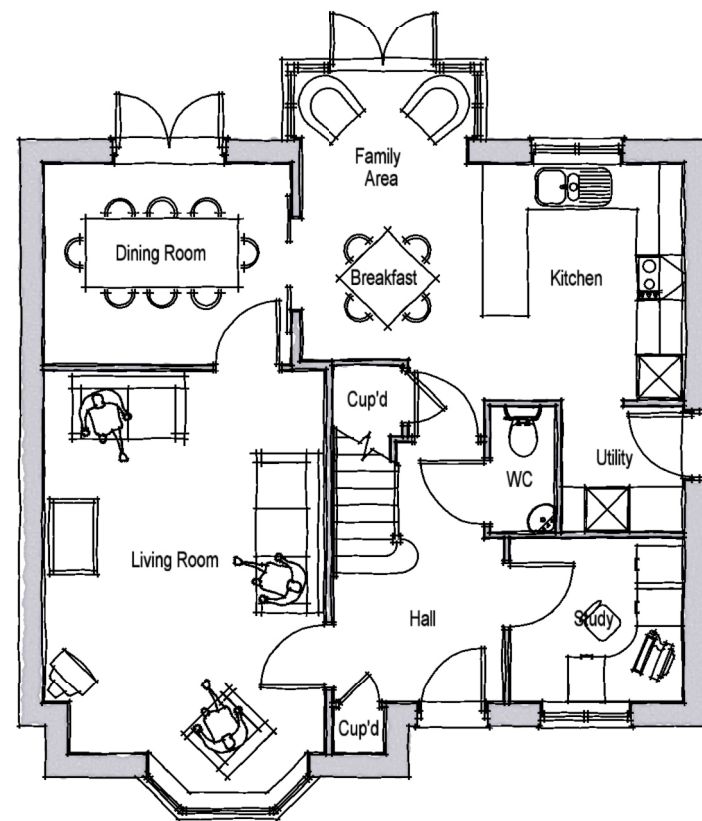

TYPE CS

Rev.	Date	Description	Drawn	Checked
Client		Scale 1:100 @ A3	Drawn MCN	Checked DGP
Project				
Courtwick		Date June 14	File Type CS	
Littlehampton				
Drawing Title				Drawing Status
Type CS		Drg.No. P802/P3&4/CS/101	Rev. -	PLANNING
Floor & Roof Plans - Style 2 - Brick				

AAP Architecture Ltd, Unit A, Monument Business Centre, Monument Way East, Woking,
Surrey GU21 5LY. Tel: 01483 727345 Fax: 01483 727375
Web: www.aap-arc.co.uk E-mail: projects@aap-arc.co.uk

This drawing is the copyright of AAP Architecture Ltd.