




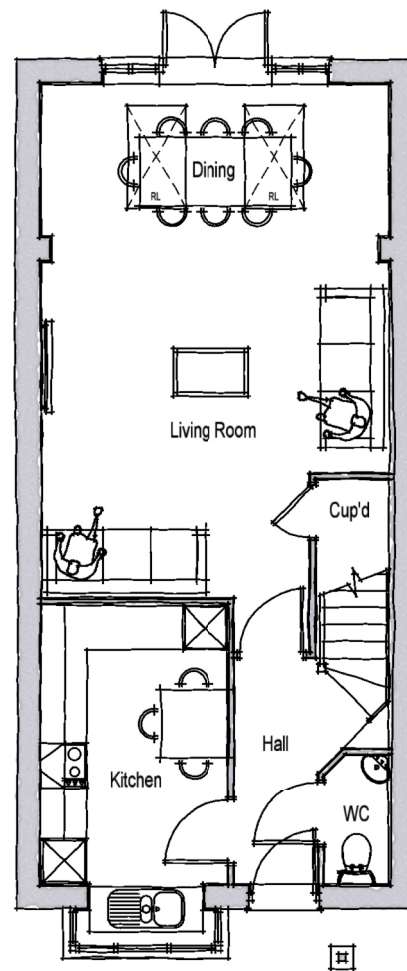


GROUND FLOOR PLAN

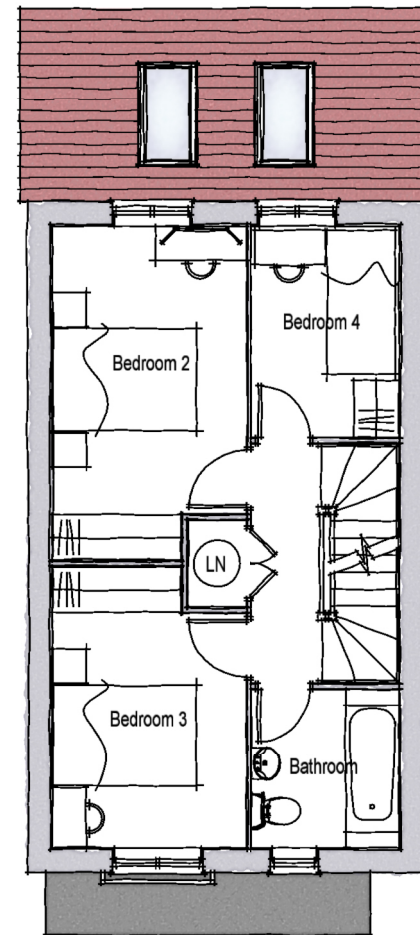

FIRST FLOOR PLAN

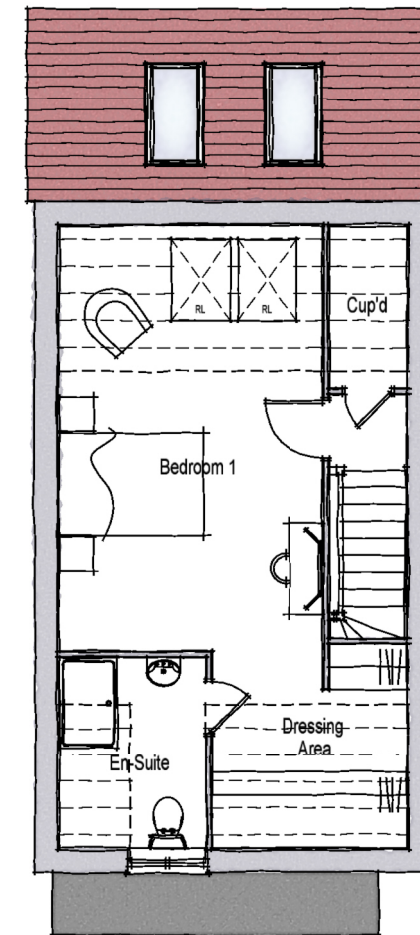

SECOND FLOOR PLAN

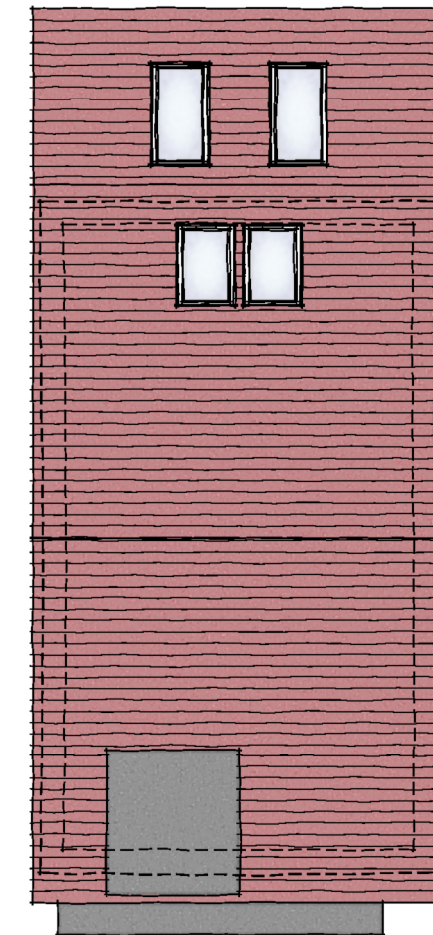

ROOF PLAN

TYPE W1

Rev.	Date	Description	Scale	Drawn	Checked	Drawn	Checked
				MCN	DGP		
Client		BARRATT HOMES		Scale 1:100 @ A3		Date June 14	
Project		Courtwick Littlehampton		File Type W1		Drg.No. P802/P3&4/W1/101	
Drawing Title		Type W1		Rev. -		Drawing Status	
Floor & Roof Plans - Style 1						PLANNING	



AAP Architecture Ltd, Unit A, Monument Business Centre, Monument Way East, Woking, Surrey GU21 5LY. Tel: 01483 727345 Fax: 01483 727375
Web: www.aap-arc.co.uk E-mail: projects@aap-arc.co.uk

This drawing is the copyright of AAP Architecture Ltd.