



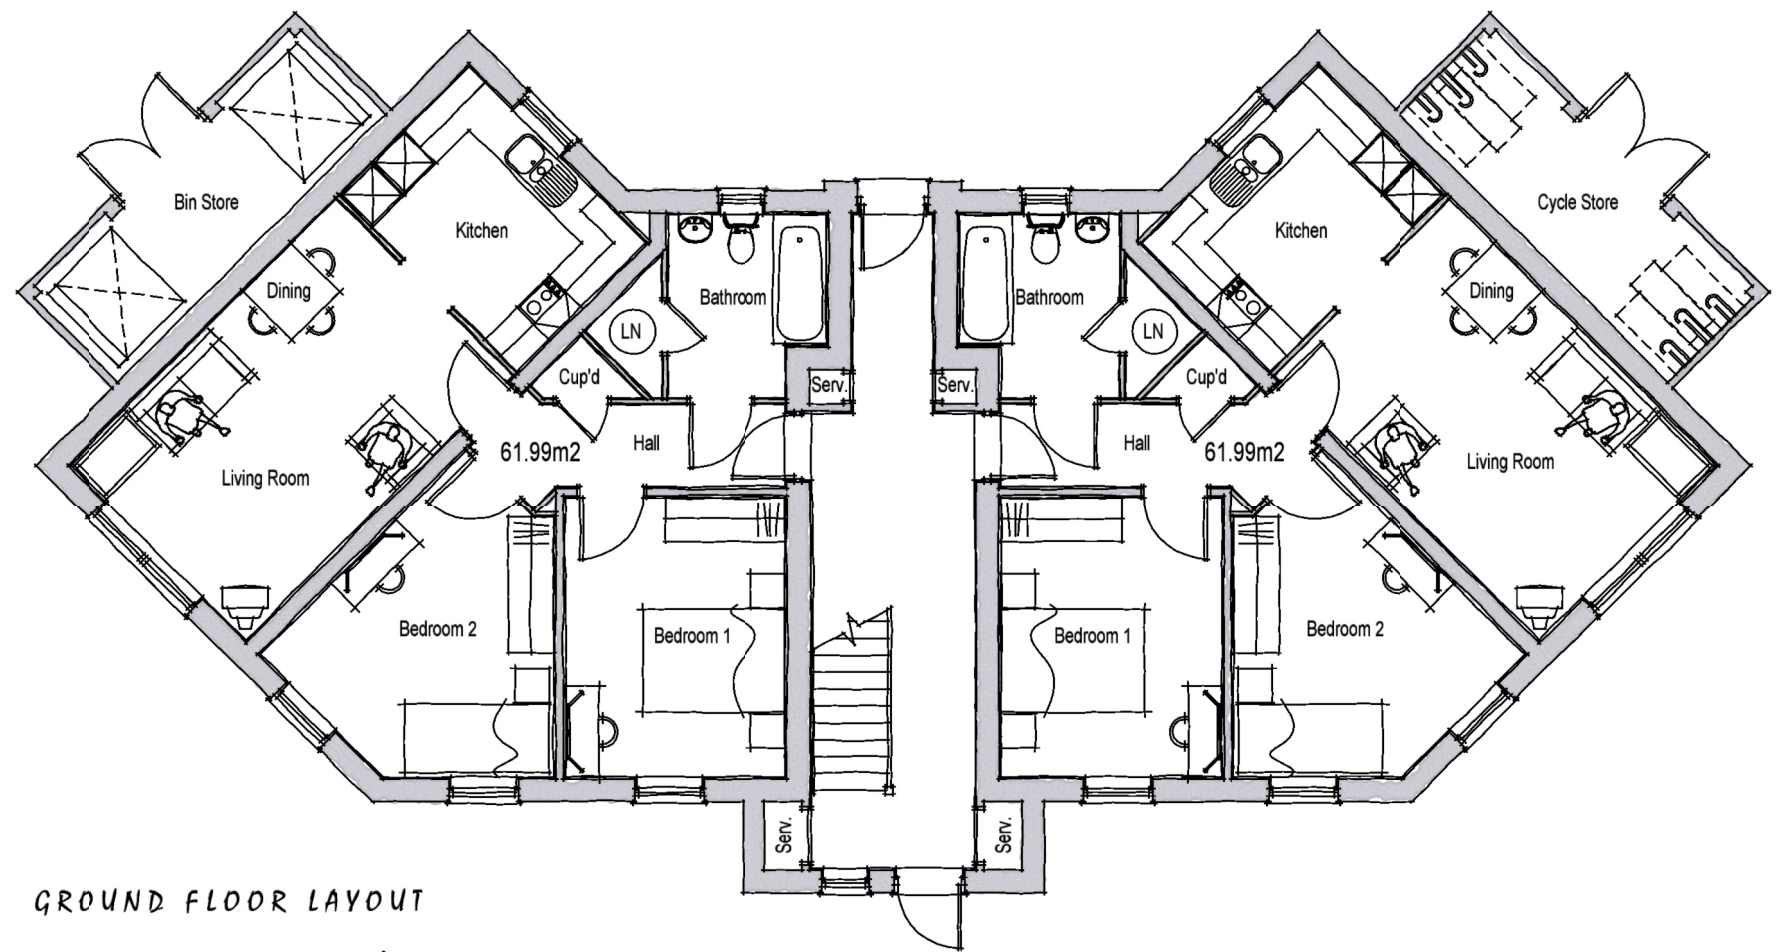

GROUND FLOOR LAYOUT

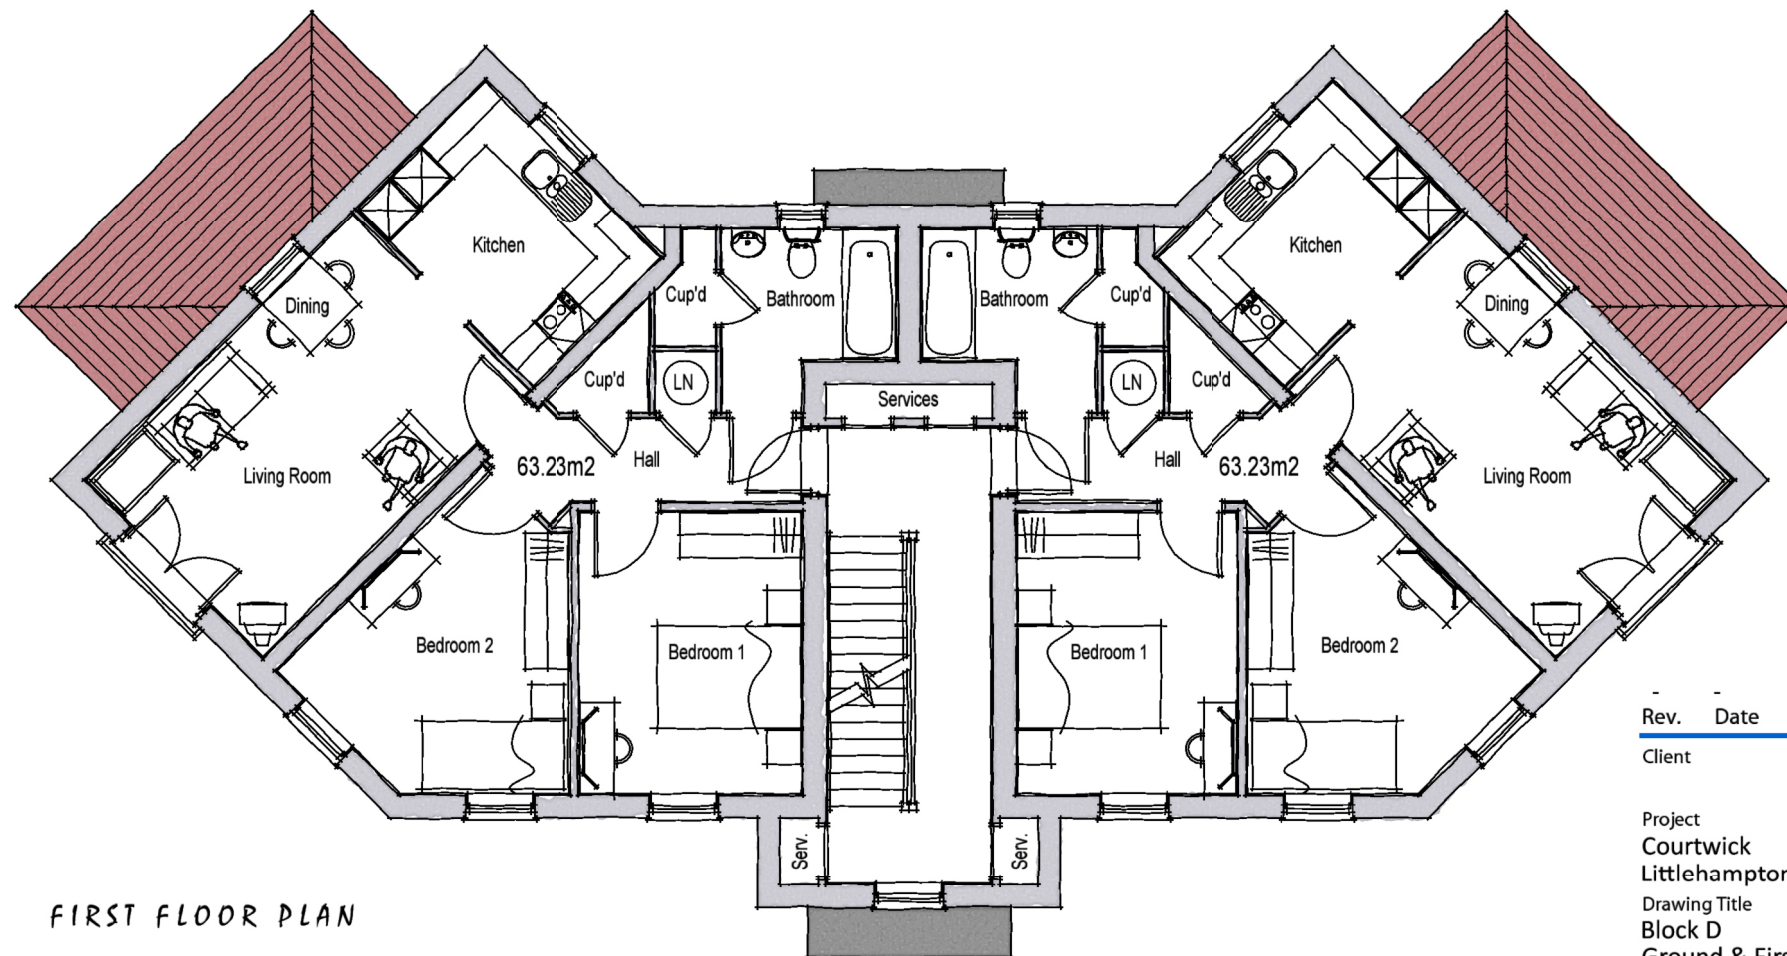

FIRST FLOOR PLAN

BLOCK D

Rev.	Date	Description	Drawn	Checked
Client			MCN	DGP
Project			File	
Courtwick			Block D	
Littlehampton				
Drawing Title			Drawing Status	
Block D			PLANNING	
Ground & First Floor Plans				



Scale 1:100 @ A3

Date June 14

Drg.No. P802/PH3&4/BD/101

Drawn MCN

File Block D

Rev. -

Checked DGP

Drawing Status
PLANNING



AAP Architecture Ltd, Unit A, Monument Business Centre, Monument Way East, Woking,
Surrey GU21 5LY. Tel: 01483 727345 Fax: 01483 727375
Web: www.aap-arc.co.uk E-mail: projects@aap-arc.co.uk

This drawing is the copyright of AAP Architecture Ltd.