




ROOF PLAN

BLOCK D

Rev.	Date	Description	Drawn	Checked
Client				
Project				
Drawing Title				
Block D				
Second Floor & Roof Plans				
Scale	1:100 @ A3	Drawn	MCN	Checked
Date	June 14	File	Block D	DGP
Drg.No.	P802/PH3&4/BD/102	Rev.	-	Drawing Status
				PLANNING

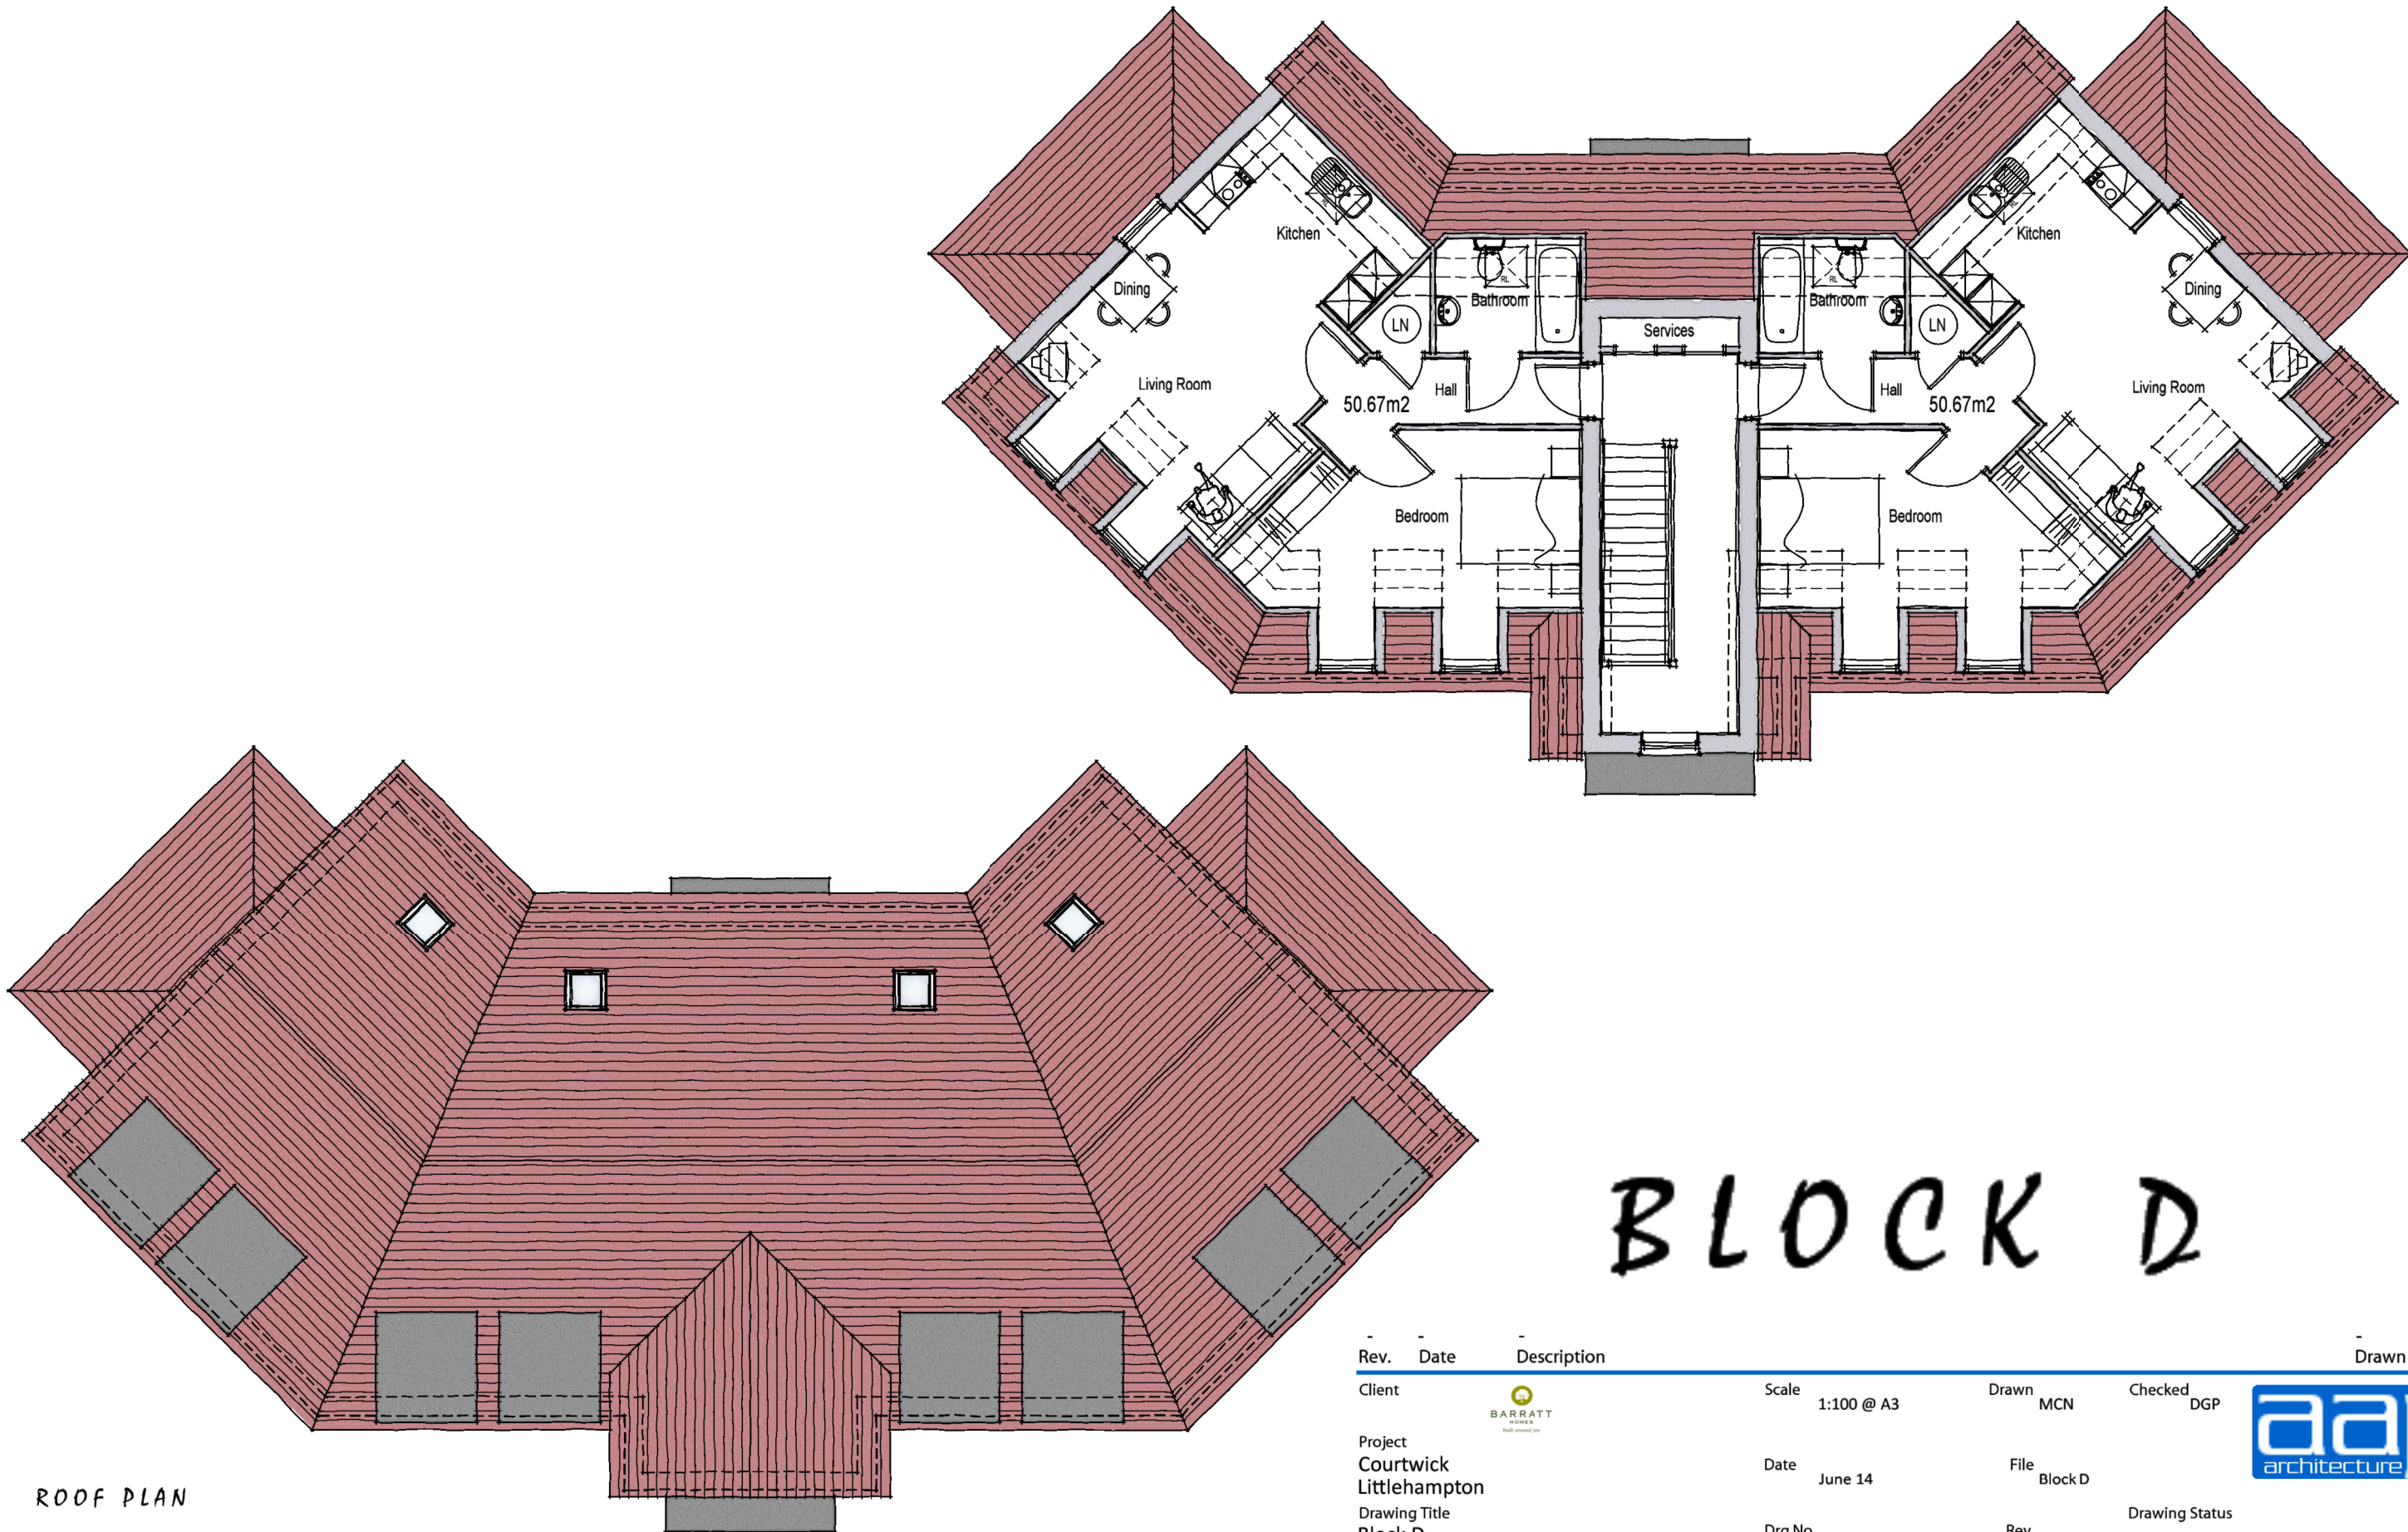

AAP Architecture Ltd, Unit A, Monument Business Centre, Monument Way East, Woking,
Surrey GU21 5LY. Tel: 01483 727345 Fax: 01483 727375
Web: www.aap-arc.co.uk E-mail: projects@aap-arc.co.uk

This drawing is the copyright of AAP Architecture Ltd.