


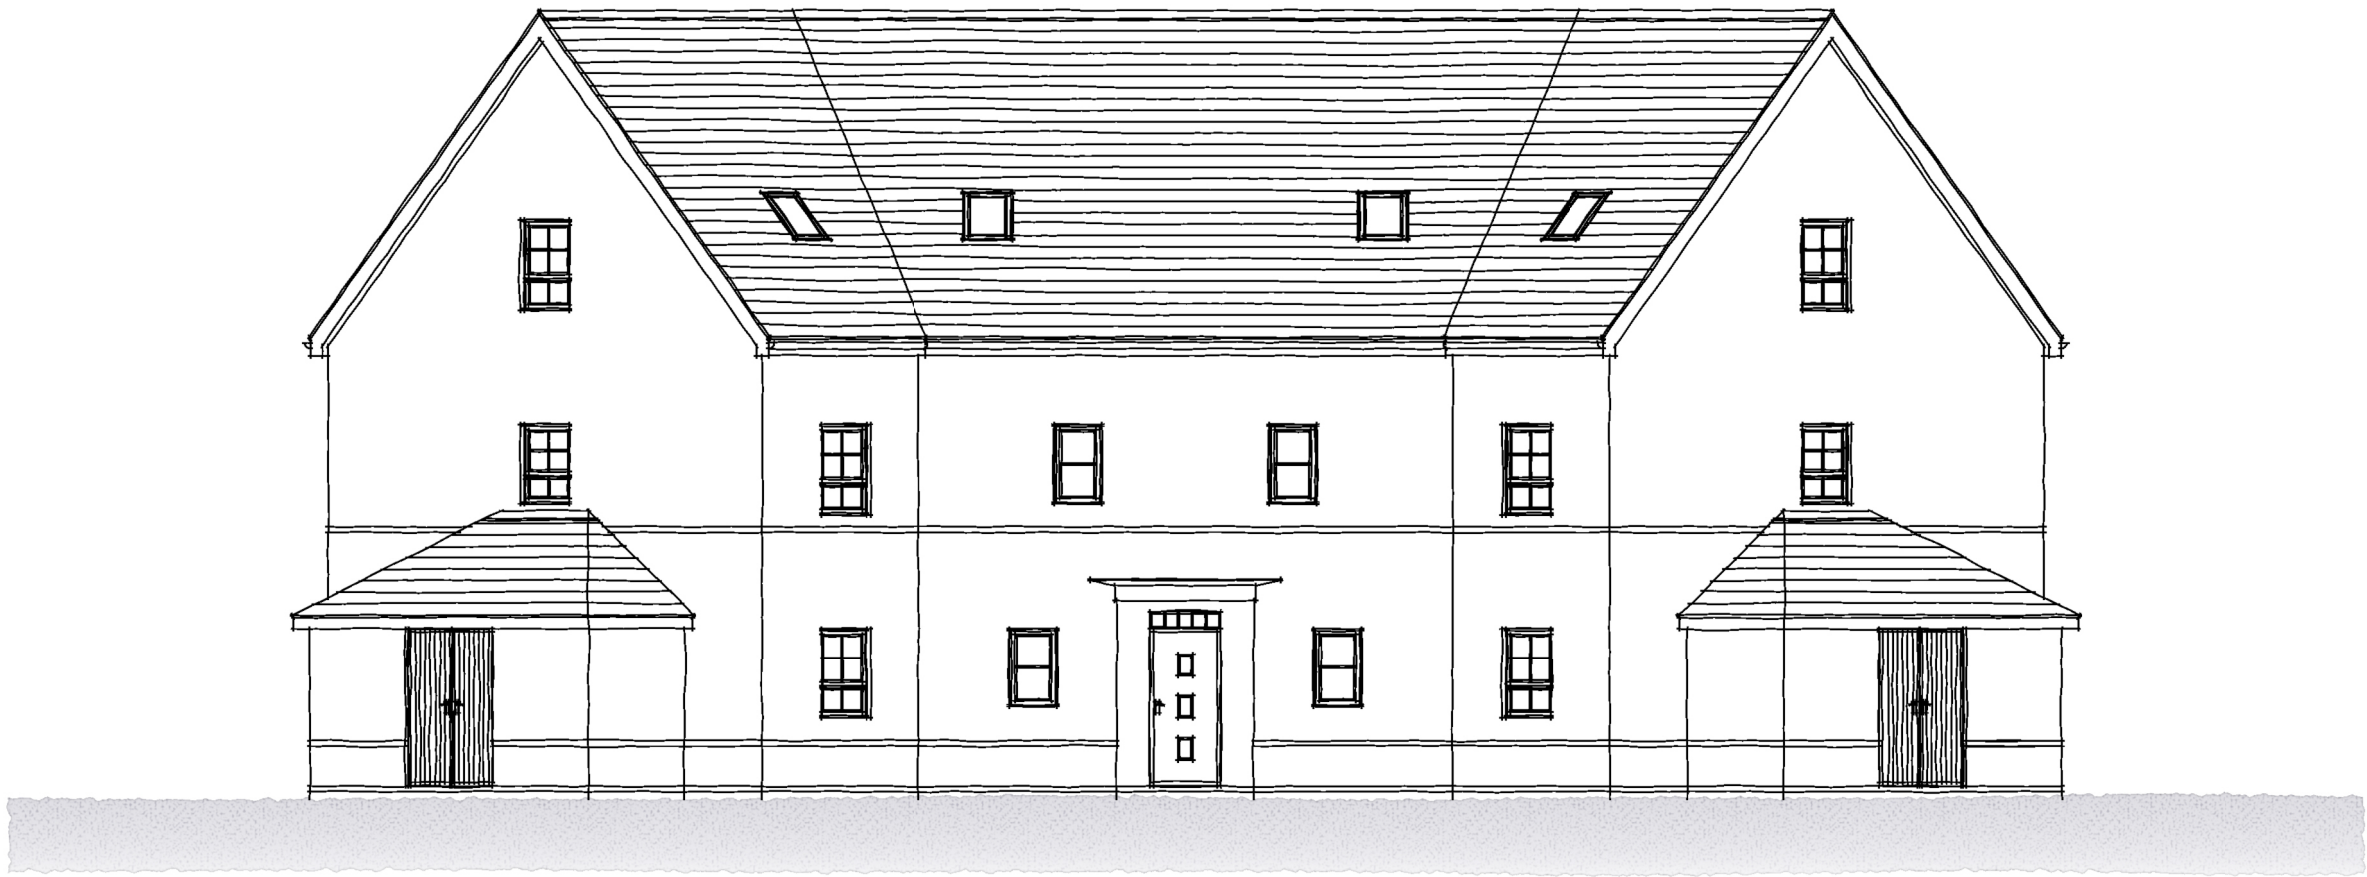

REAR ELEVATION

BLOCK D

Rev.	Date	Description	Scale	Drawn	Checked	Drawn	Checked
Client			1:100 @ A3	MCN	DGP		
Project		Courtwick Littlehampton	Date	June 14	File	Block D	
Drawing Title		Block D Rear Elevations	Drg.No.	P802/PH3&4/BD/105	Rev.	-	Drawing Status
							PLANNING



AAP Architecture Ltd, Unit A, Monument Business Centre, Monument Way East, Woking, Surrey GU21 5LY. Tel: 01483 727345 Fax: 01483 727375
Web: www.aap-arc.co.uk E-mail: projects@aap-arc.co.uk

This drawing is the copyright of AAP Architecture Ltd.