



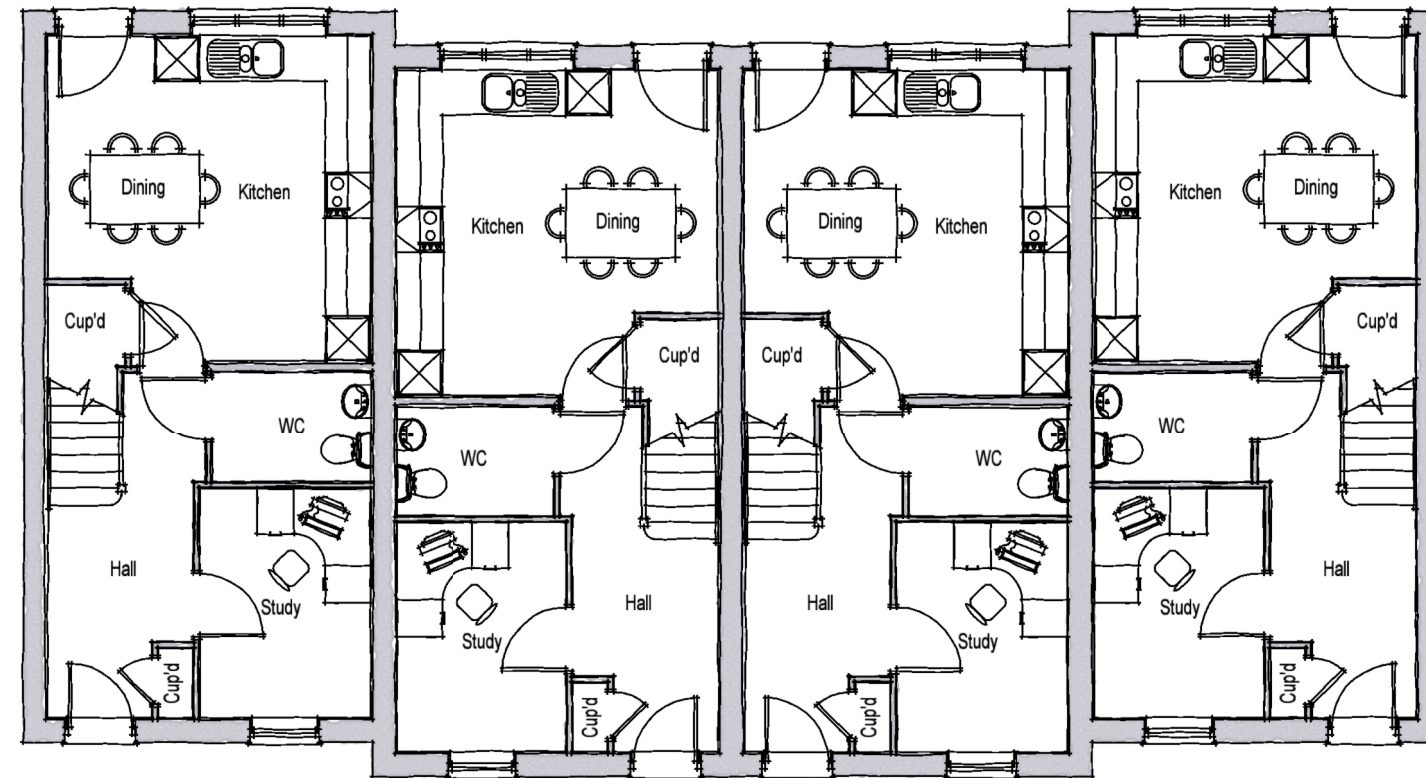

GROUND FLOOR PLAN

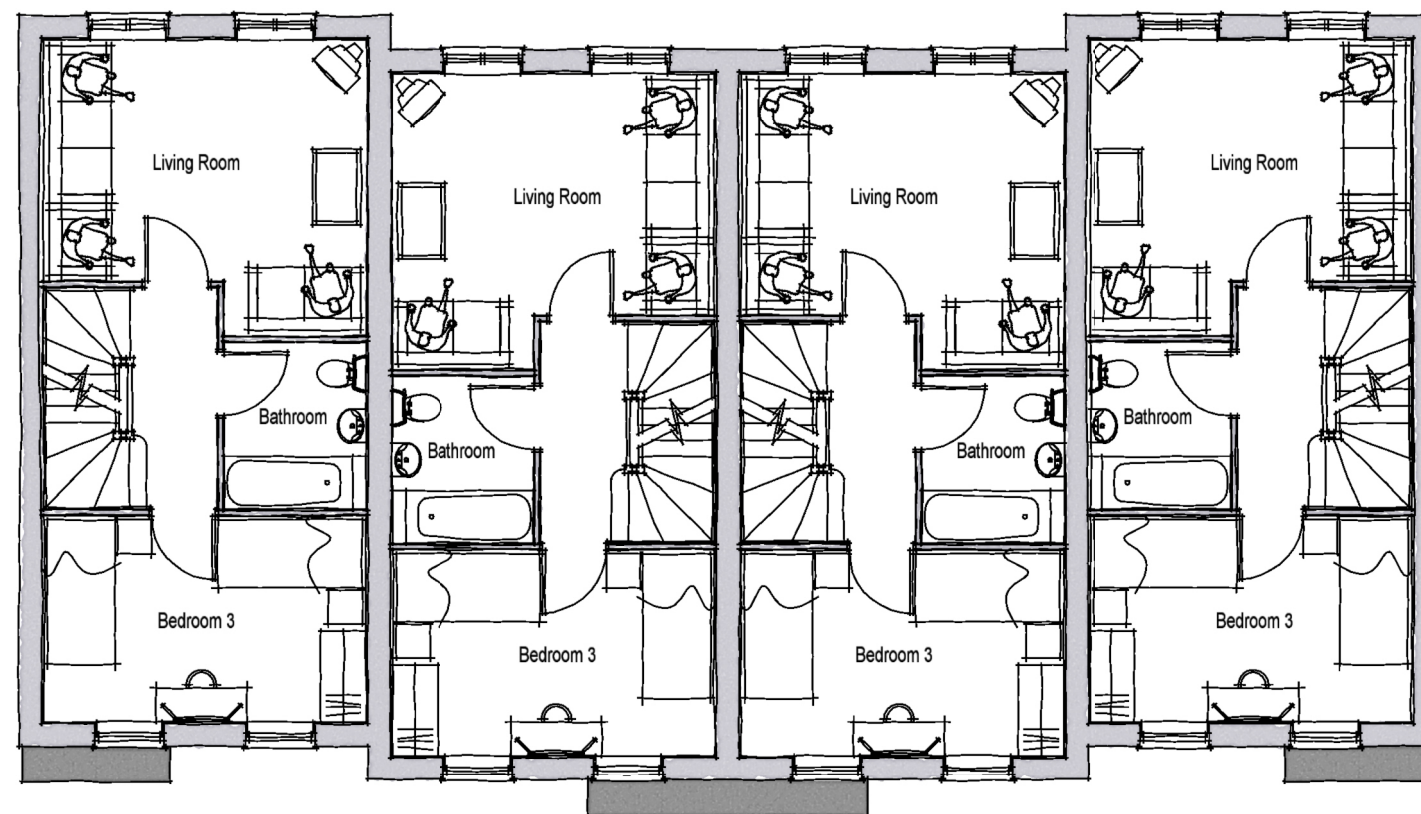

FIRST FLOOR PLAN

TYPE 19

Rev.	Date	Description	Scale	Drawn	Checked	Drawn	Checked
Client			1:100 @ A3	MCN	DGP		
Project			Date	June 14	File	Type 19	
Courtwick			Drg.No.	P802/P3&4/19/101	Rev.	-	
Littlehampton					Drawing Status	PLANNING	
Type 19							
Ground & First Floor Plans - Style 3 - Brick							



AAP Architecture Ltd, Unit A, Monument Business Centre, Monument Way East, Woking,
Surrey GU21 5LY. Tel: 01483 727345 Fax: 01483 727375
Web: www.aap-arc.co.uk E-mail: projects@aap-arc.co.uk

This drawing is the copyright of AAP Architecture Ltd.