


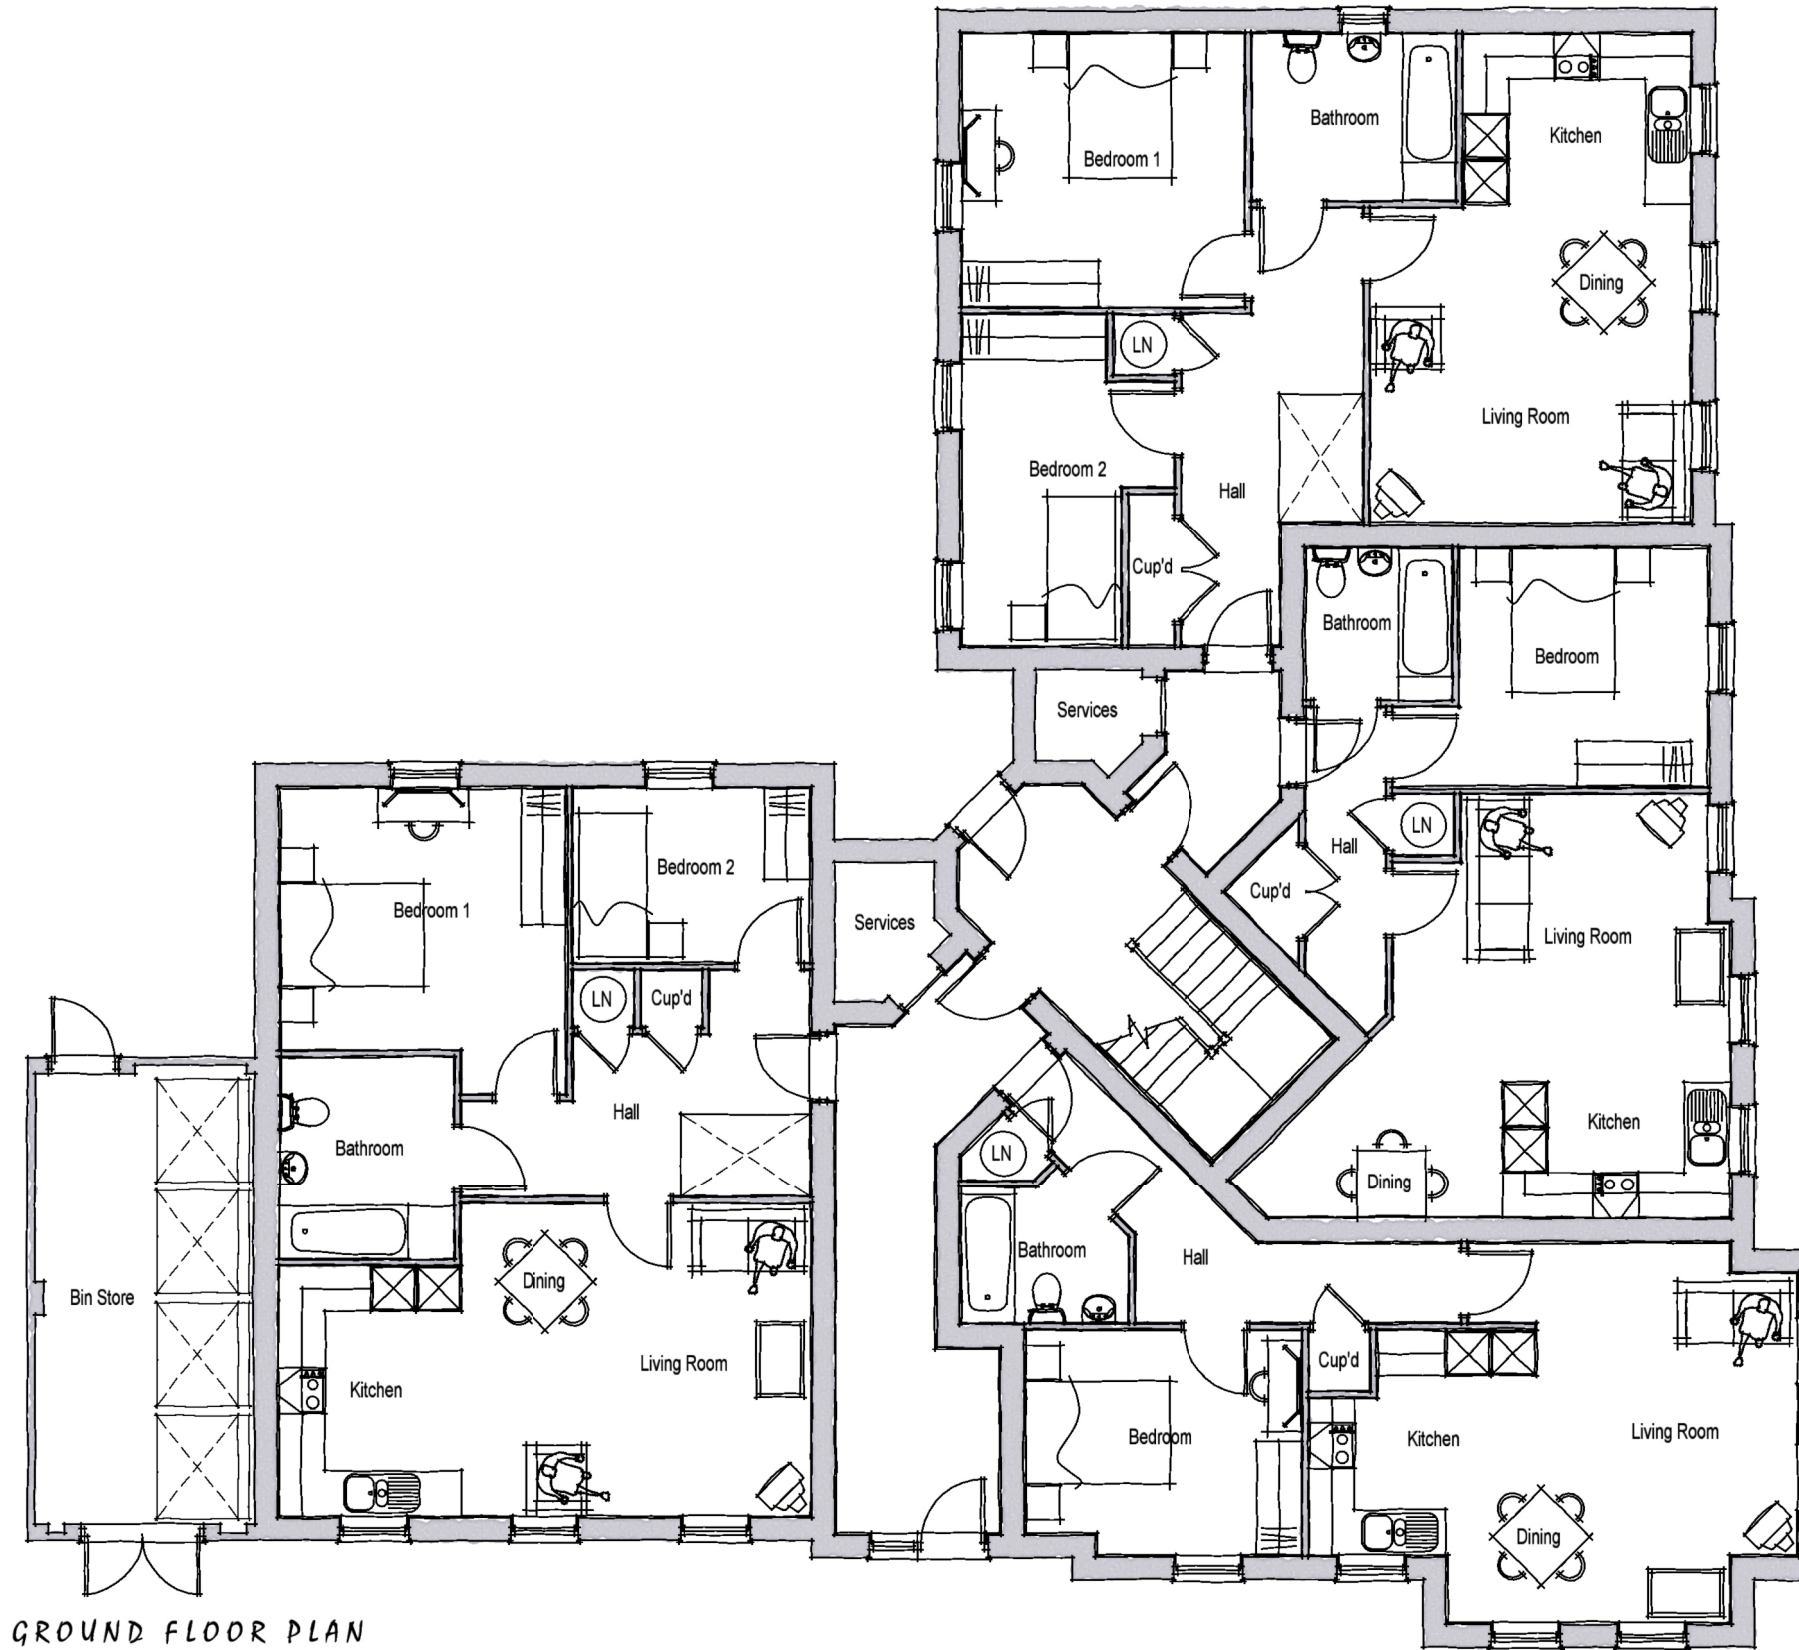

GROUND FLOOR PLAN

BLOCK C

Rev.	Date	Description	Scale	Drawn	Checked	Drawn	Checked
Client			1:100 @ A3	MCN	DGP		
Project			Date	File			
Courtwick			June 14	Block C			
Littlehampton							
Drawing Title			Drg.No.	Rev.	Drawing Status		
Block C			P802/PH3&4/BC/101	-	PLANNING		
Ground Floor Plan							



AAP Architecture Ltd, Unit A, Monument Business Centre, Monument Way East, Woking,
Surrey GU21 5LY. Tel: 01483 727345 Fax: 01483 727375
Web: www.aap-arc.co.uk E-mail: projects@aap-arc.co.uk

This drawing is the copyright of AAP Architecture Ltd.