




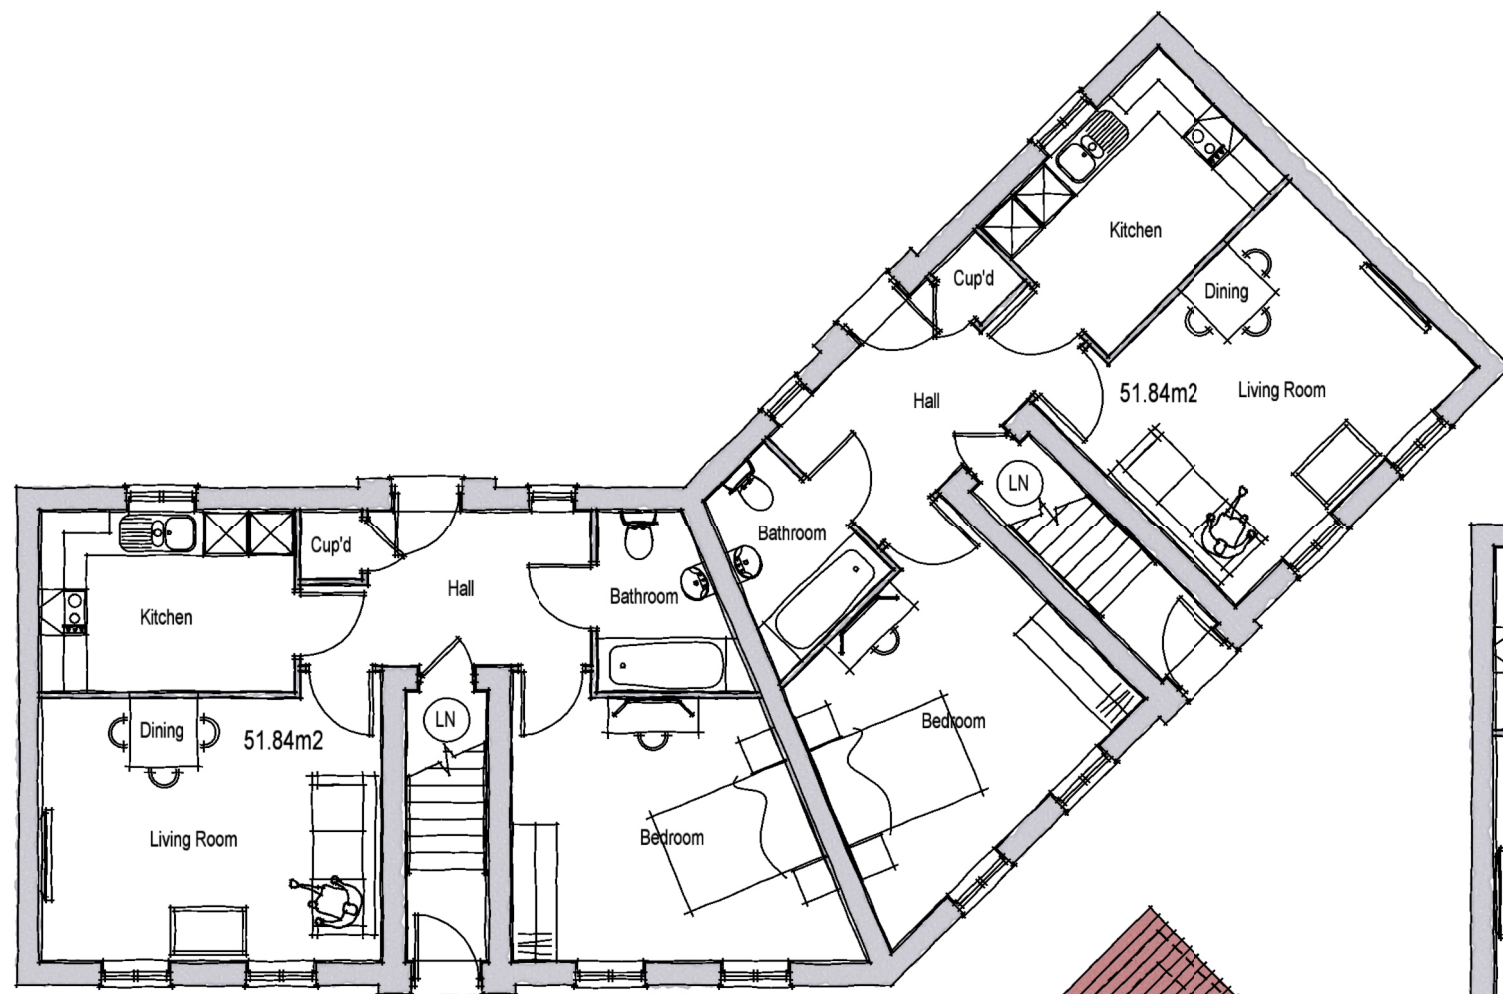

GROUND FLOOR LAYOUT

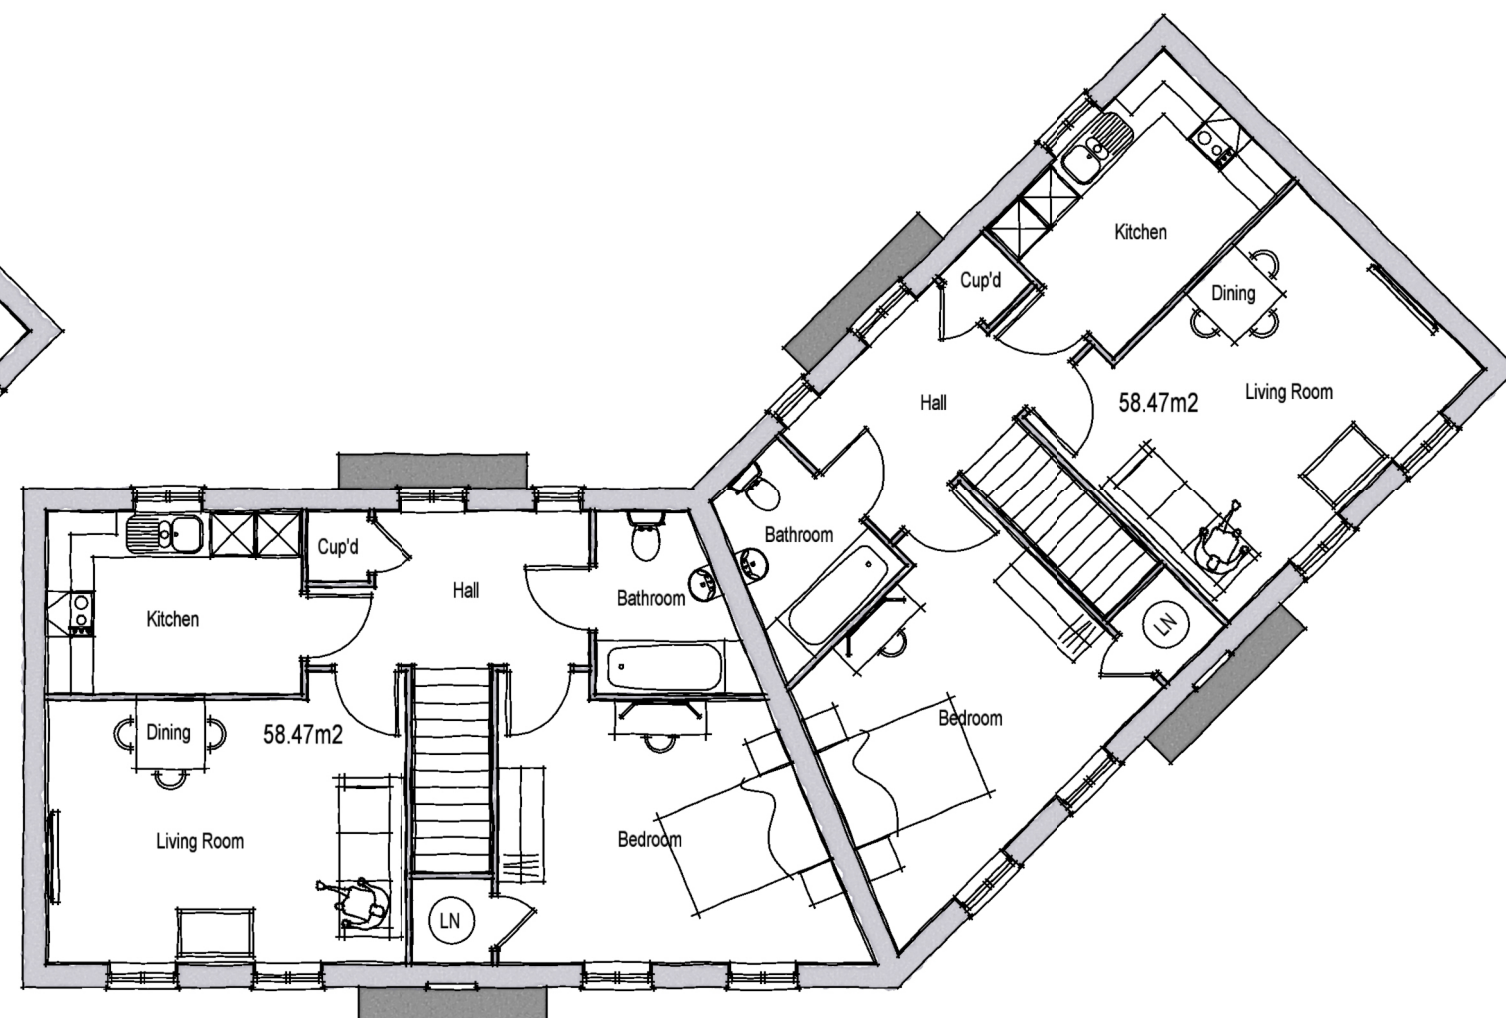

FIRST FLOOR PLAN

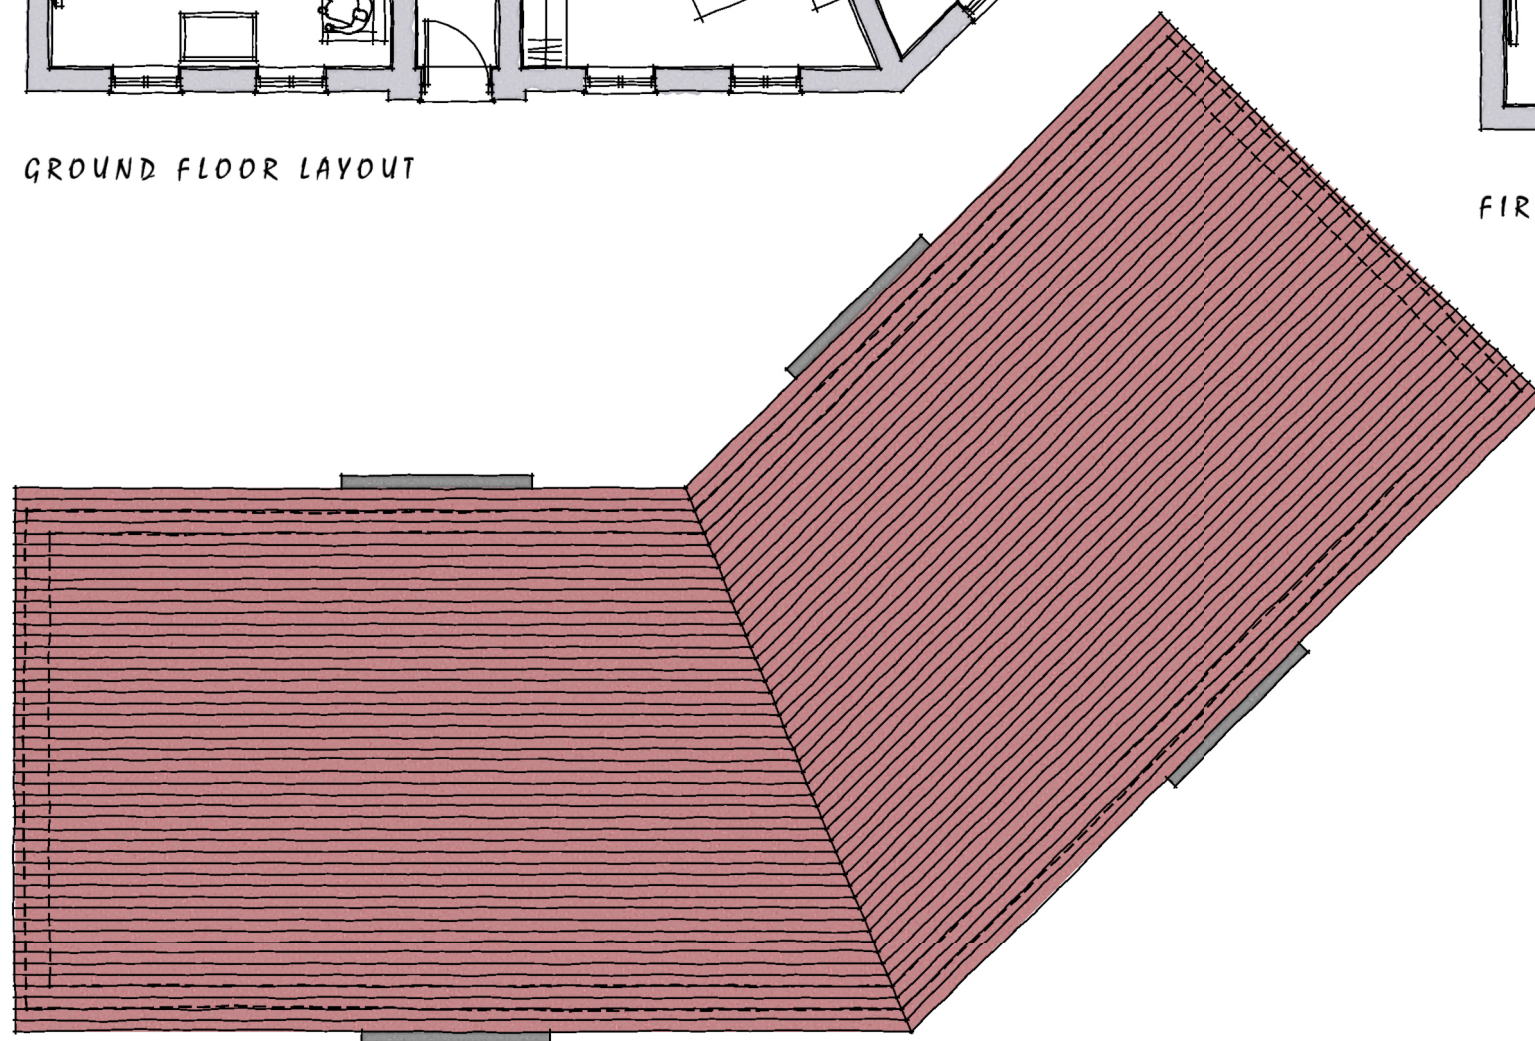

ROOF PLAN

BLOCK E

Rev.	Date	Description	Scale	Drawn	Checked
Client			1:100 @ A3	MCN	DGP
Project			Date	File	
Courtwick			June 14	Block E	
Littlehampton			Drg.No.	Rev.	Drawing Status
Block E			P802/PH3&4/BE/101	-	PLANNING
Floor & Roof Plans					



AAP Architecture Ltd, Unit A, Monument Business Centre, Monument Way East, Woking,
Surrey GU21 5LY. Tel: 01483 727345 Fax: 01483 727375
Web: www.aap-arc.co.uk E-mail: projects@aap-arc.co.uk

This drawing is the copyright of AAP Architecture Ltd.