



NOTE
DO NOT SCALE FROM THIS DRAWING EXCEPT FOR PLANNING APPLICATION PURPOSES. ALL DIMENSIONS TO BE CHECKED ON SITE PRIOR TO COMMENCEMENT OF WORK. ALL DIMENSIONS RELATING TO SUB-CONTRACTORS OR SUPPLIERS WORK MUST BE CHECKED AND AGREED BETWEEN THE CONTRACTOR AND THE SUB-CONTRACTORS AND SUPPLIERS.
ALL DIMENSIONS ARE IN MILLIMETRES. IF IN DOUBT ASK.
ALL WORKS OR MATERIALS INDICATED ON THE DRAWING ARE TO BE TO THE LATEST BRITISH STANDARDS AND ARE TO BE CARRIED OUT IN ACCORDANCE WITH THE RELEVANT CODES OF PRACTICE OR RECOGNISED TRADE ASSOCIATION RECOMMENDATIONS AND PUBLICATIONS.
THIS DRAWING TO BE READ IN CONJUNCTION WITH ALL RELEVANT DRAWINGS AND SPECIFICATIONS OF OTHER CONSULTANTS.
ANY DISCREPANCIES TO BE BROUGHT TO THE ATTENTION OF BOXALL SAYER LTD.

© THIS DRAWING IS THE COPYRIGHT OF BOXALL SAYER LTD.


APPR	DATE	STATUS
JAH	19-OCT-2007	FOR COMMENT

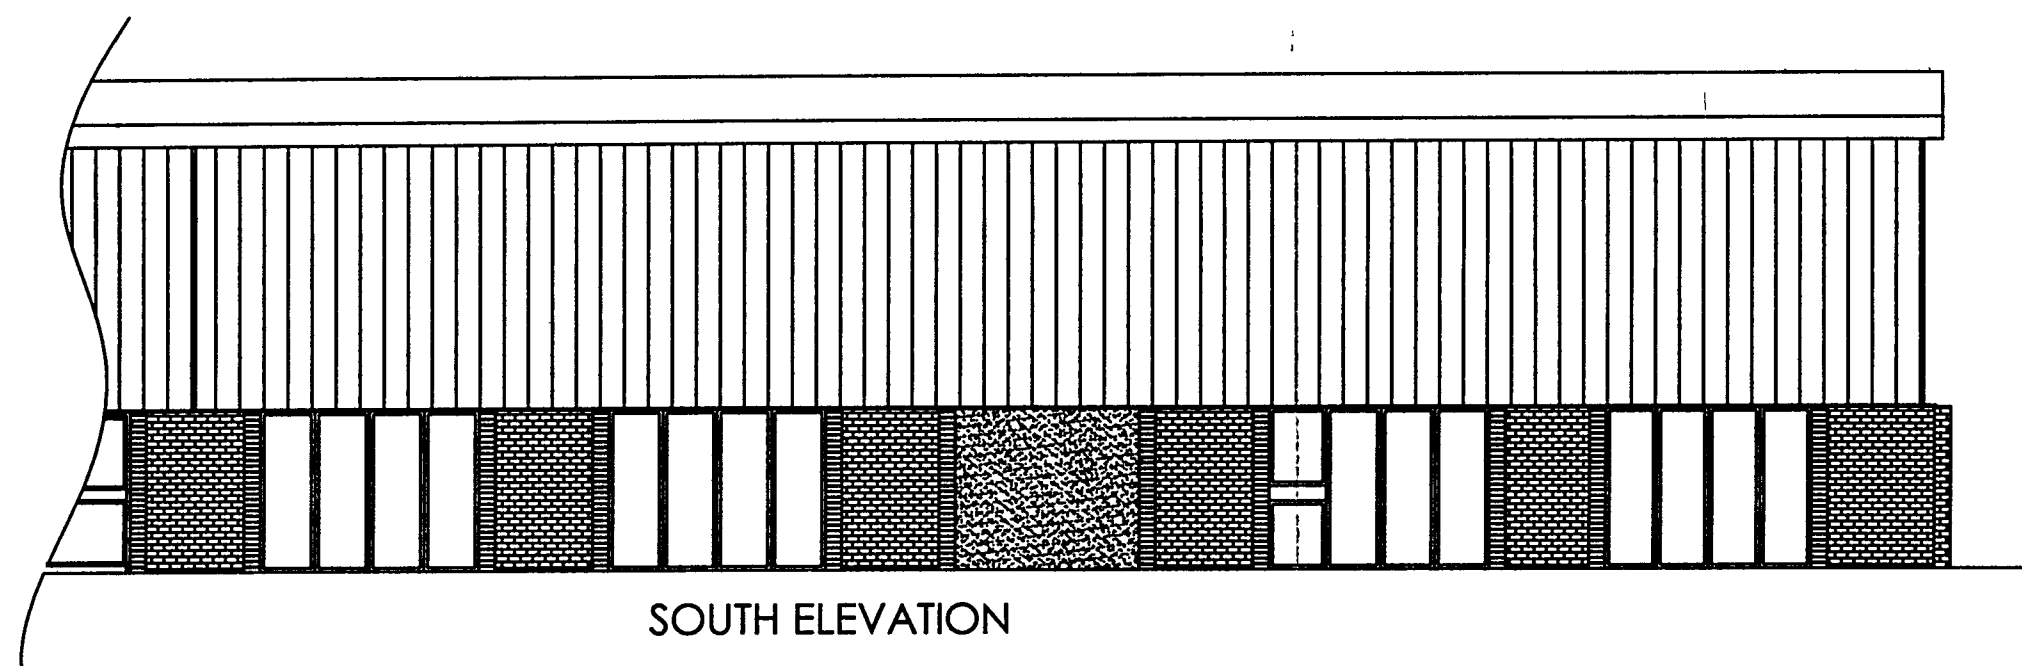

SOUTH ELEVATION

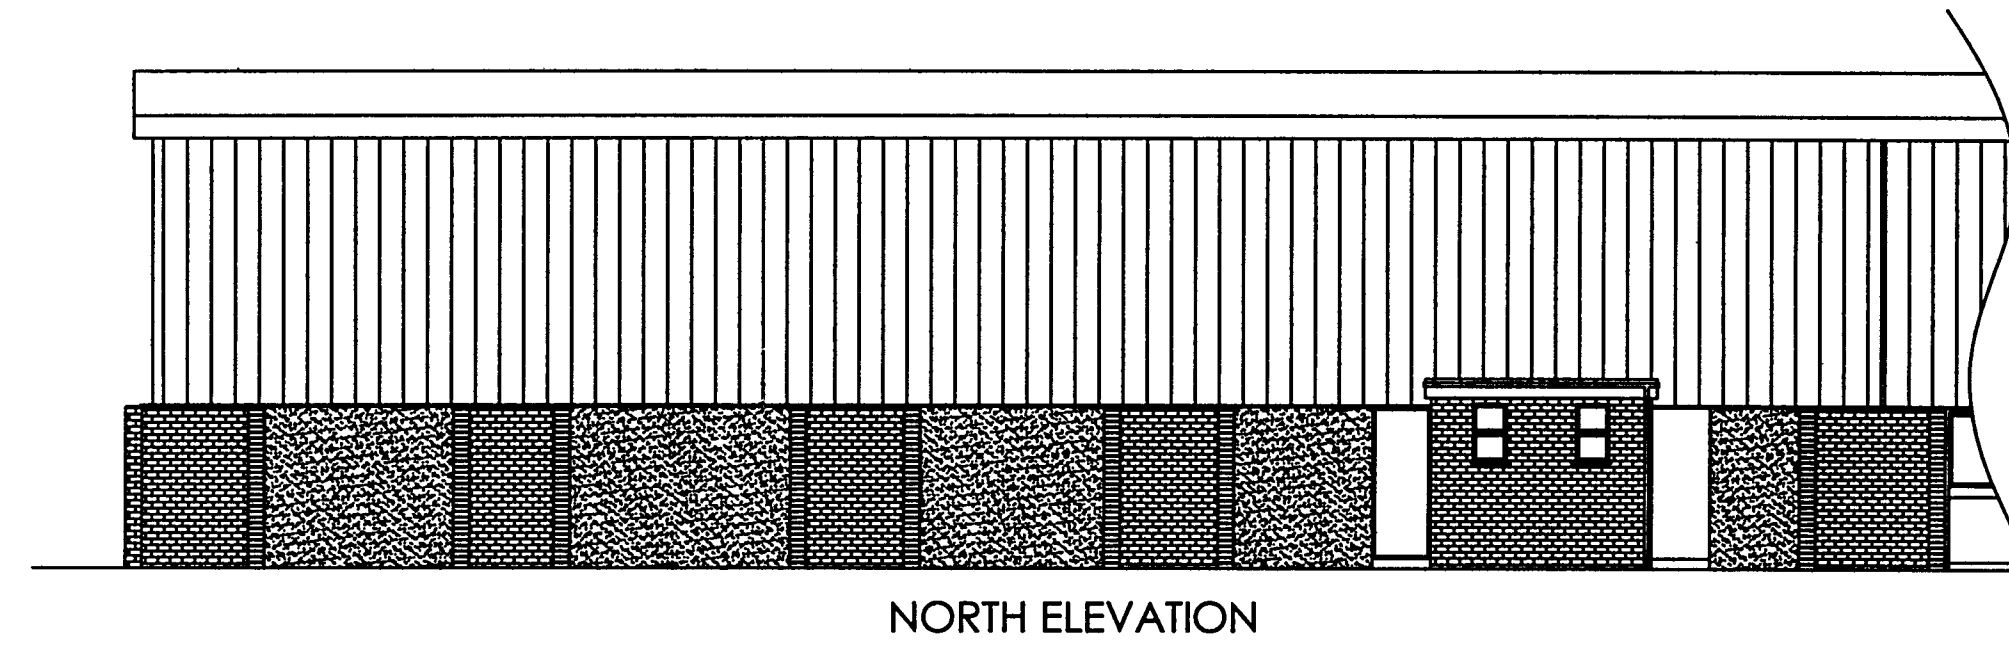


NORTH ELEVATION

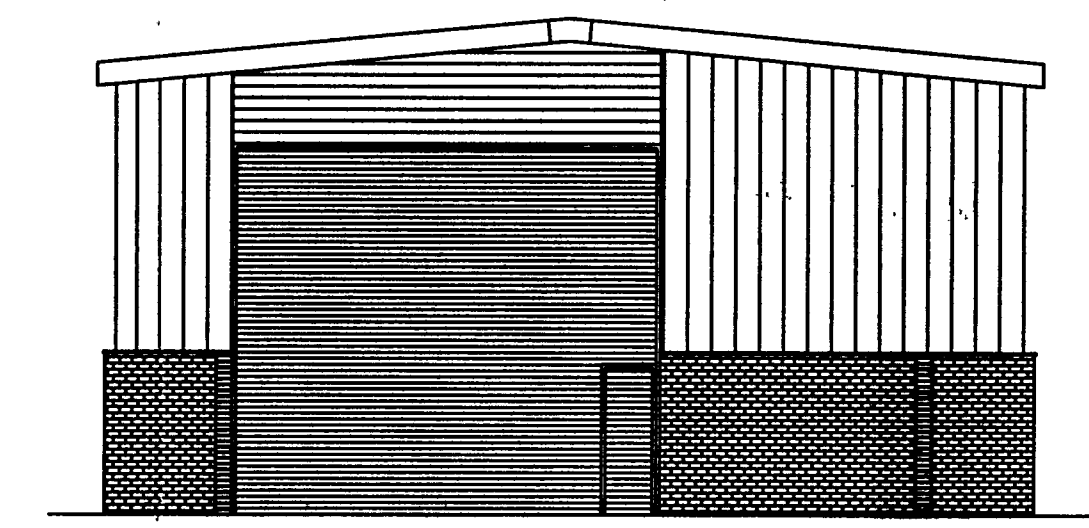


EAST ELEVATION


EXISTING ELEVATIONS. SCALE 1:100

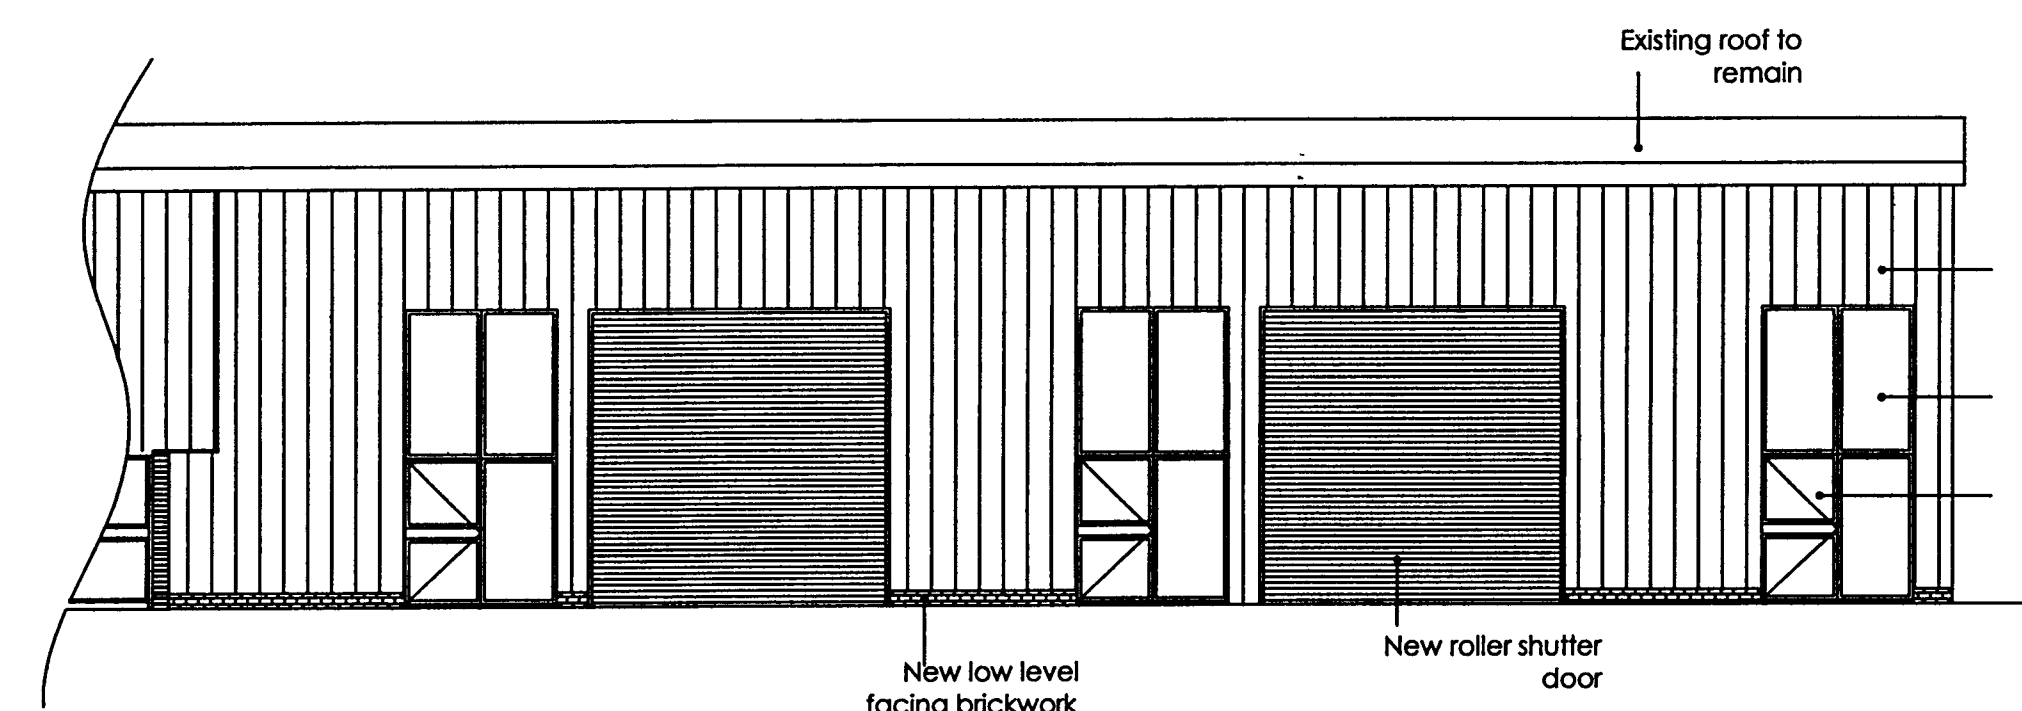

SOUTH ELEVATION

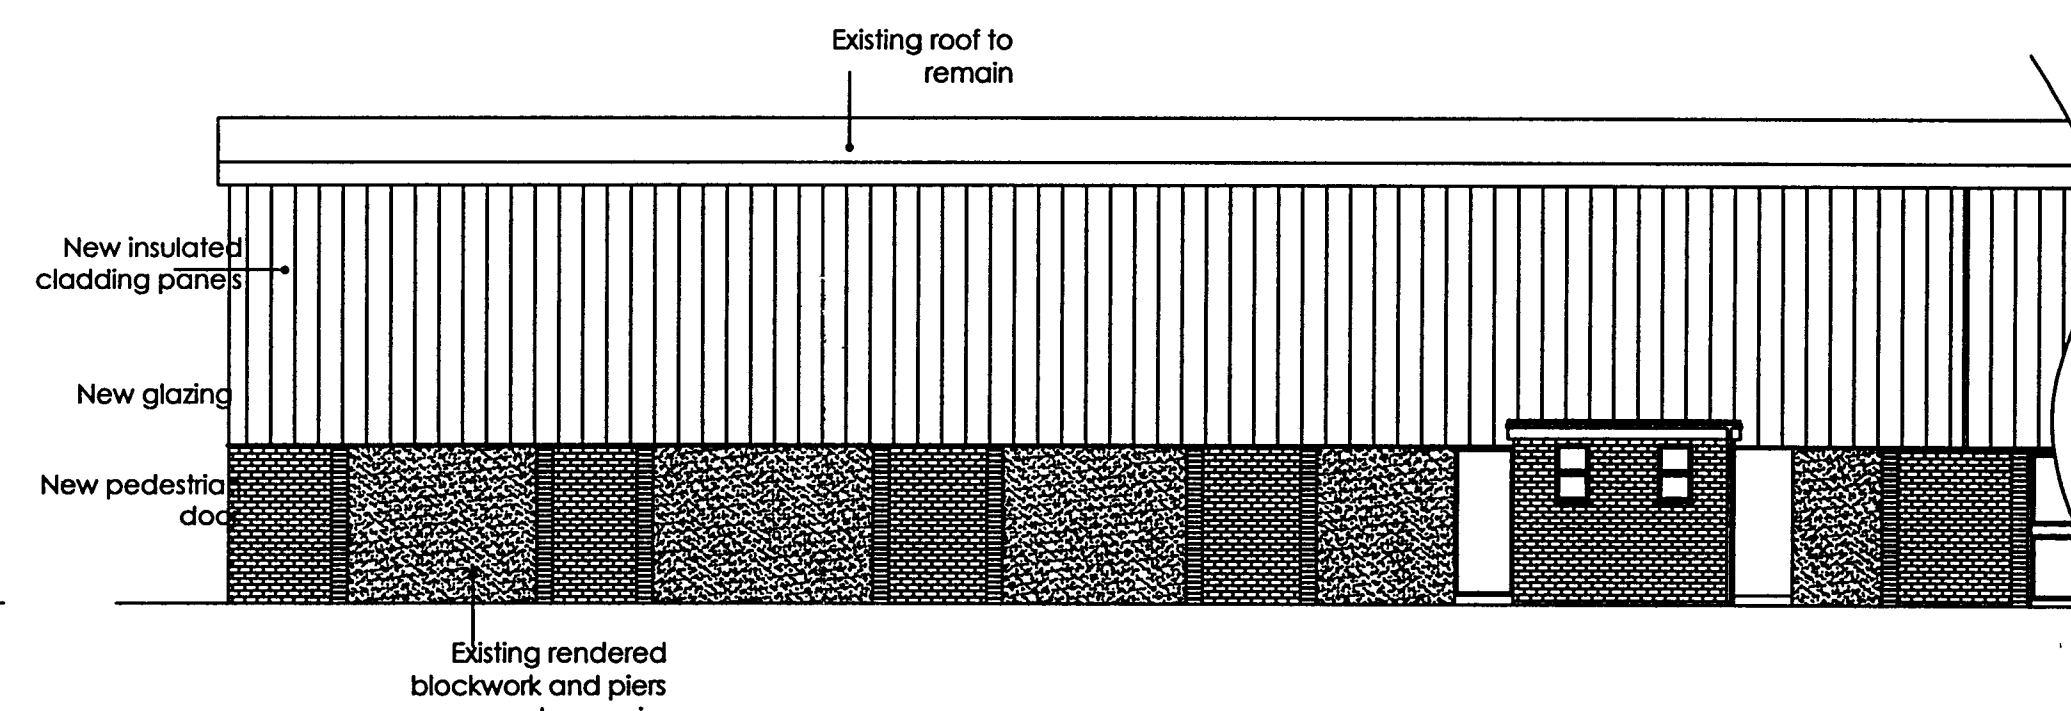


NORTH ELEVATION

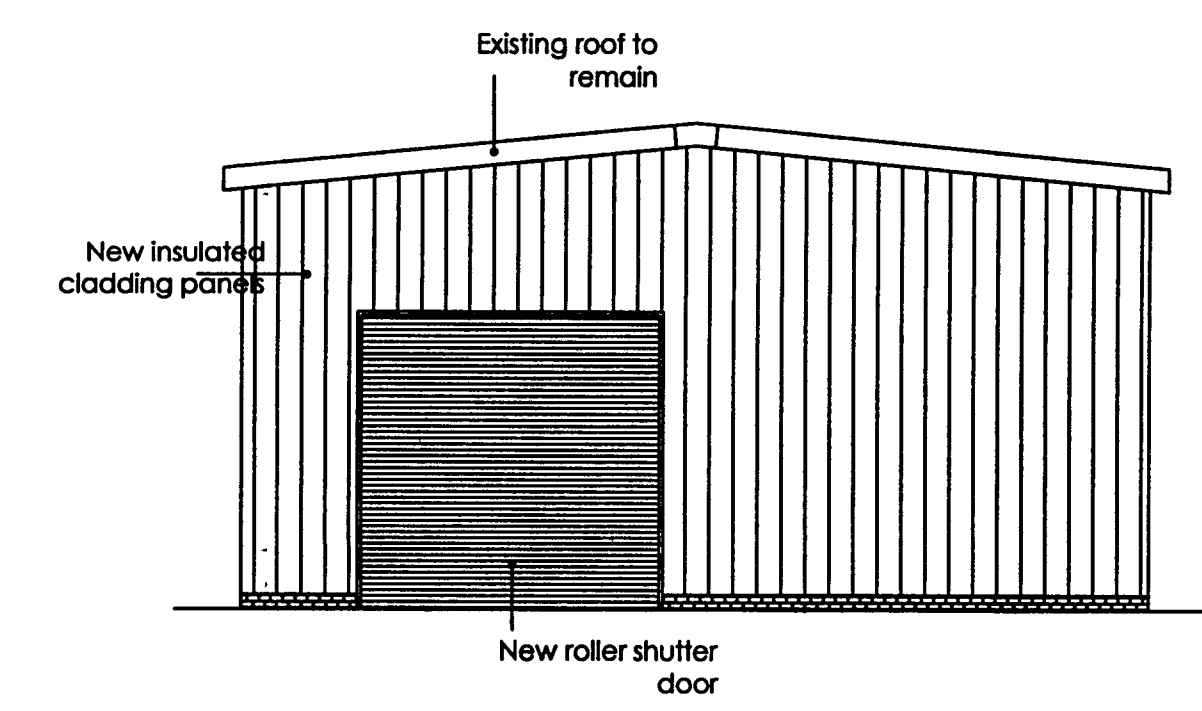


EAST ELEVATION


PROPOSED ELEVATIONS. SCALE 1:100

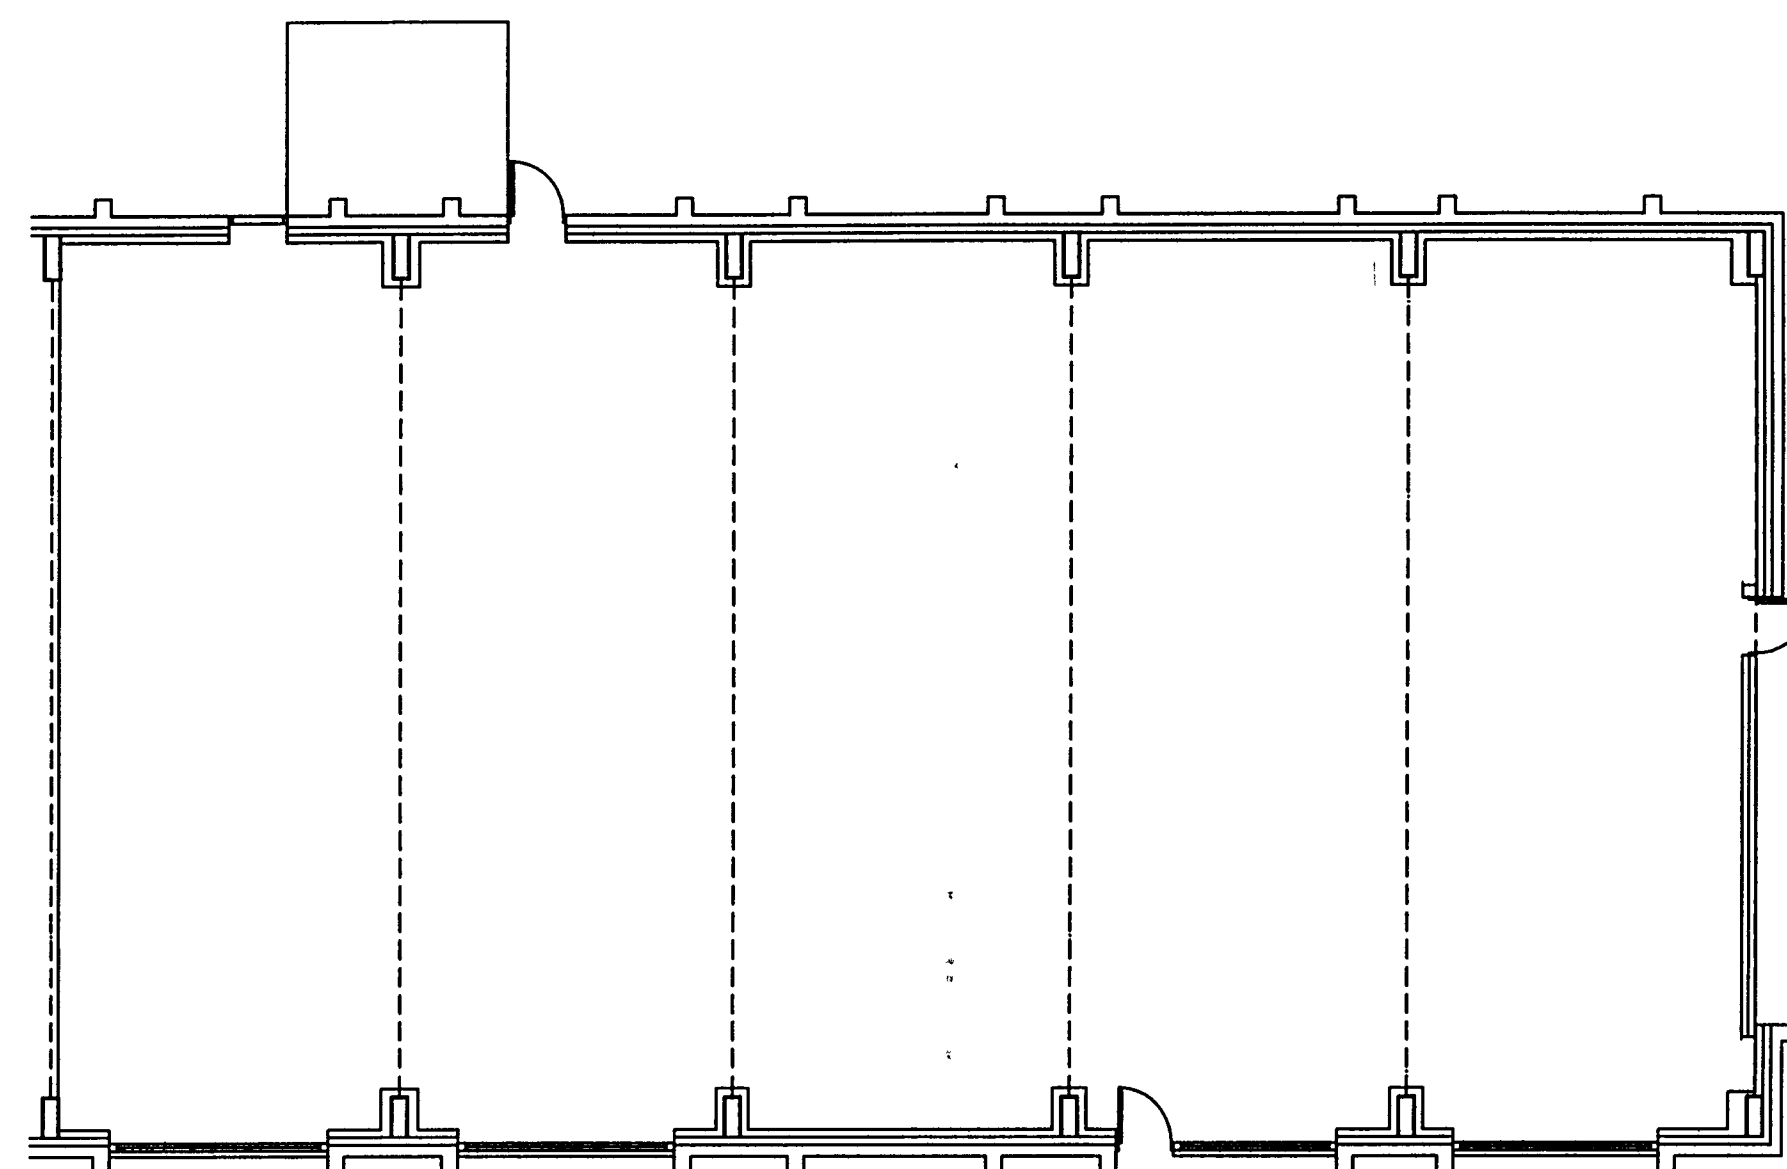

EXISTING PLAN. SCALE 1:100

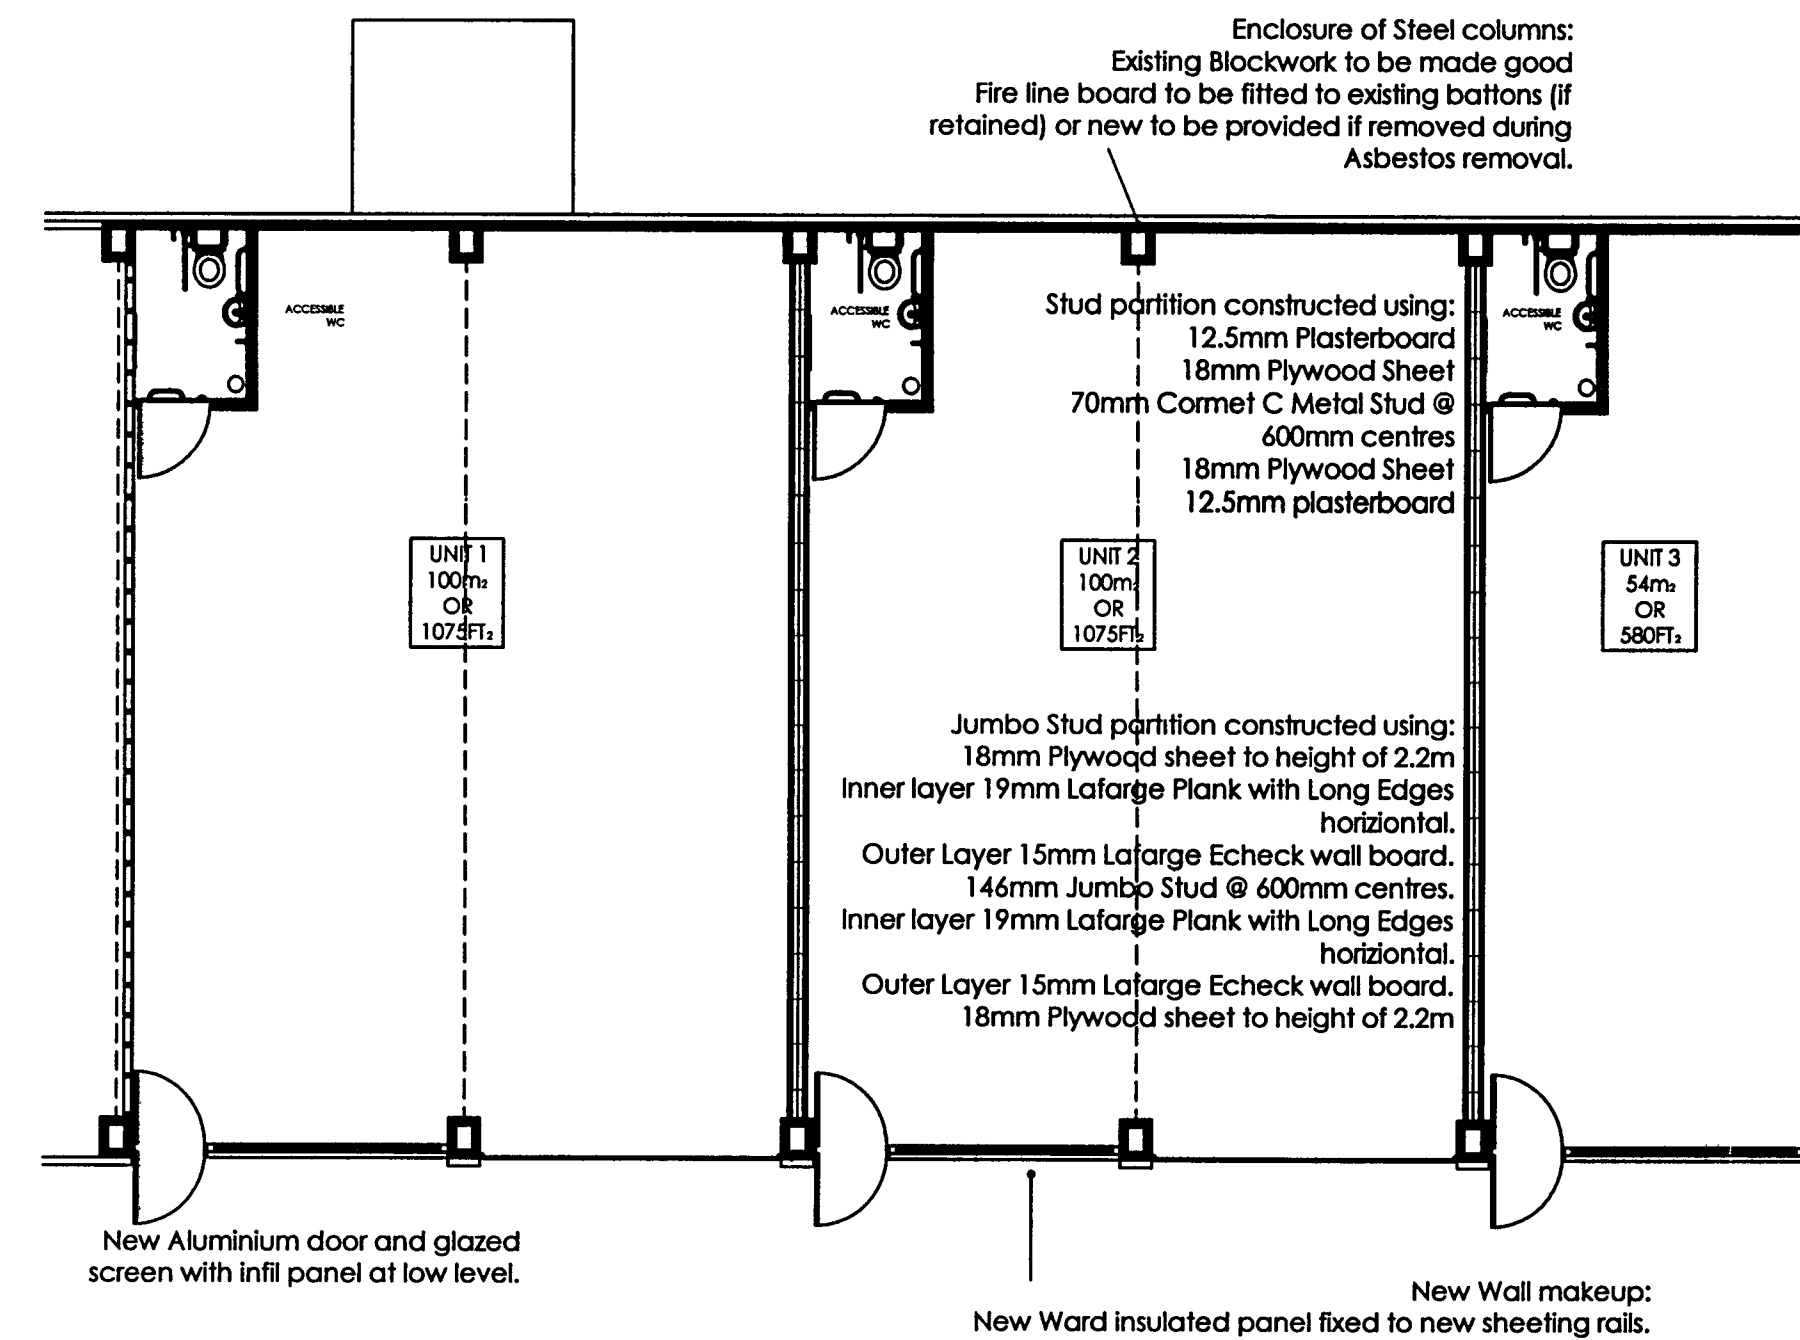

PROPOSED PLAN. SCALE 1:100

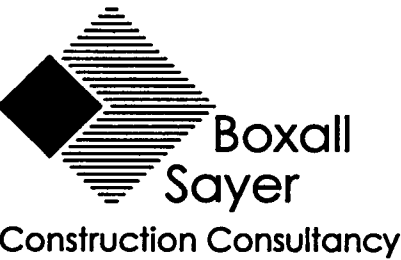A		25-10-2007	ALTERATIONS AFTER CLIENT MEETING 19-10-07	RTR
REV	DATE	AMENDMENT		BY
PROJECT UNIT 2B LITTLEHAMPTON MARINA FERRY ROAD				
DRAWING EXISTING & PROPOSED PLANS & ELEVATIONS				
Date	10-10-2007	Drawn By	RTR	
Scale	1: AS SHOWN	Iss. App. By	JAH	
Drawing No	001B	Cad File Location	3634	

MIDLAND HOUSE, 1 MARKET AVENUE,
CHICHESTER, WEST SUSSEX PO19 1JU
TEL: 01243 792220 FAX: 01243 792016
LONDON, ST ALBANS, MANCHESTER,
e-mail: enquiries@boxallsayer.co.uk
www.boxallsayer.co.uk