



THIS DRAWING TO BE READ IN CONJUNCTION WITH
STRUCTURAL ENGINEERS DETAILS & CALCULATIONS

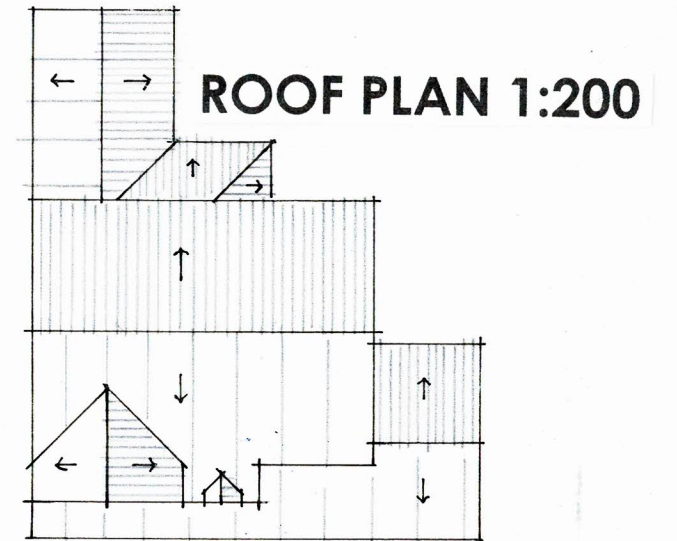

GROUND FLOOR PLAN 1:50 @ A3

0 1 2 3 4 5m
metres

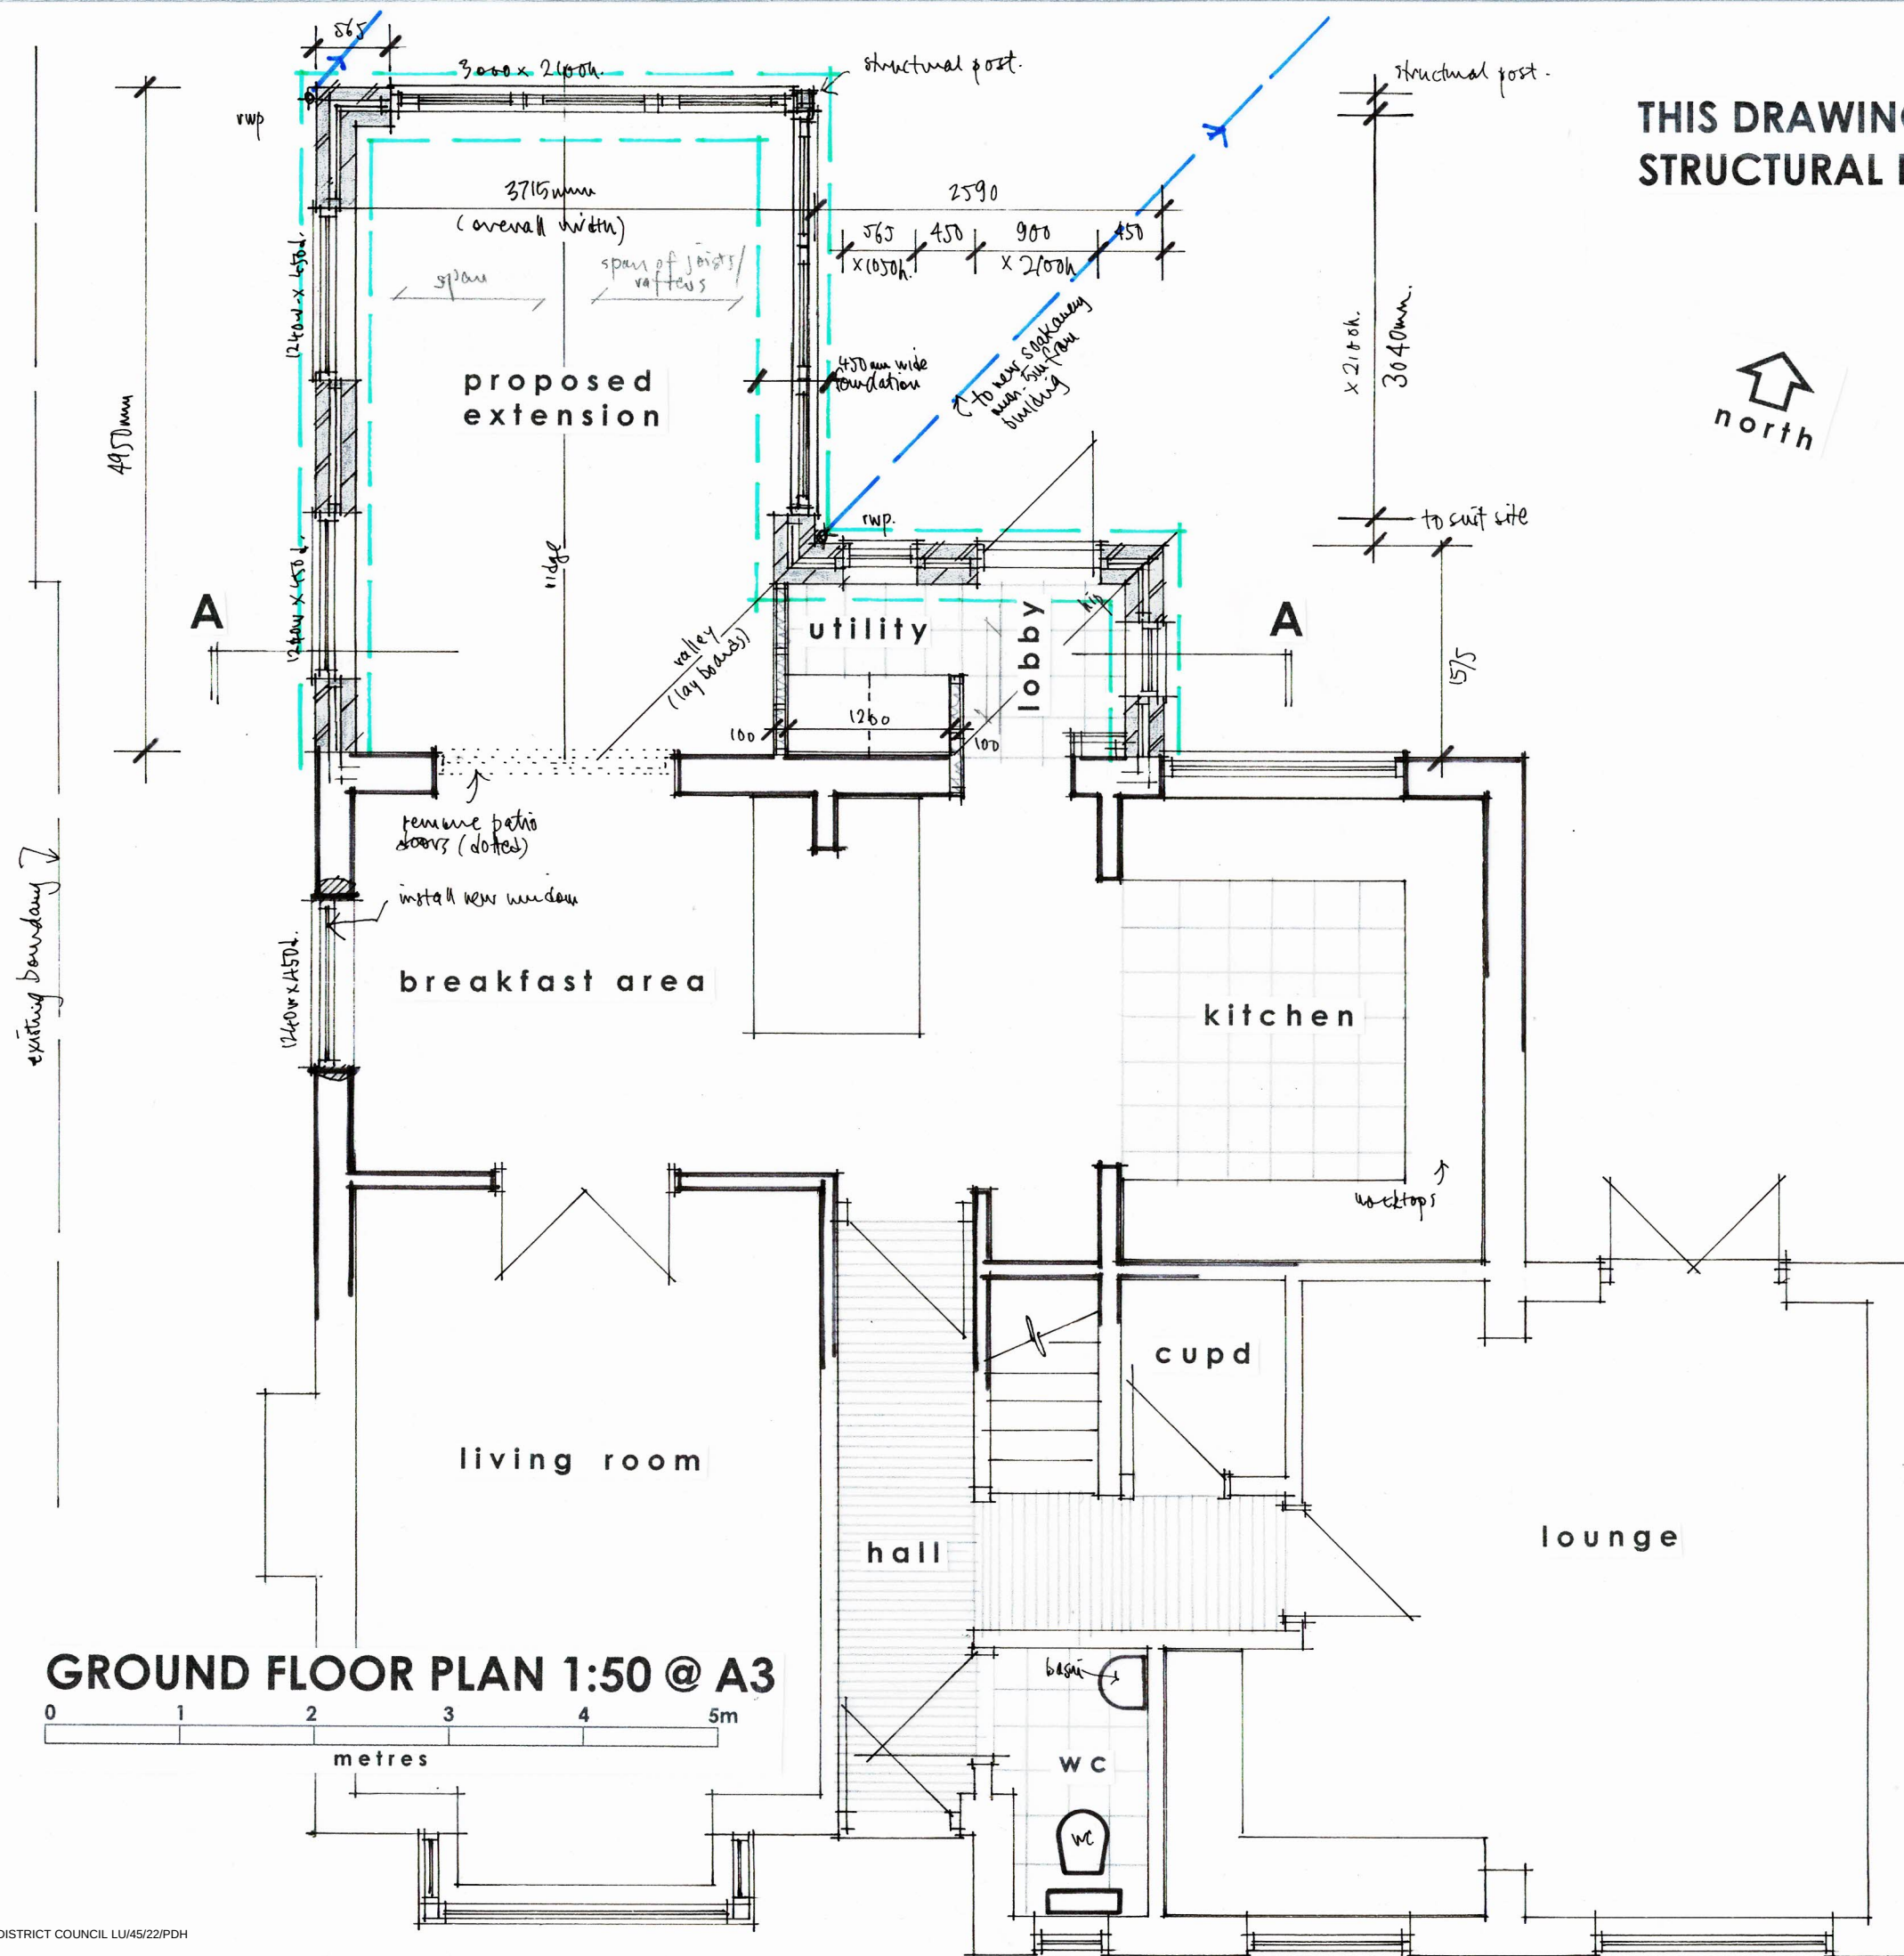

Figured dimensions to take precedence over scaled dimensions. The contractor is to verify all dimensions on site before commencing any works.

Any discrepancies whatsoever to be brought to the attention of the client immediately.

The copyright of this drawing is reserved and the drawing must not be disclosed without authority.

Project

6 BLUEBELL DRIVE, LITTLEHAMPTON

Proposed single storey rear extension

Client

Mr & Mrs Cross

Drawing no.

LH/BBD/03

Scale AS SHOWN

Date Jan 2022

Drawn By

WG

WAYNE GANDER MCIAT
Chartered Architectural Technologist

98 Durrington Lane
WORTHING
West Sussex
BN13 2RQ
Tel 07808 887896
Email - waynegander08@gmail.com