




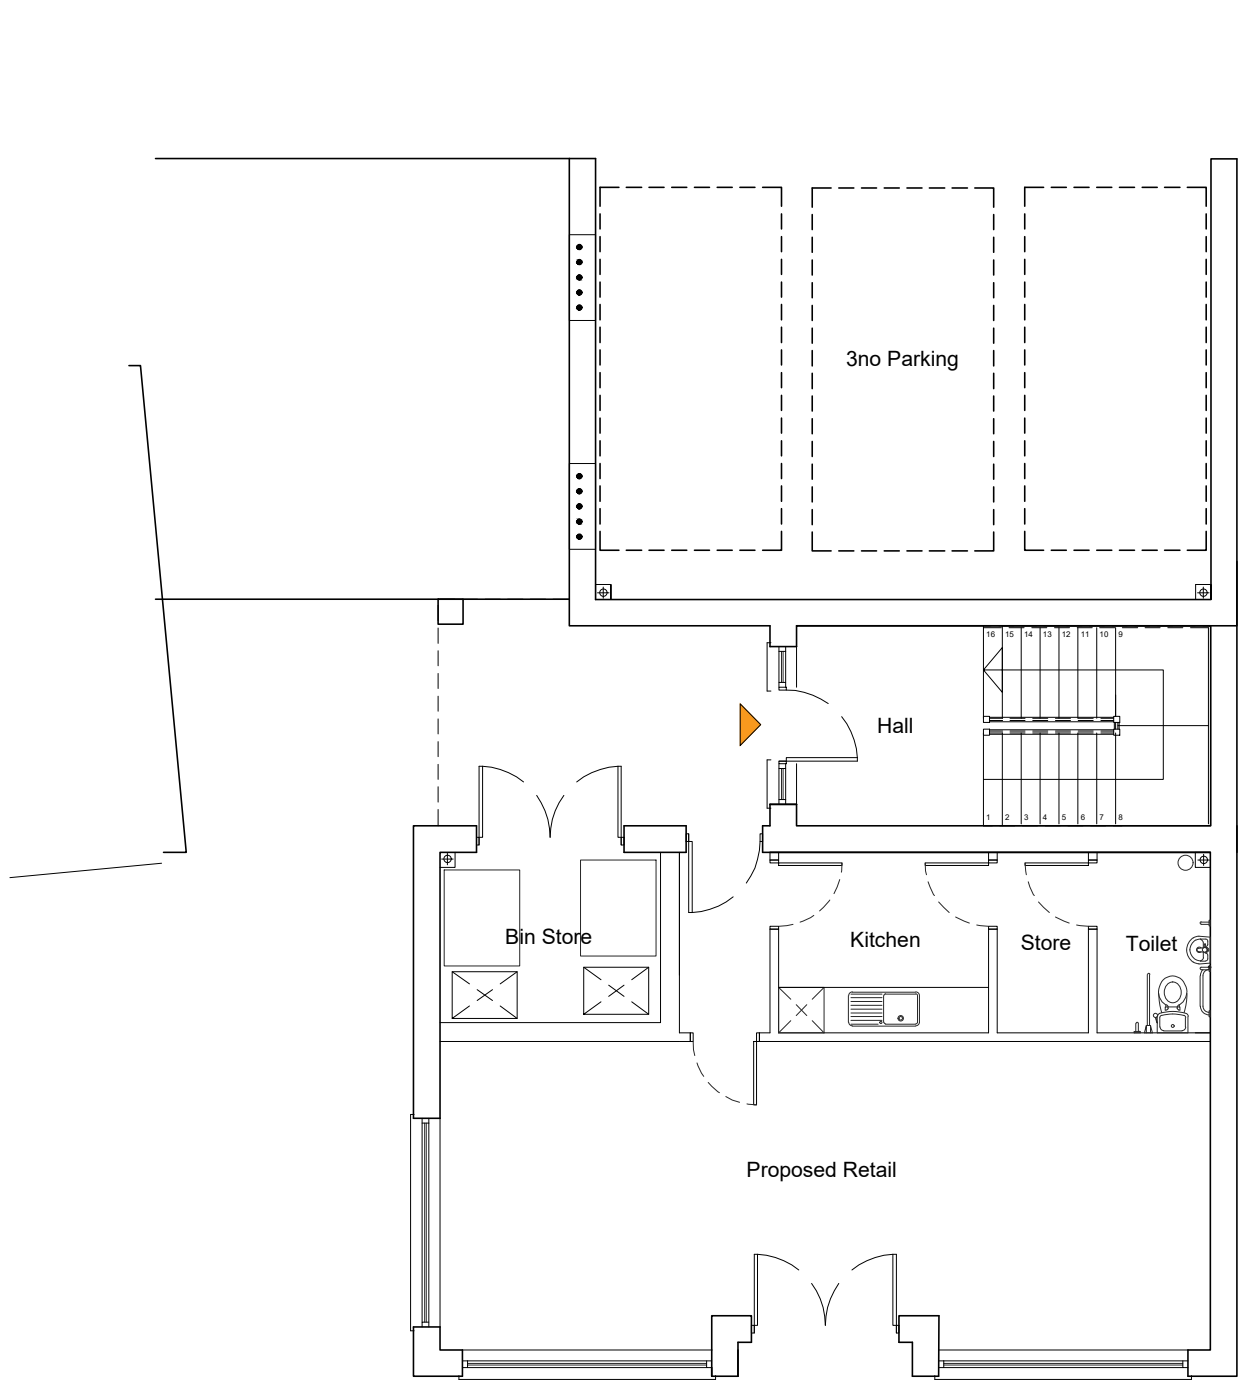


GROUND PLAN

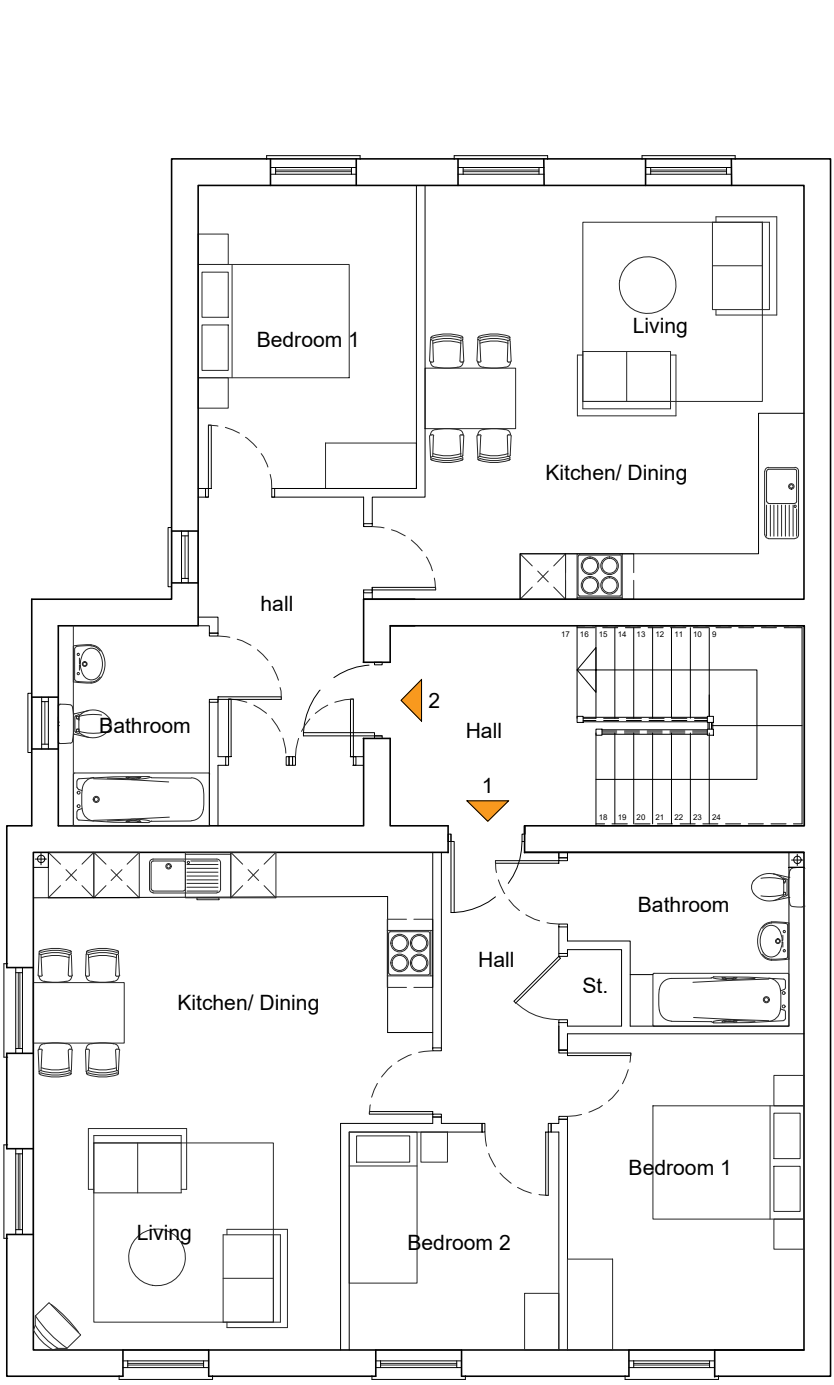

FIRST PLAN

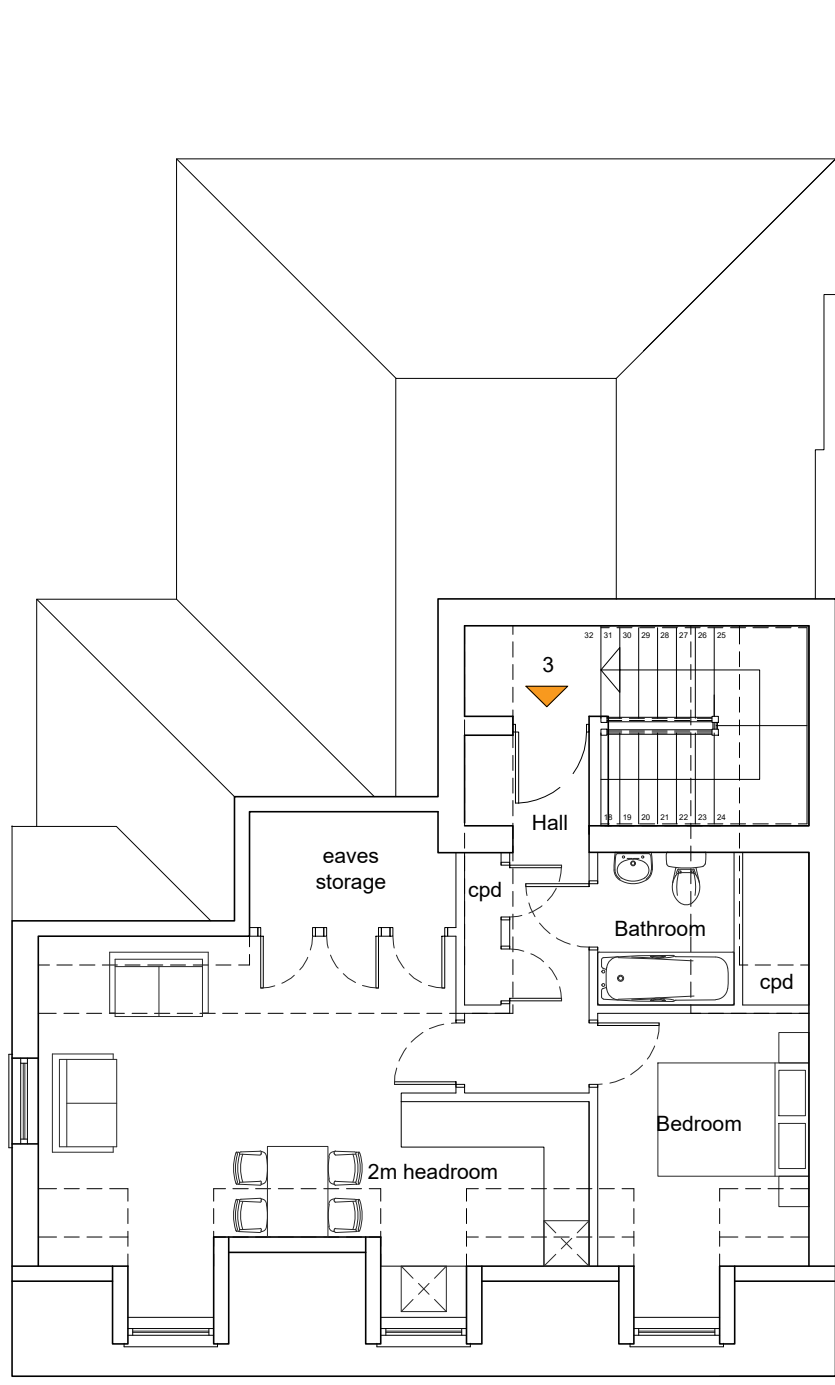

SECOND PLAN

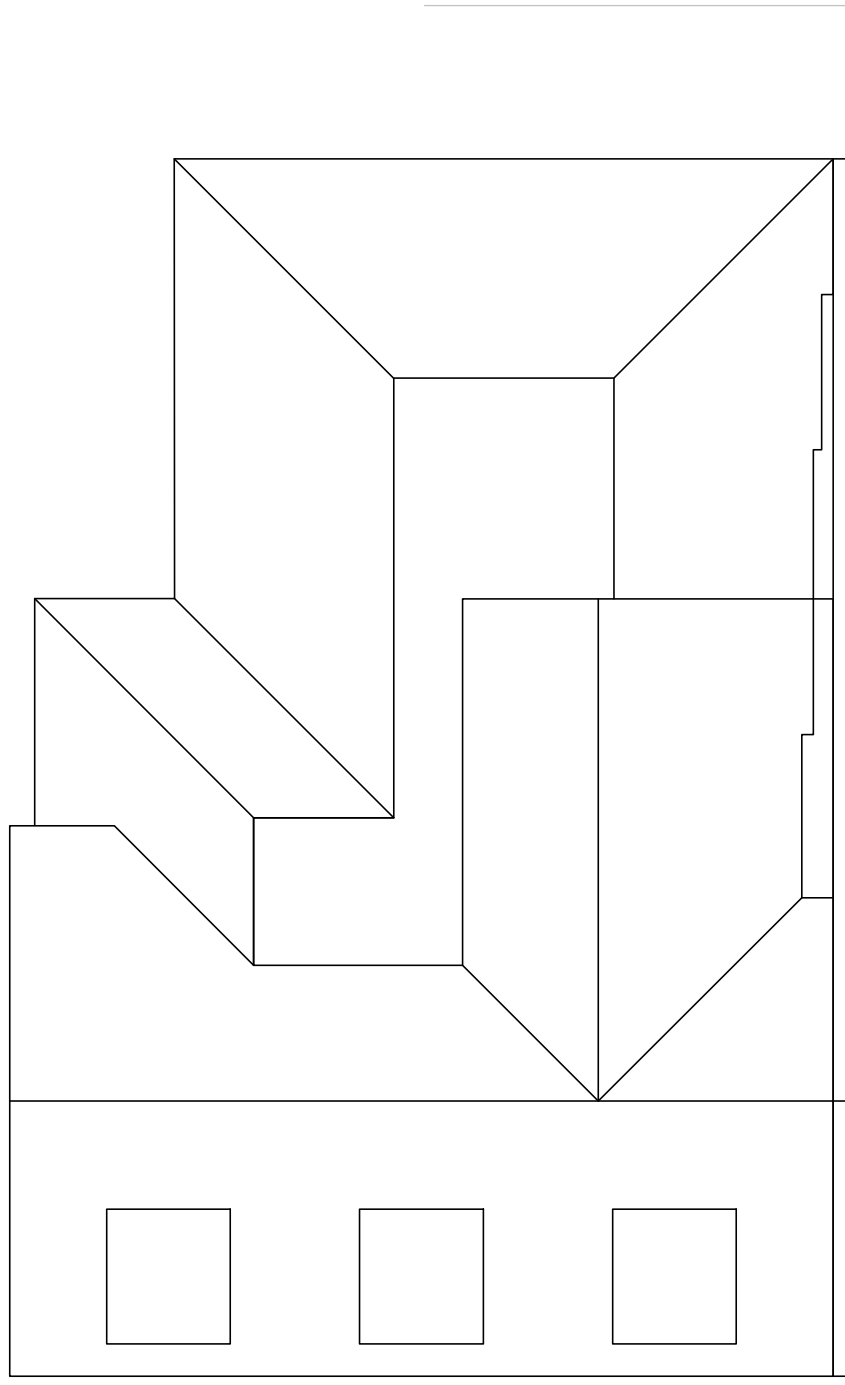

ROOF PLAN



EAST ELEVATION




SOUTH ELEVATION

SCHEDULE OF EXTERNAL MATERIALS

Roof	A False slate tiles
	B Reconstituted York stone capping
Walls	C Red stock brick with yellow mortar
Windows / Doors	White Sash effect windows
	Stained hardwood front door
Rainwater goods	Black uPVC half-round profile
	gutter / downpipes
Shop Front	White Painted Timber



WEST ELEVATION

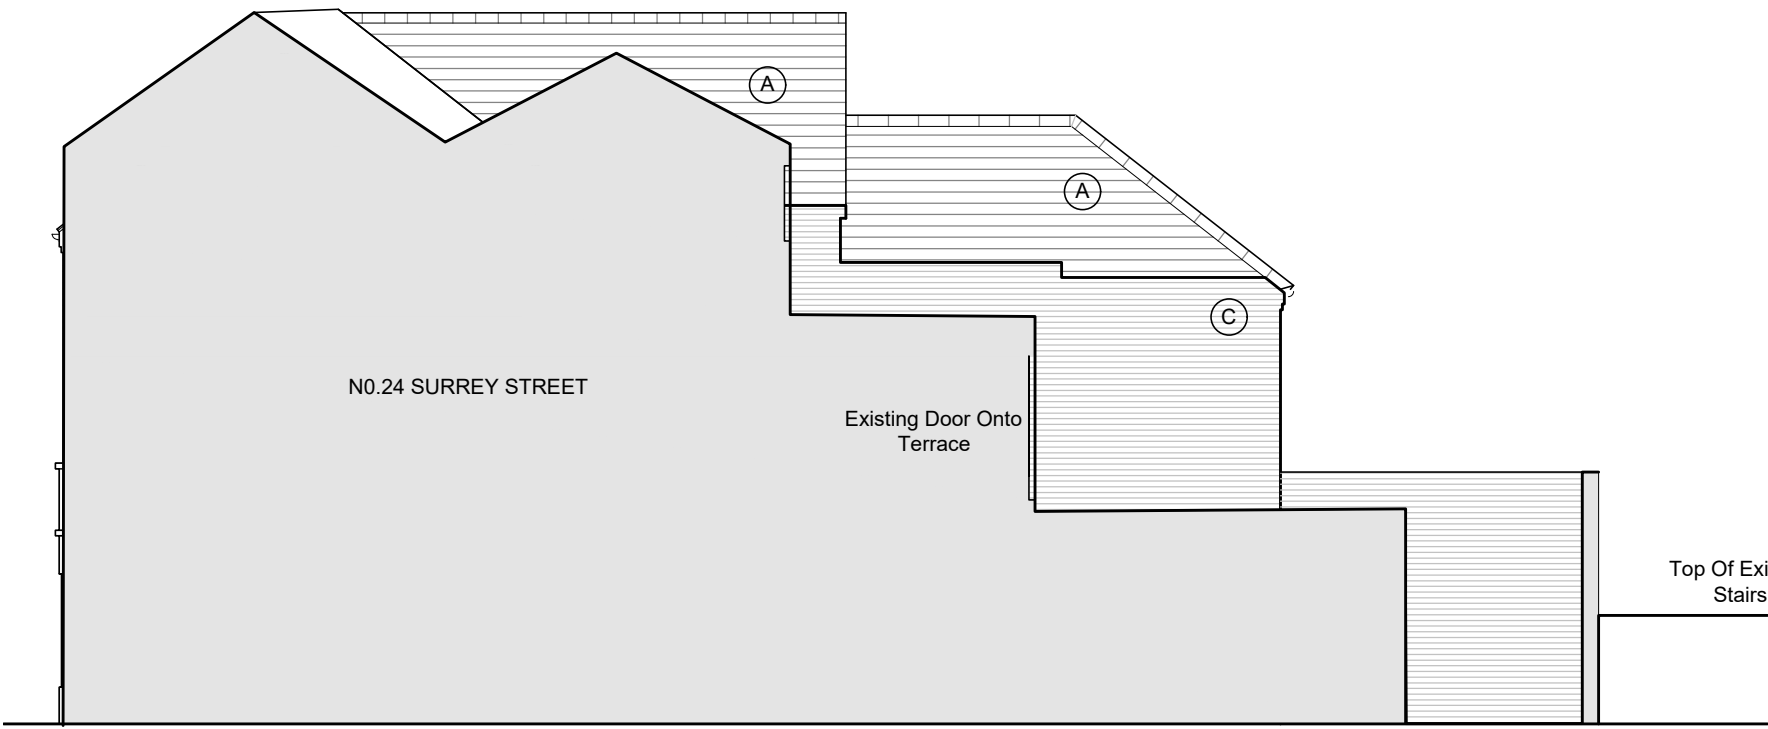

NORTH ELEVATION



Development At
26/28 Surrey Street
Littlehampton, BN17 5BG

Proposed Plans And Elevations

Drawn CP	Date DEC 19	Checked	Date	Scale at A1 1:100
Job N° 15-122	Drawing N° 014	Rev. P02		

PLANNING APPLICATION