



Materials:

- External Walls - Local stock bricks with contrasting soldier courses.
- Ivory through coloured render
- Reconstituted stone window & external door surrounds.
- Roof - Zinc standing seam roof covering with White powder coated soffits, fascias, & barge boards.
- Windows - Grey UPVC, double glazed.
- External Doors - Coloured composite external entrance doors & garage doors.
- Gutters & - Downpipes Black UPVC.

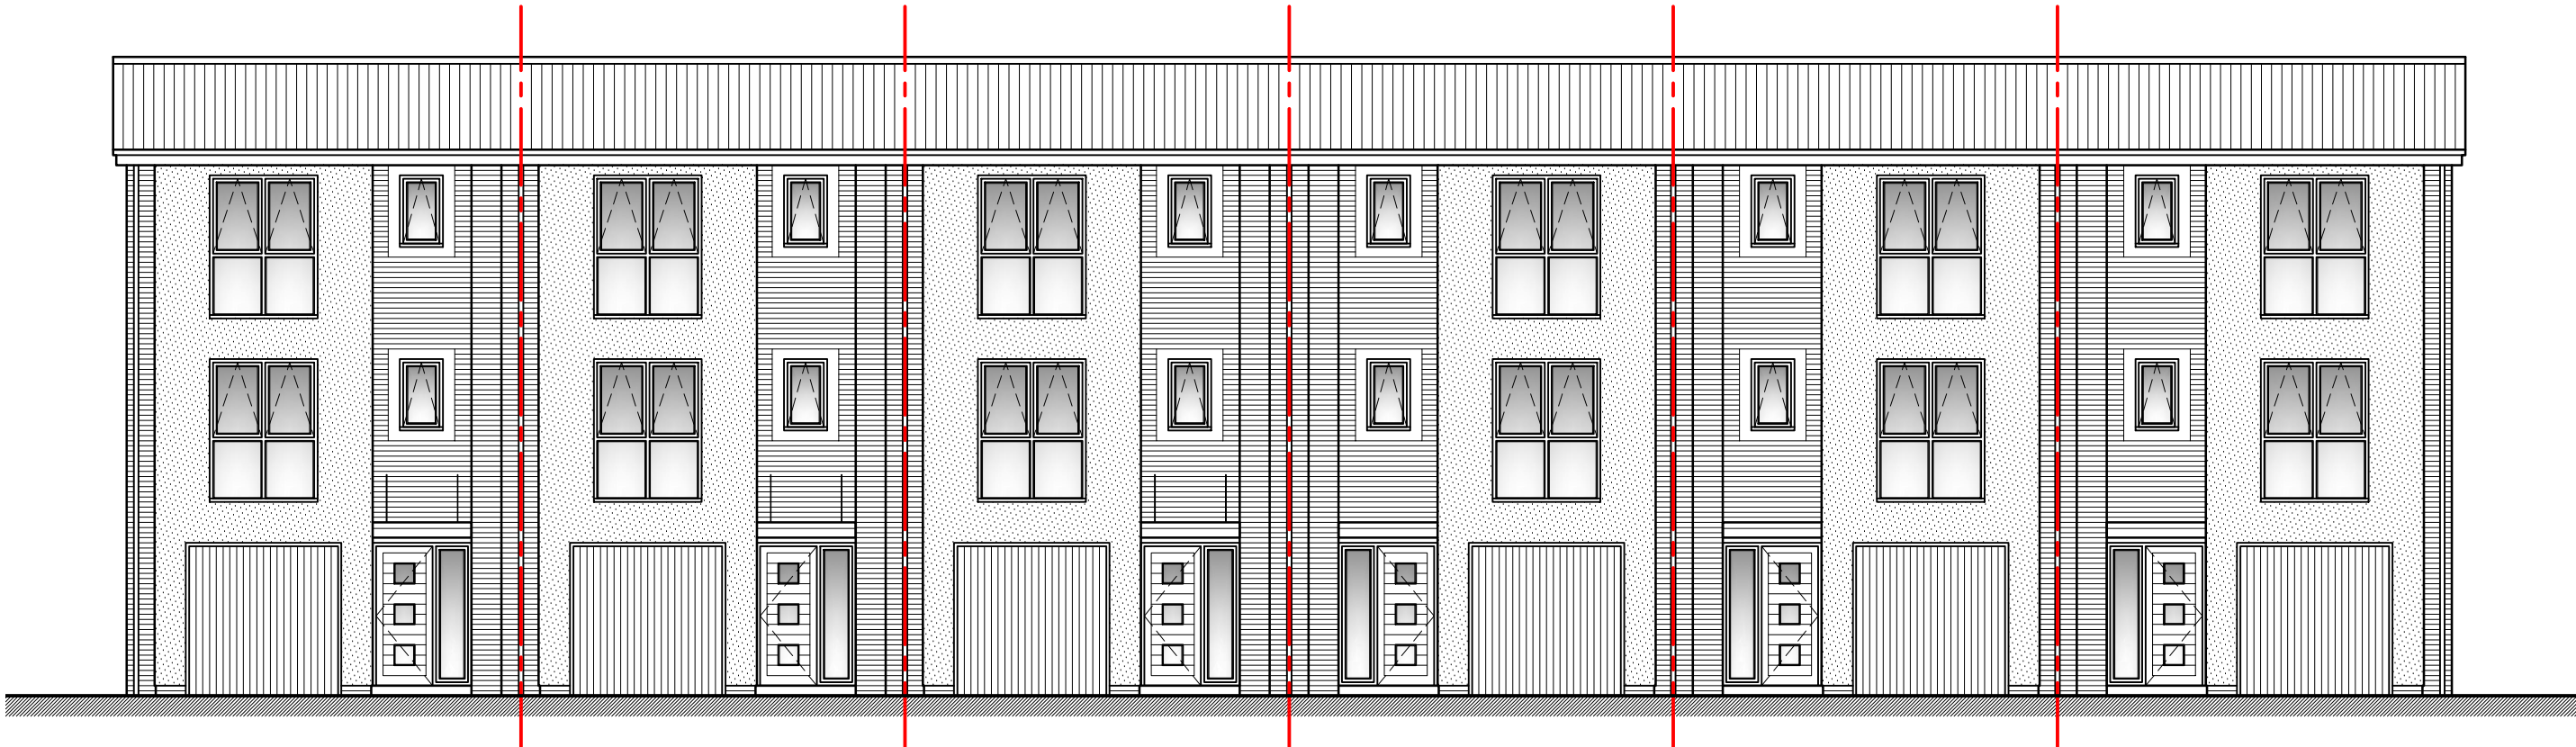


Front (East) Elevation

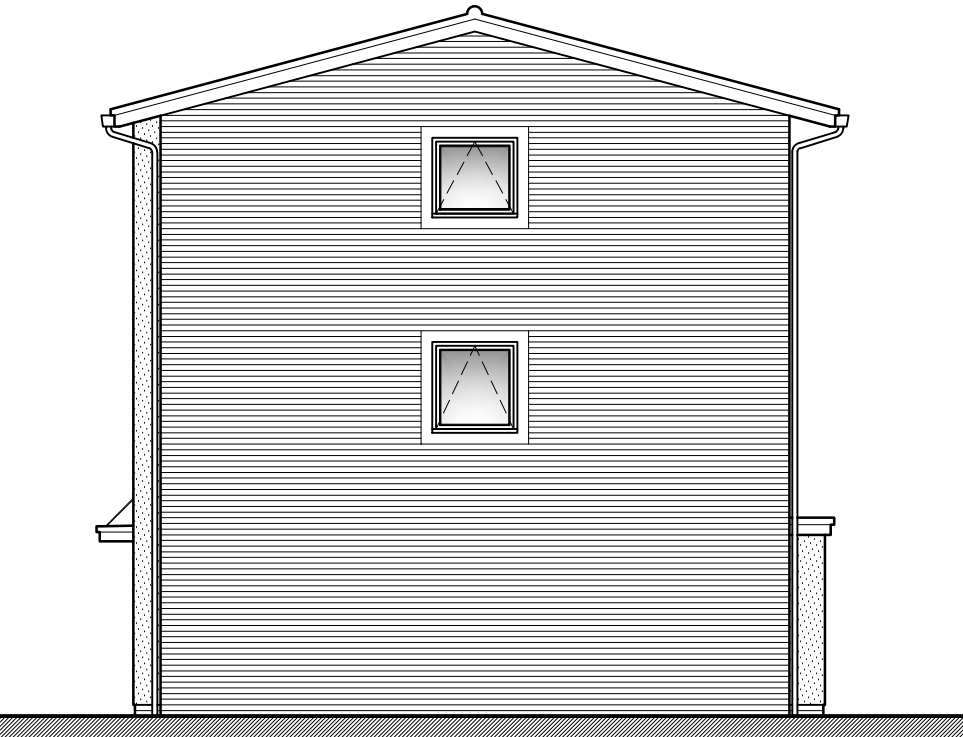


Side (North) Elevation




Rear (West) Elevation

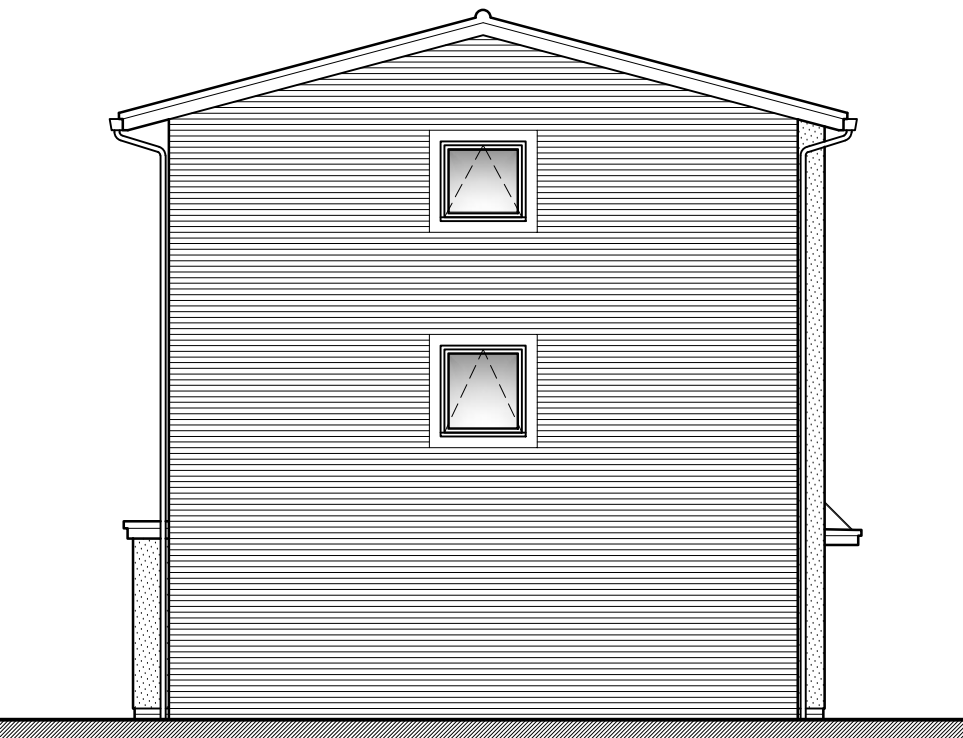


Side (South) Elevation

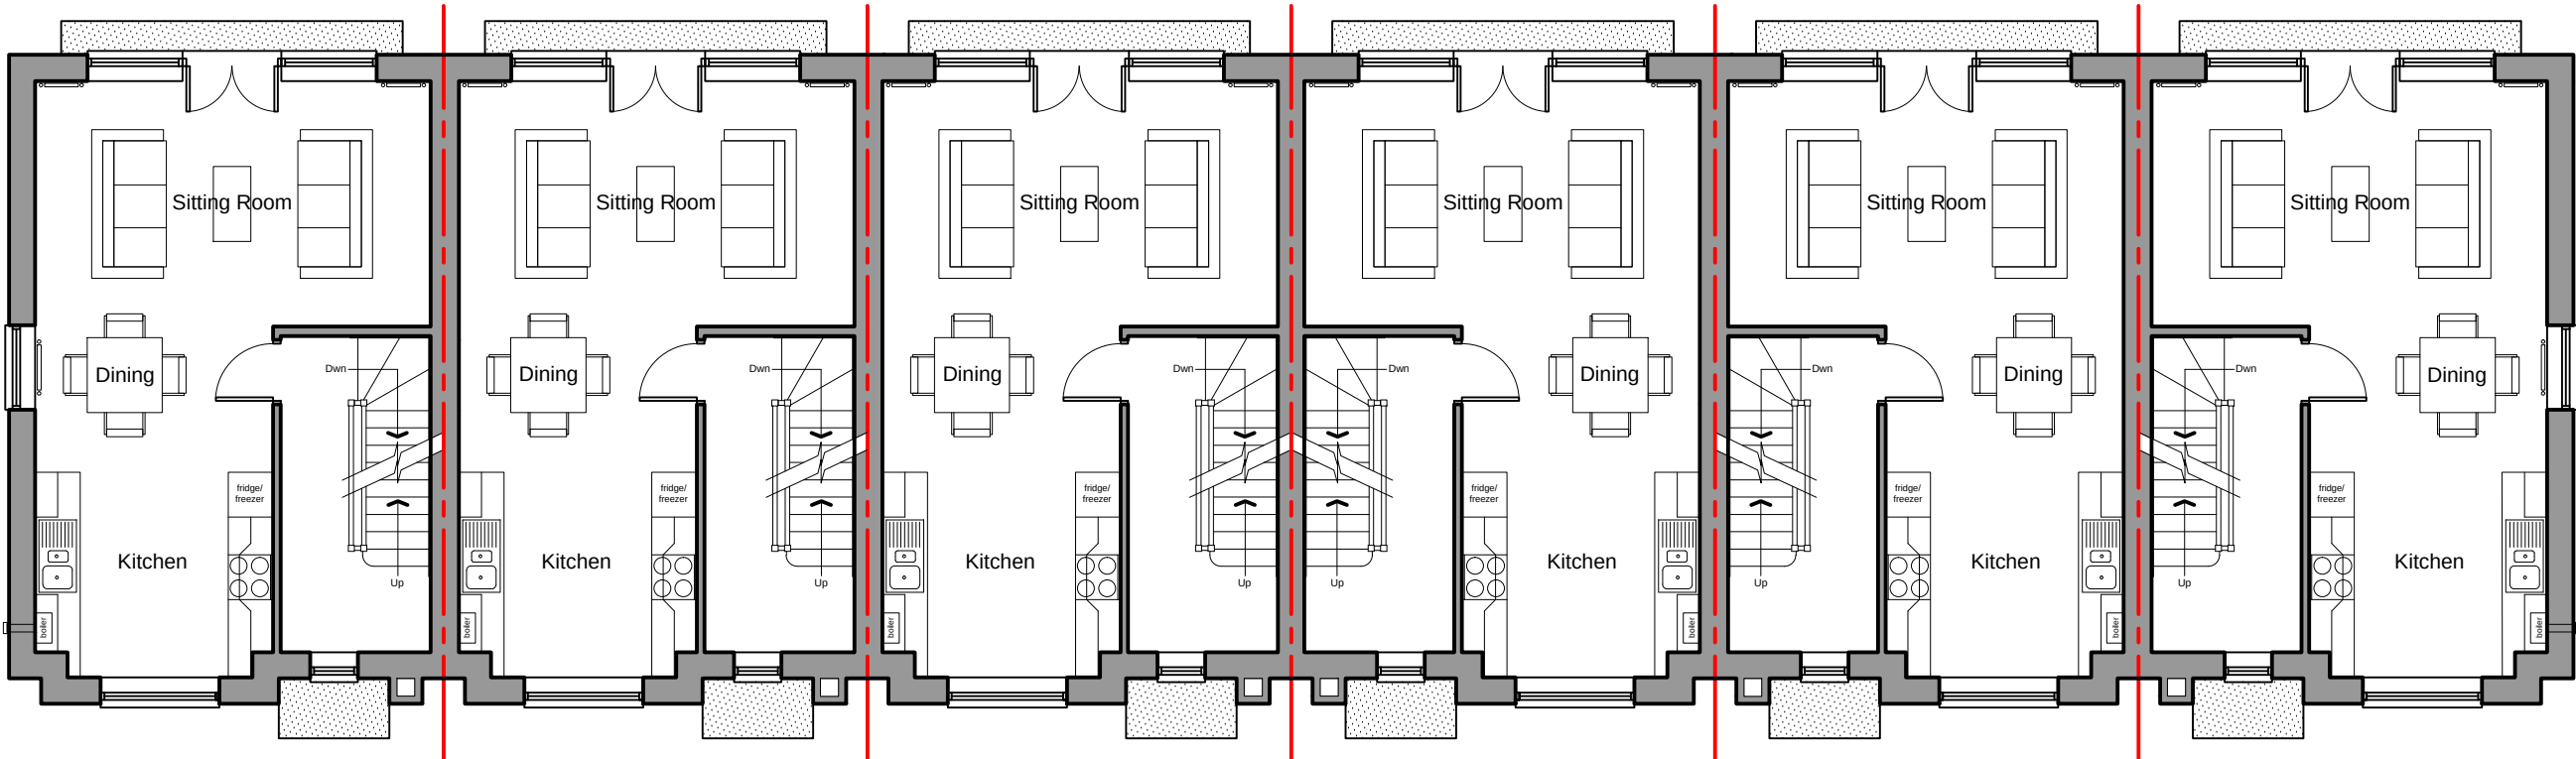

First Floor Plan

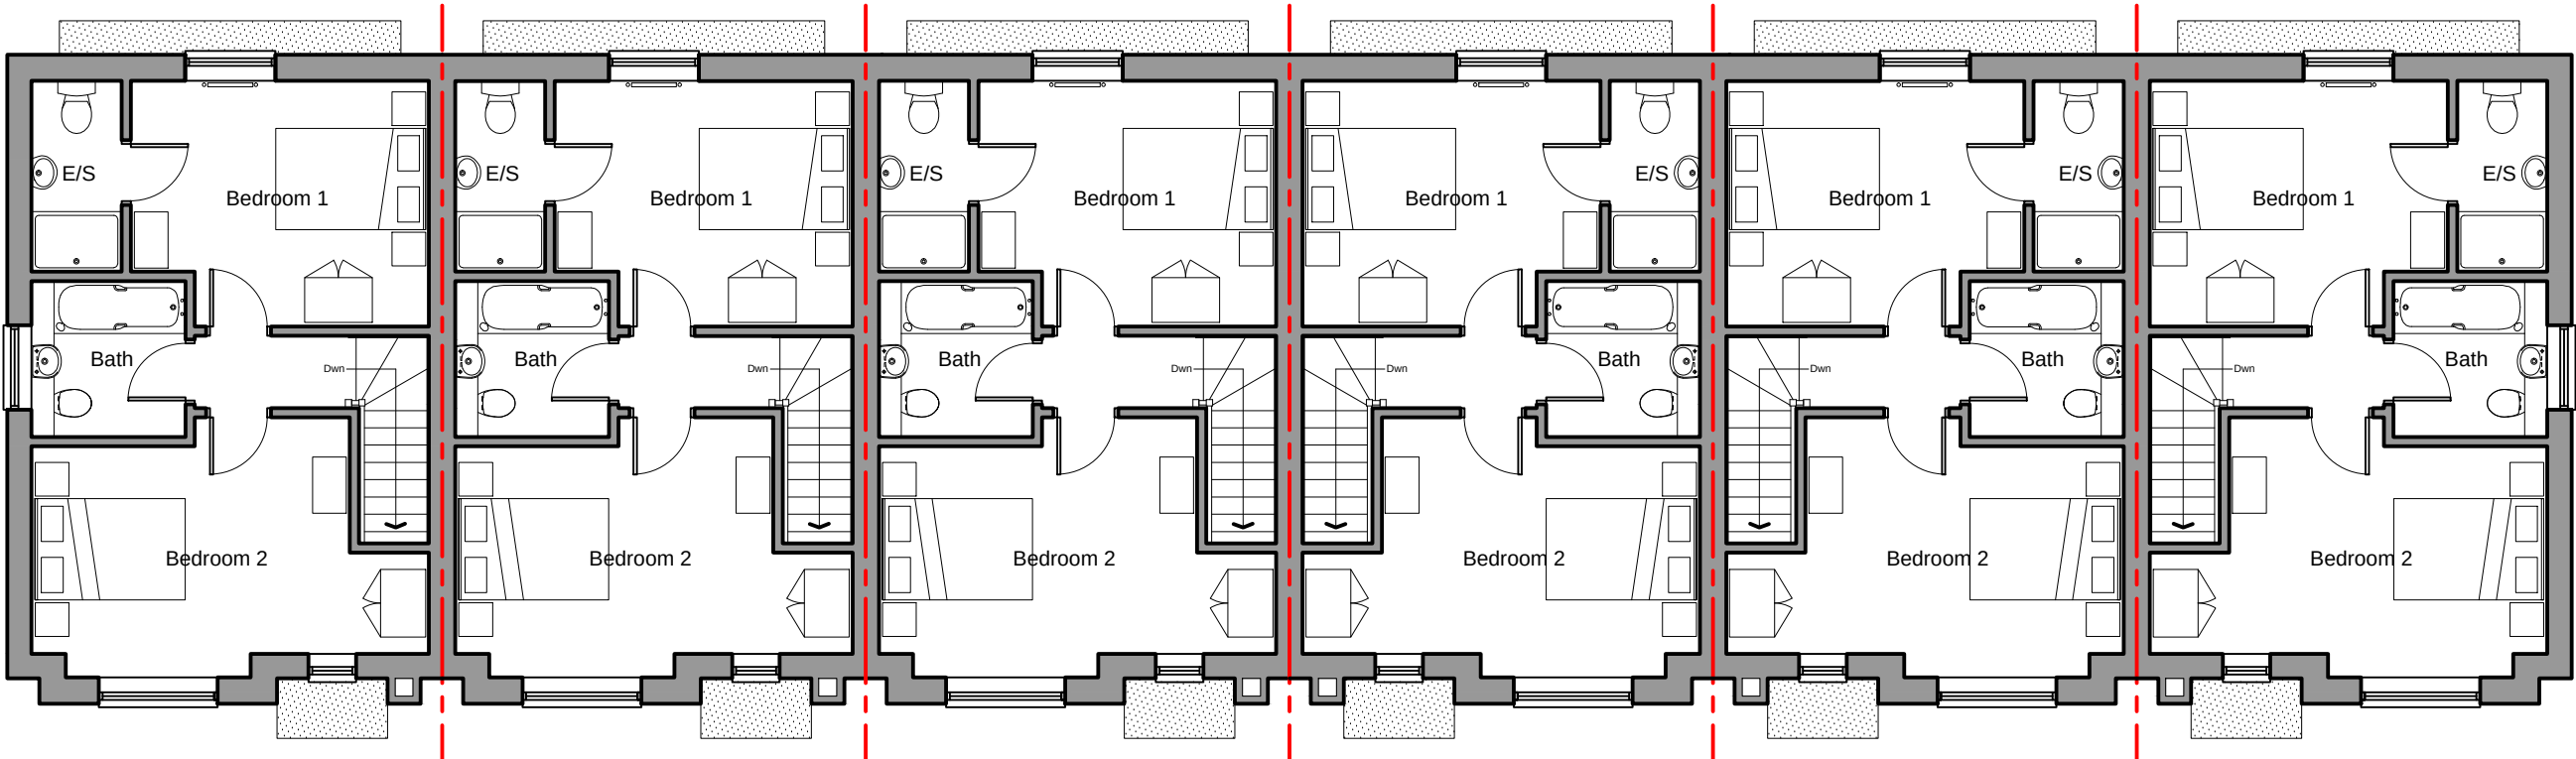


Second Floor Plan

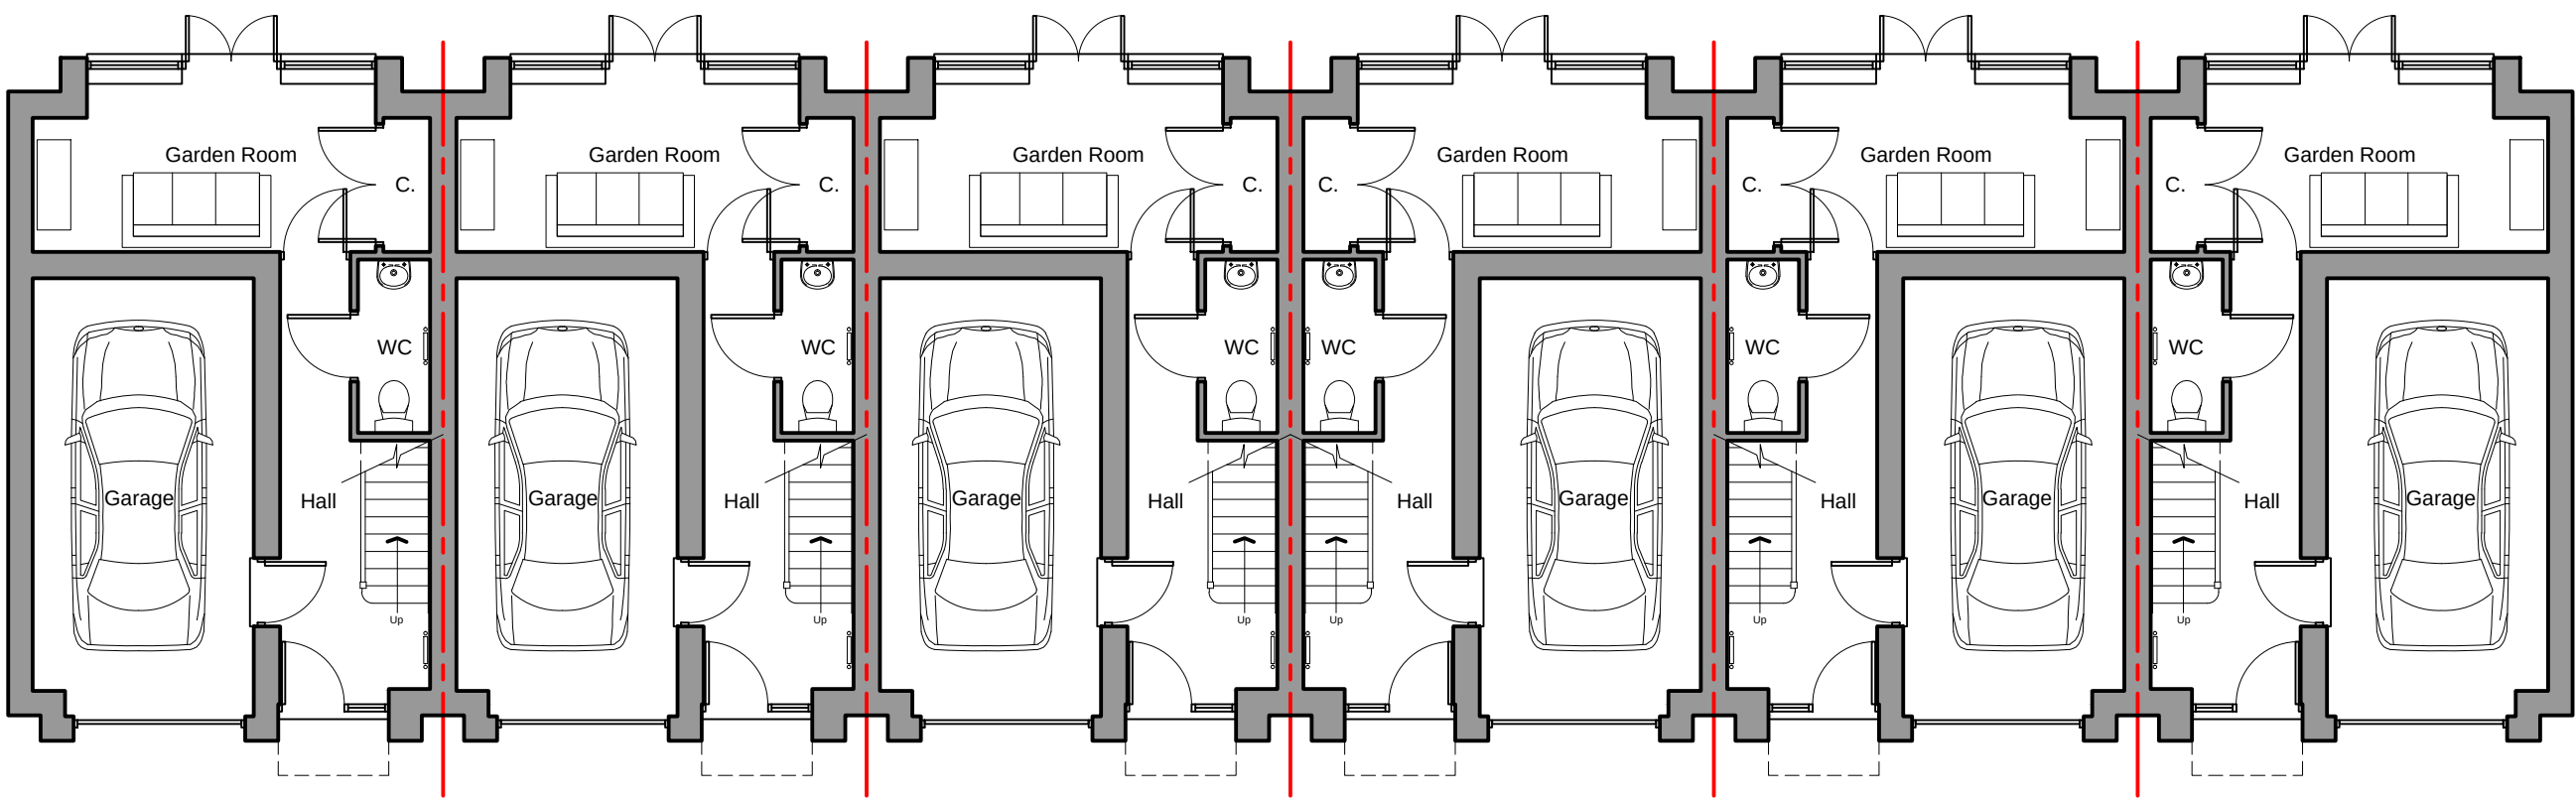


Ground Floor Plan

105.58sq.m 2 Bed (4P)
Terraced Houses

 

PLANNING

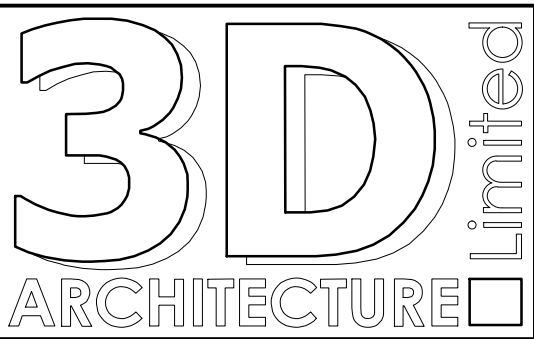

3-D Architecture Limited
Suite G, Kennett House, The Office Village,
Uckfield, East Sussex. TN22 1SL
Tel: 01825 764455 Fax: 01825 764455
Email: info@3d-architecture.co.uk

CLIENT

Thomas Alfred Homes

PROJECT

Land to The West of Thornlea Park
Old Mead Road, Wick,
West Sussex BN17 7PU

DRAWING TITLE

Plans & Elevations

SCALE	DATE	DRAWN BY
1:100	December 2019	ANH
DRAWING NO.	REVISION	
2019/124/PL04	-	

2 Bed (4P)