



Plots:
21, 101

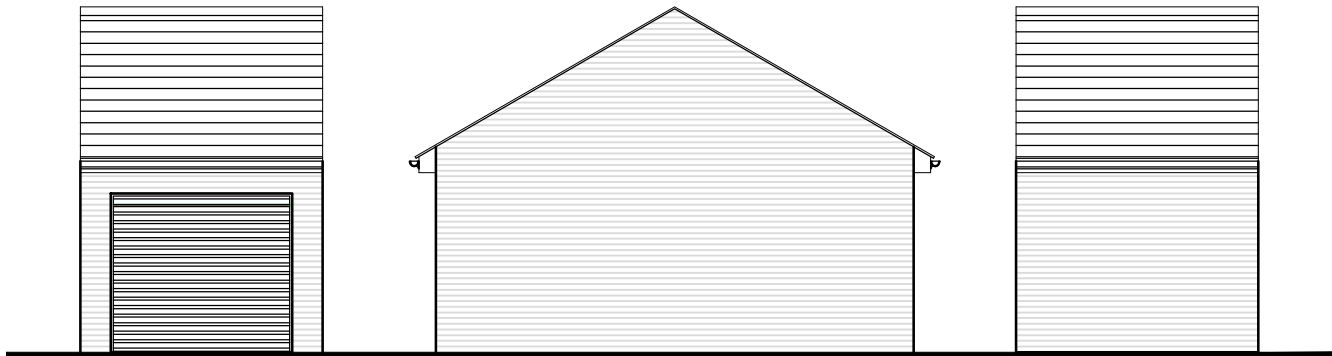

Front Elevation

Side Elevation

Rear Elevation

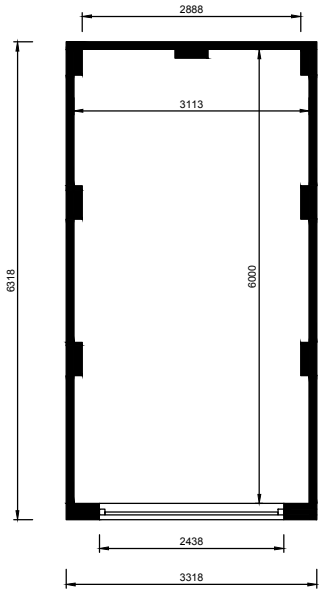

Plan



Scale
1:100

Rev	-	-	-
Rev	-	-	-
Rev	-	-	-
Rev	-	-	-

**PERSIMMON**
Together, we make a home

Persimmon Homes Thames Valley
Persimmon House, Knoll Road,
Camberley, Surrey GU15 3TQ
Tel: 01276 808080

Site: Phase 2 Littlehampton	Date: Oct. 2020
	Scale: 1:100 @ A3
	Dwg No: 543_PL_APP3_GAR_100

Drawing Title: **Single Garage
Proposed Plans and Elevations**

Drawing Status: SUBMITTED	Drawn: VW
	Rev: -