


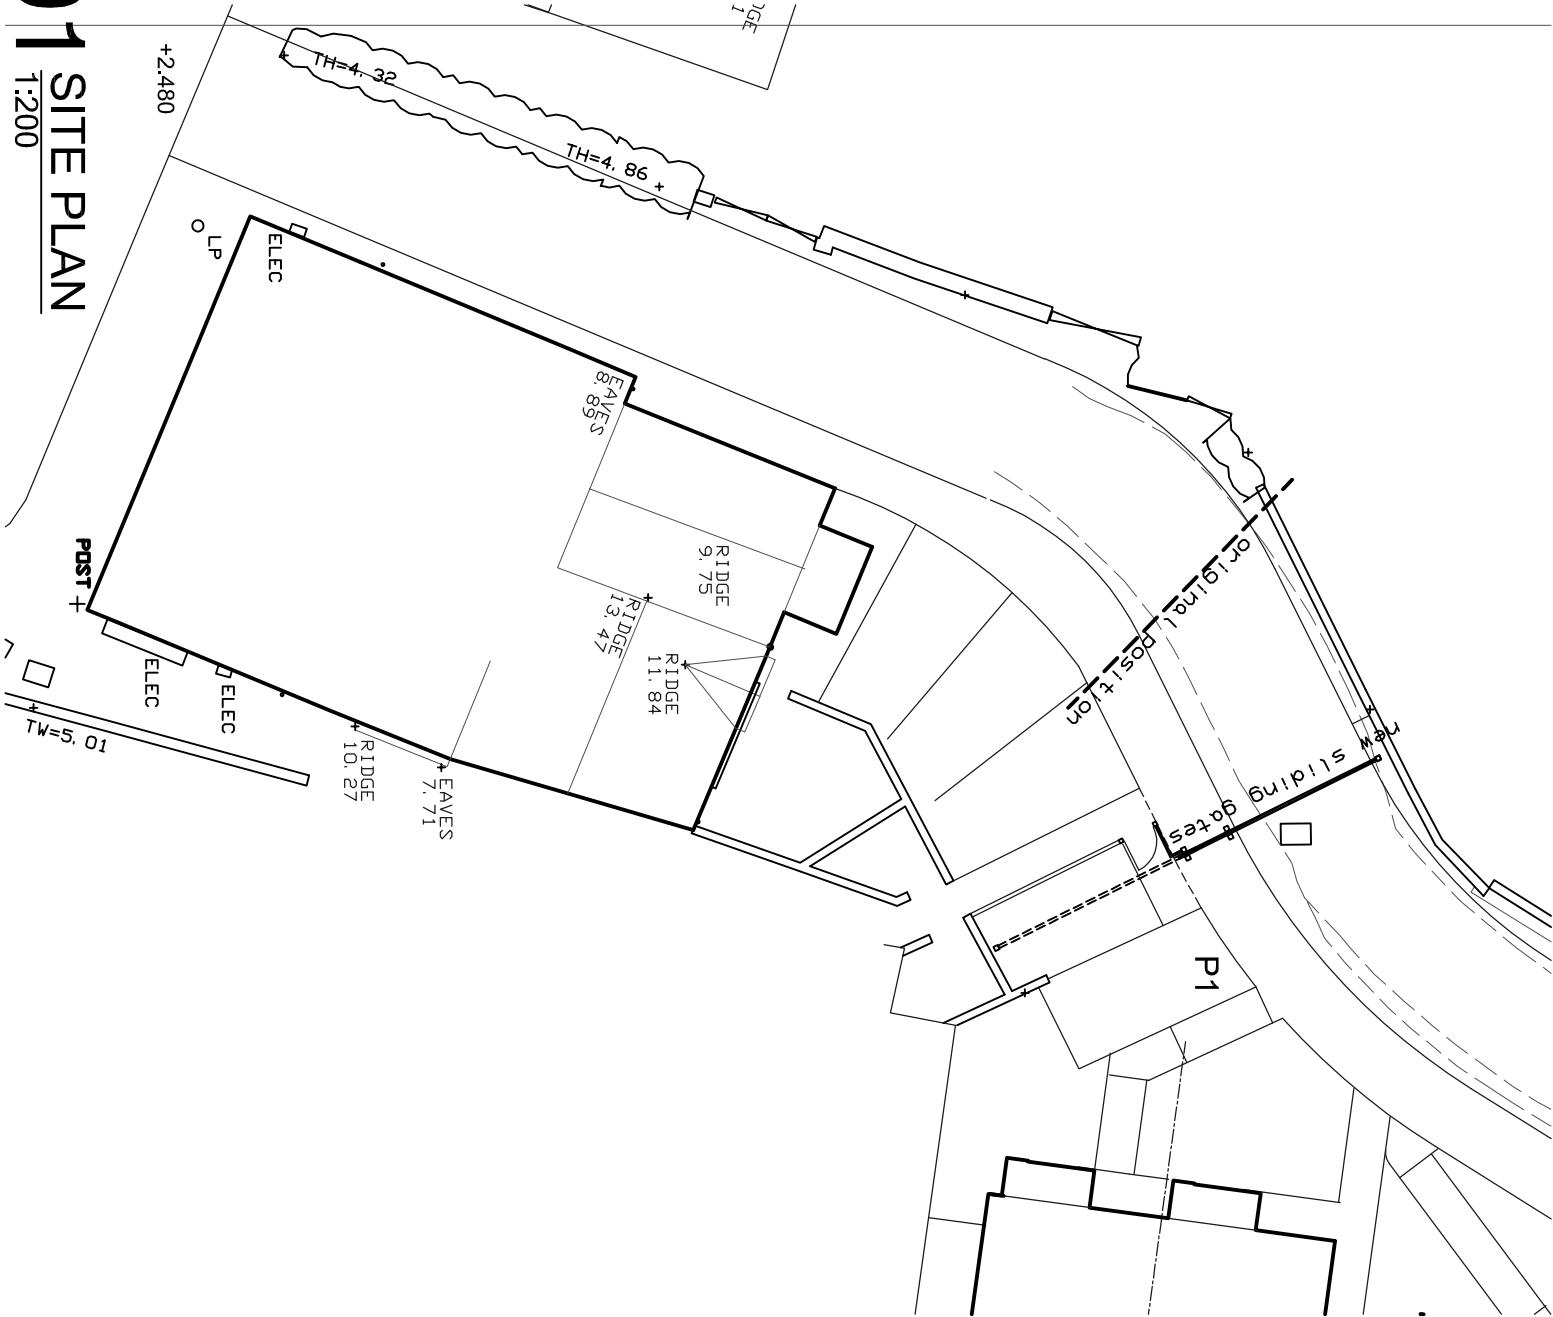


01 SITE PLAN
1:200

studio 5 architects ltd.

Northgate studios, 12 Northgate, Chichester. PO19 1BA
T: 01243 528811
F: 01243 536025
E: mail@studio5architects.co.uk
www.studio5architects.co.uk

02 PLAN
1:100

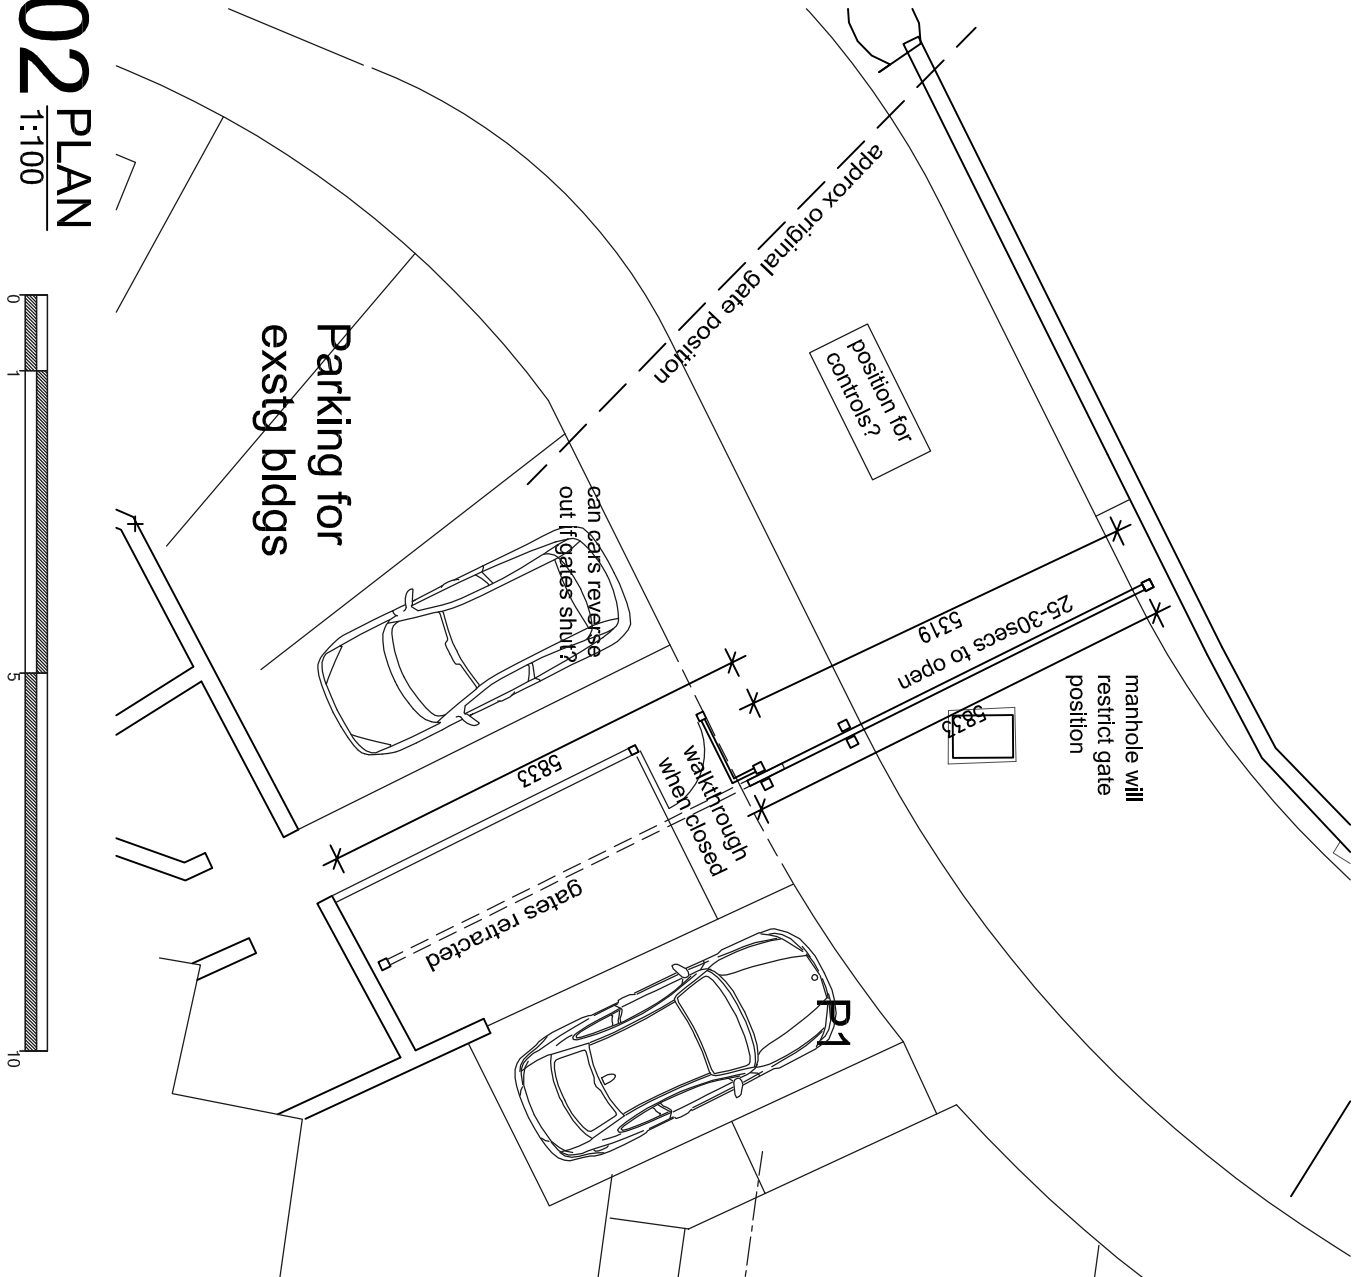

COPYRIGHT IN THIS DRAWING BELONGS TO AND IS VESTED IN STUDIO 5 ARCHITECTS AND MAY NOT BE REPRODUCED OR DISTRIBUTED IN ANY WAY OR FOR ANY PURPOSE WITHOUT THEIR WRITTEN CONSENT. ANY PERSON, FIRM OR COMPANY UNLAWFULLY REPRODUCING OR DISTRIBUTING THIS DRAWING OR IN ANY WAY INFRINGING THE COPYRIGHT THEREIN WILL BE PROSECUTED.
DRAWINGS ARE NOT TO BE SCALED (EXCEPT FOR PLANNING & LICENSING PURPOSES). FIGURED DIMENSION ONLY ARE TO BE WORKED TO.

DRAWING

PROPOSED SLIDING GATES

SCALE

as shown@A3

DATE

JAN 2018

PROJECT

THE OLD DAIRY,
REAR OF 3&5 CHURCH STREET,
LITTLEHAMPTON

PROJECT NO.

16.1012

DRAWING NO.

PL01