




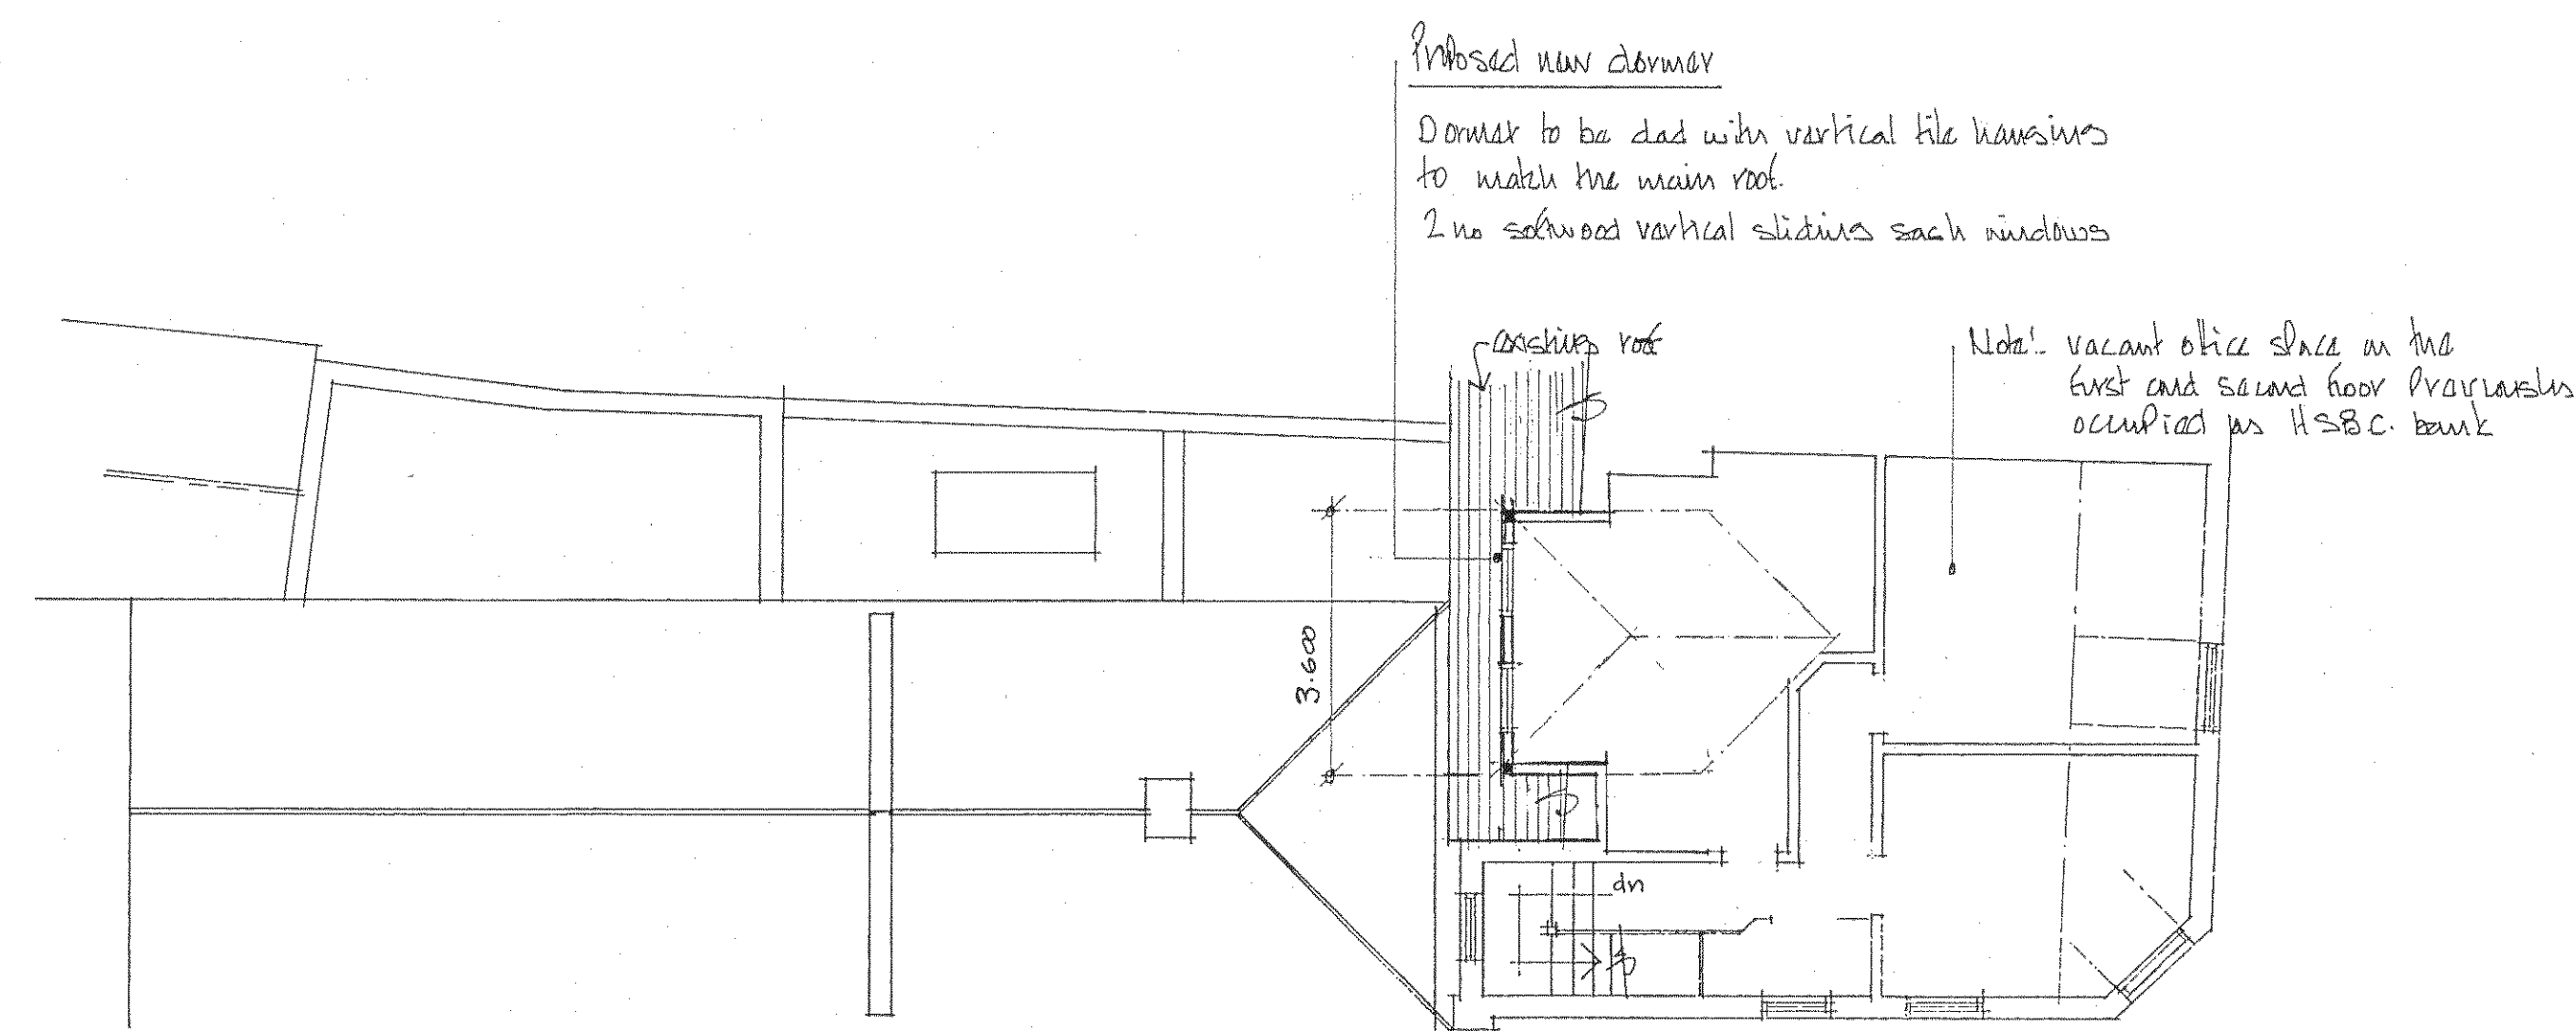


second floor plan

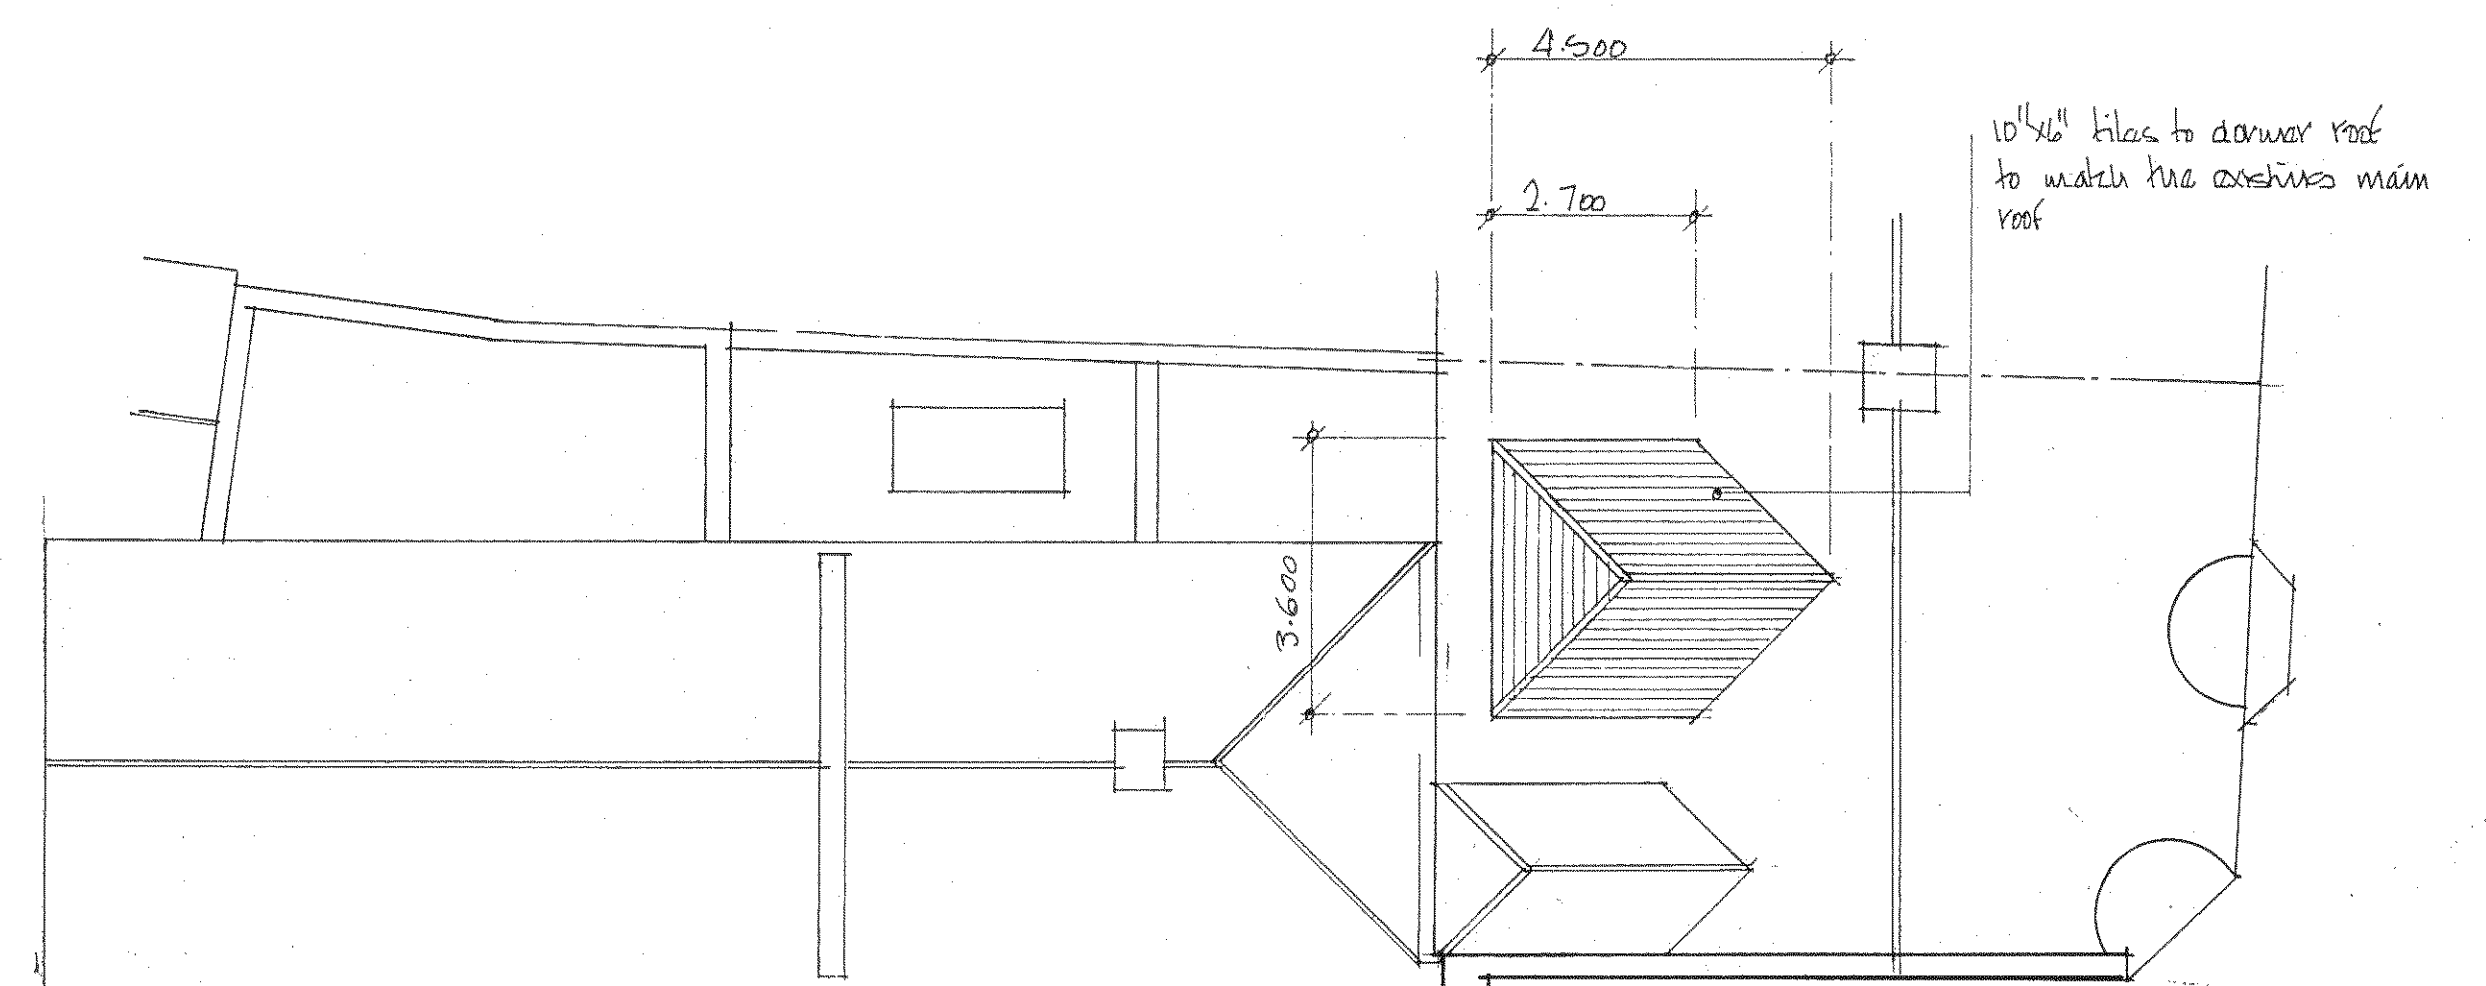

roof plan

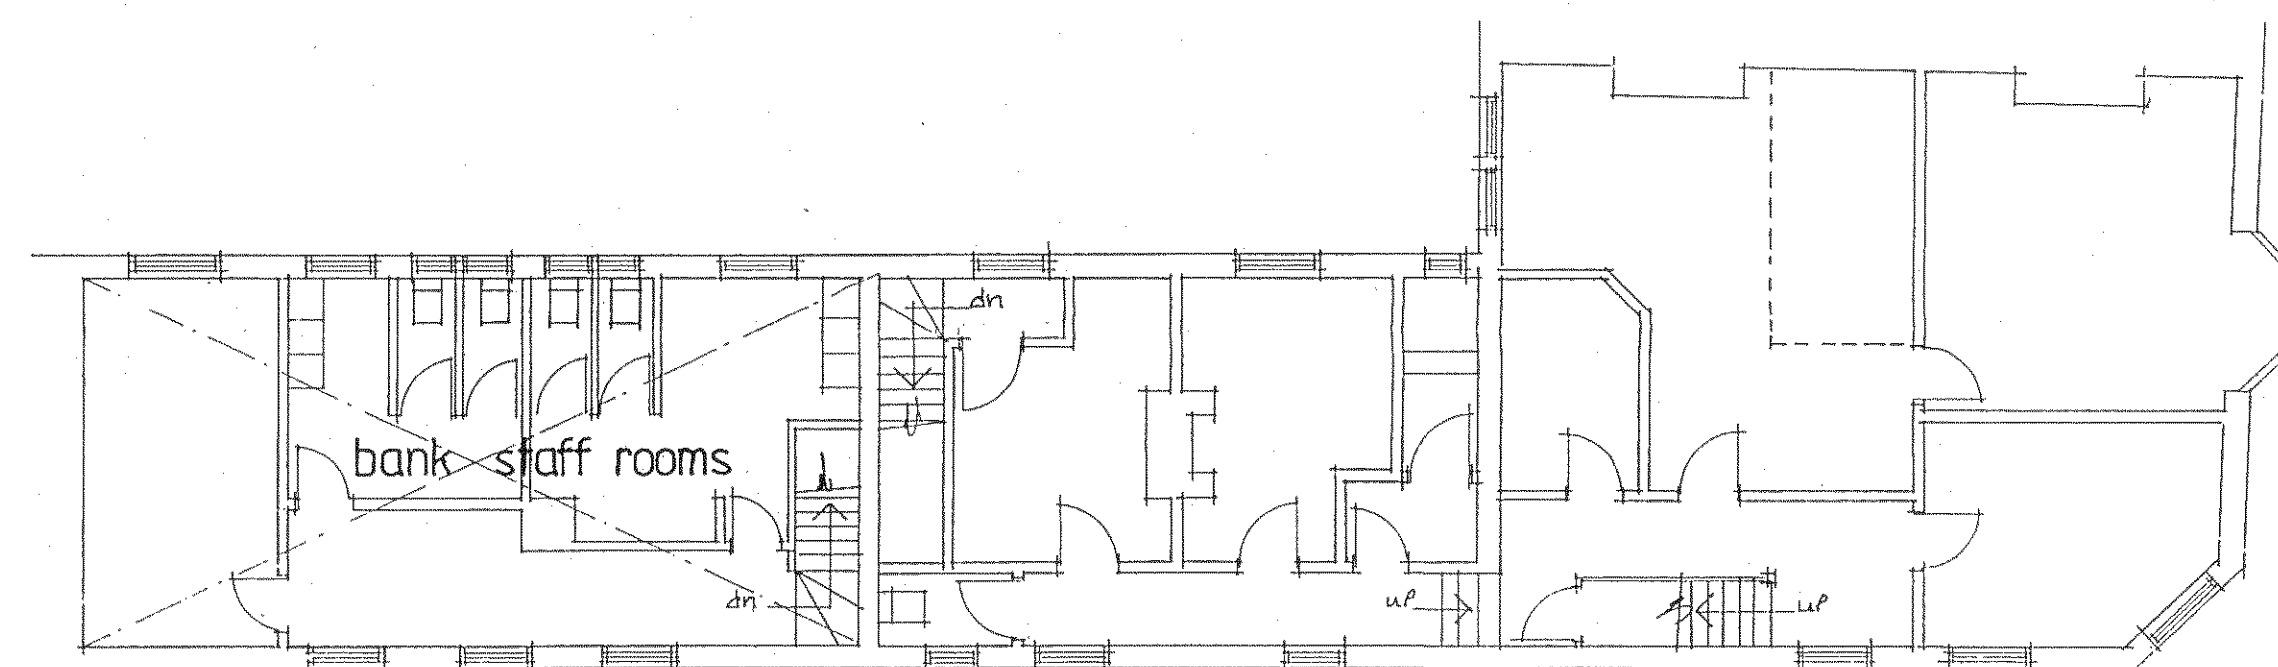


first floor plan

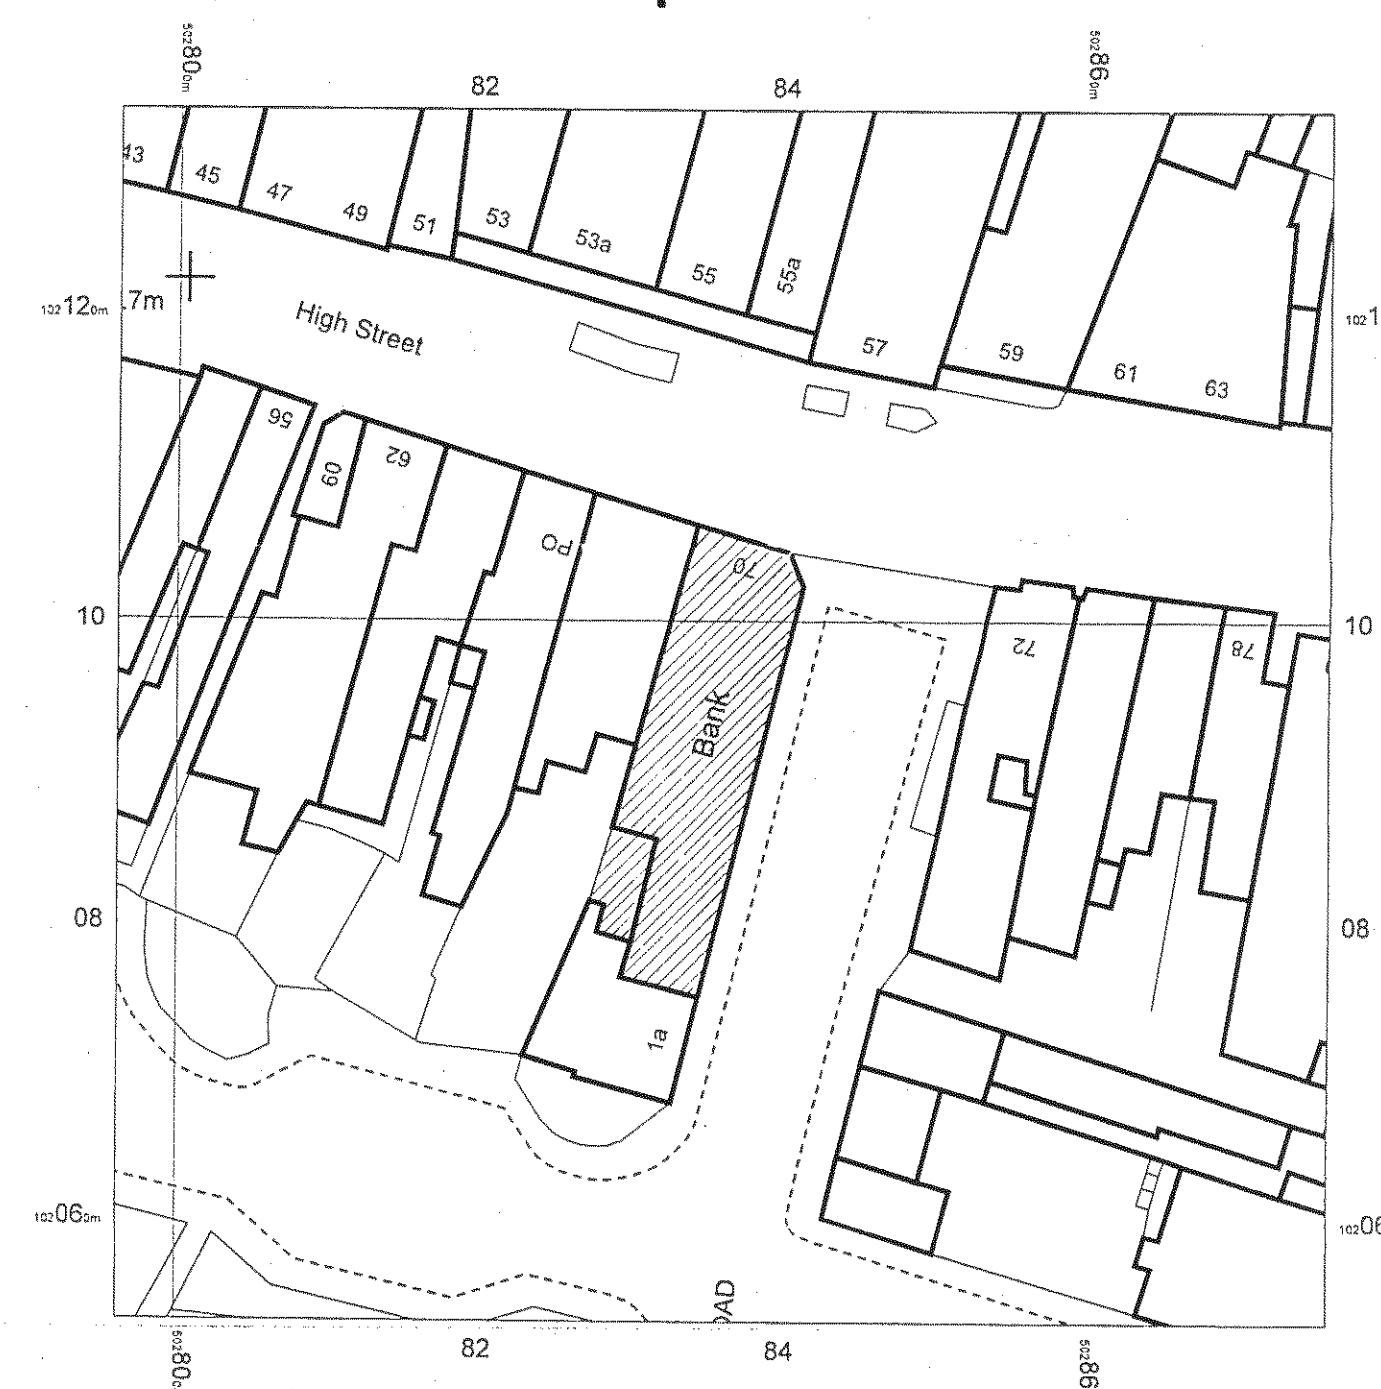


site plan scale: 1:500



location plan scale: 1:1250

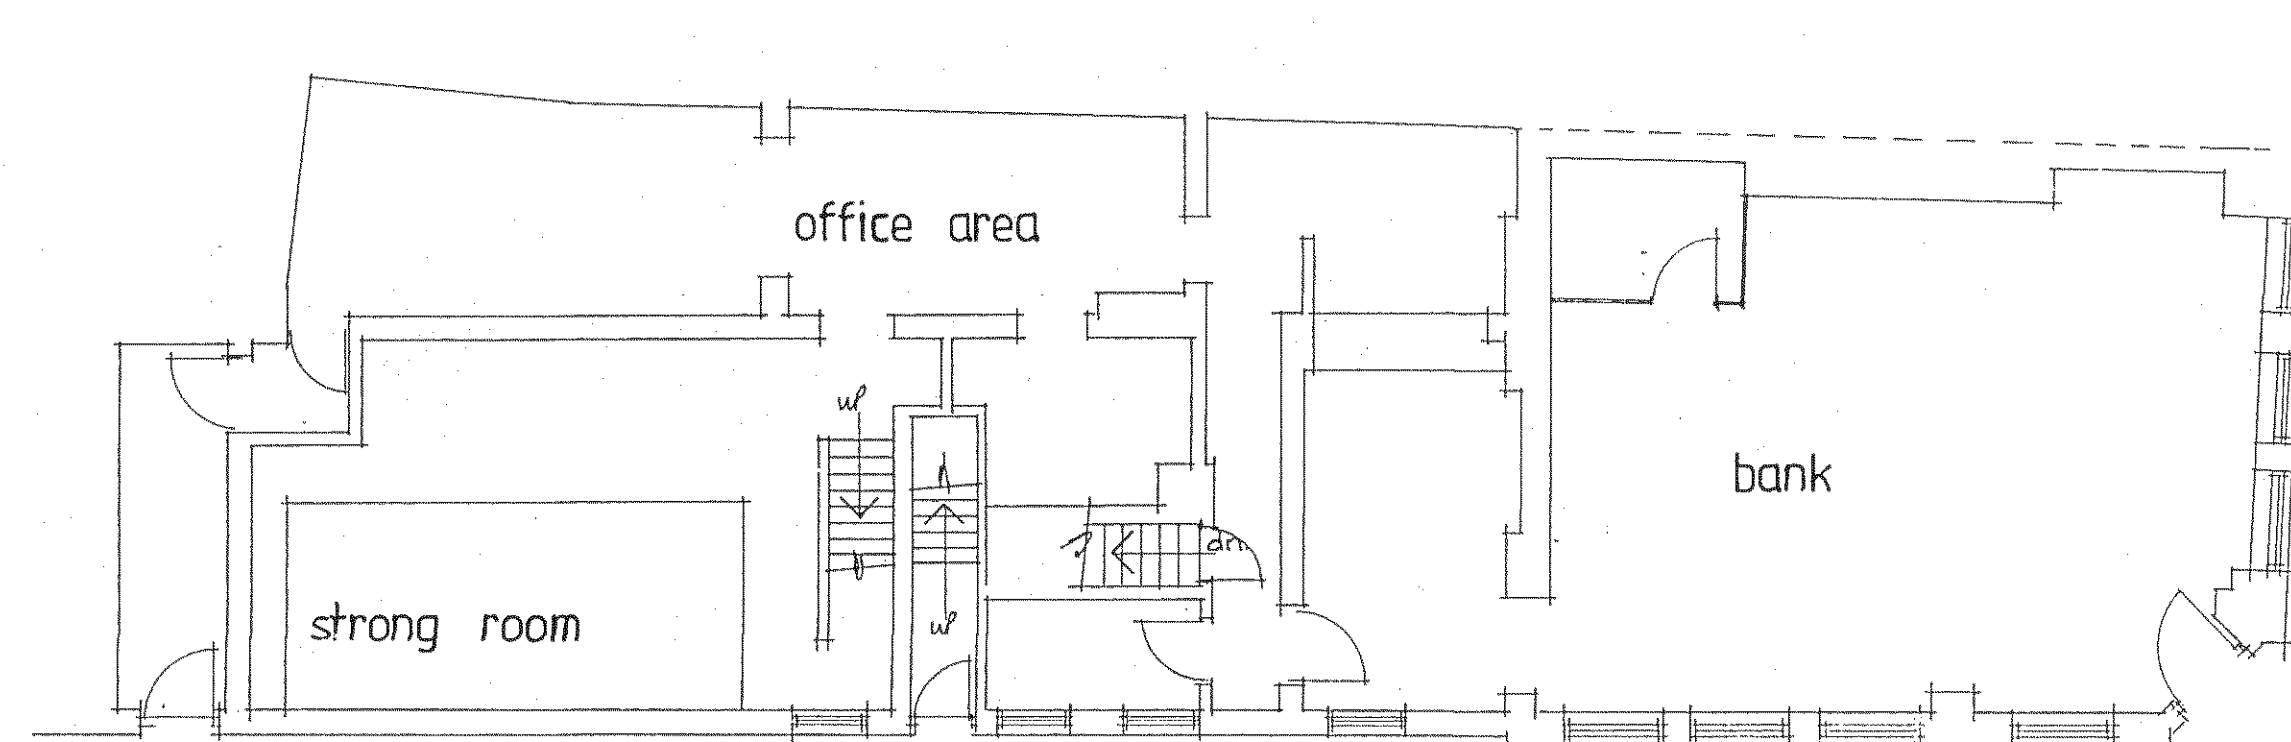

ground floor plan

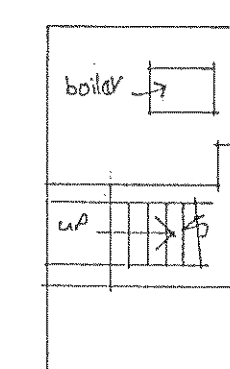

basement

scale bar

Scale: 1:100

N

	
Architectural Designs Bank Chambers 29, High Street Ewell, Surrey, KT17 1SB. Telephone: 0800 331 7732	
Project: No 70 Lion St. Letchworth	
Title: Proposed new dormer window to the rear roof - Roca	
Scale: 1:100	
Date: December 2015	
Drawing No: 1512-1887	