




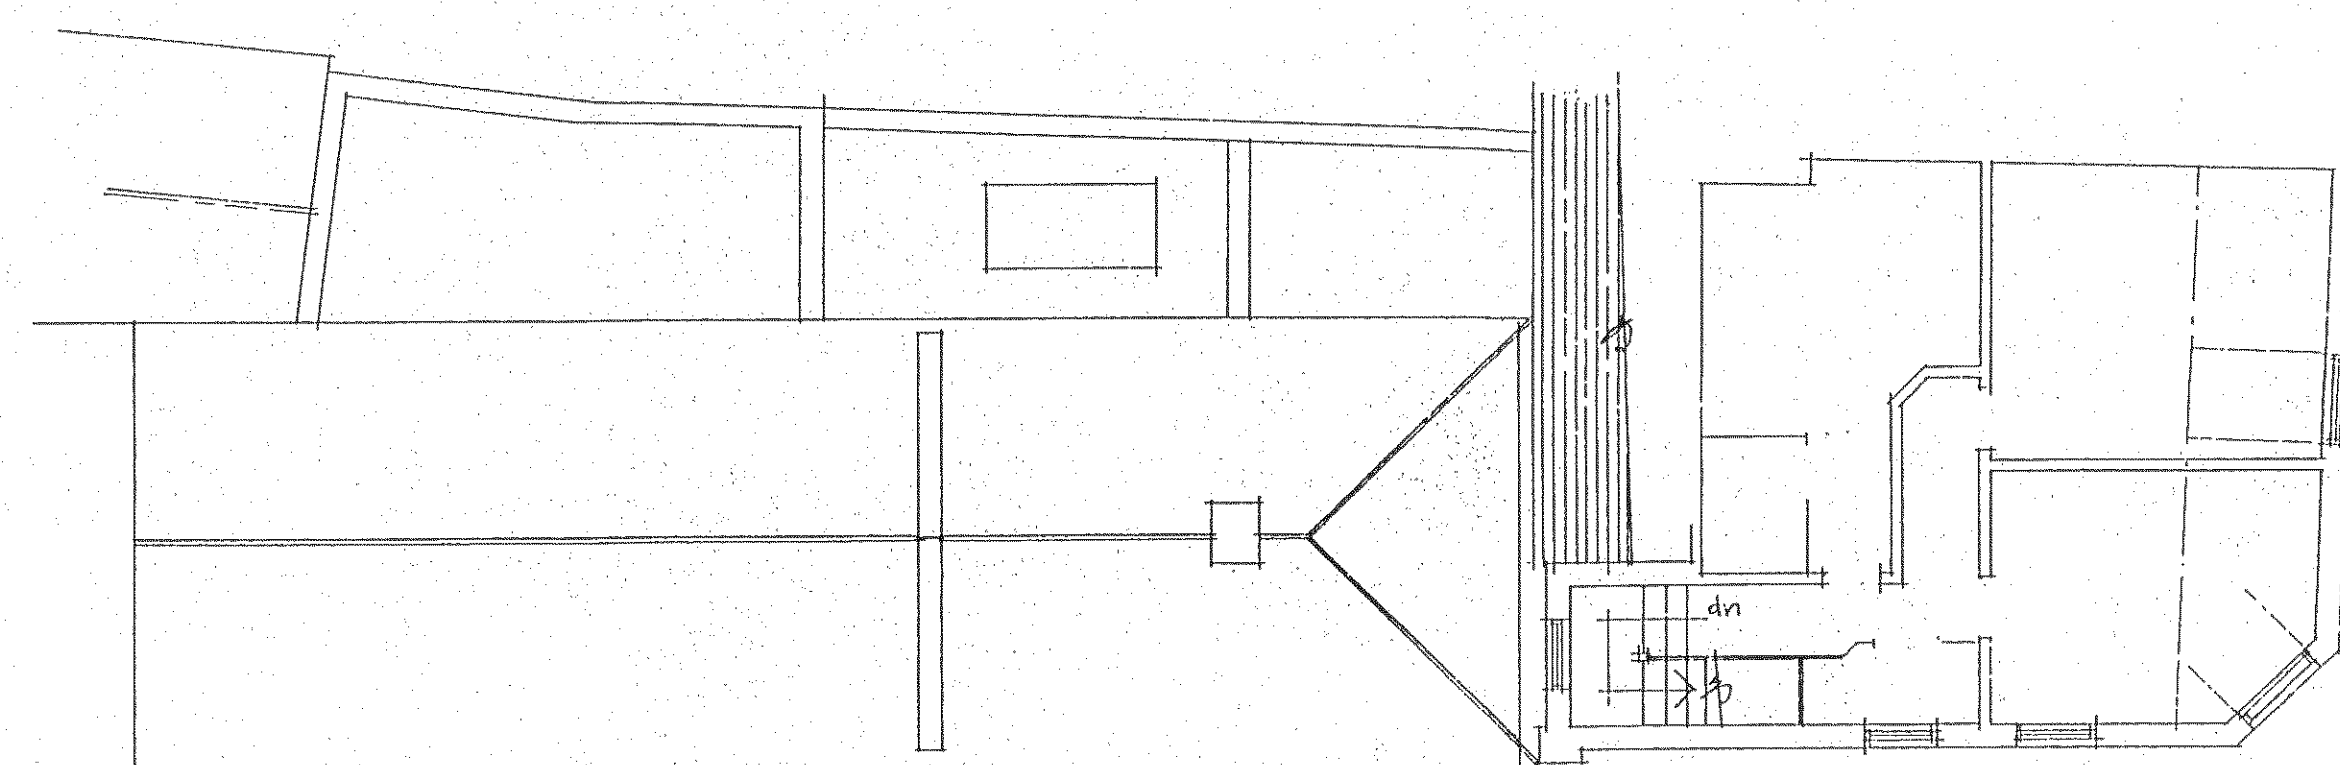


second floor plan

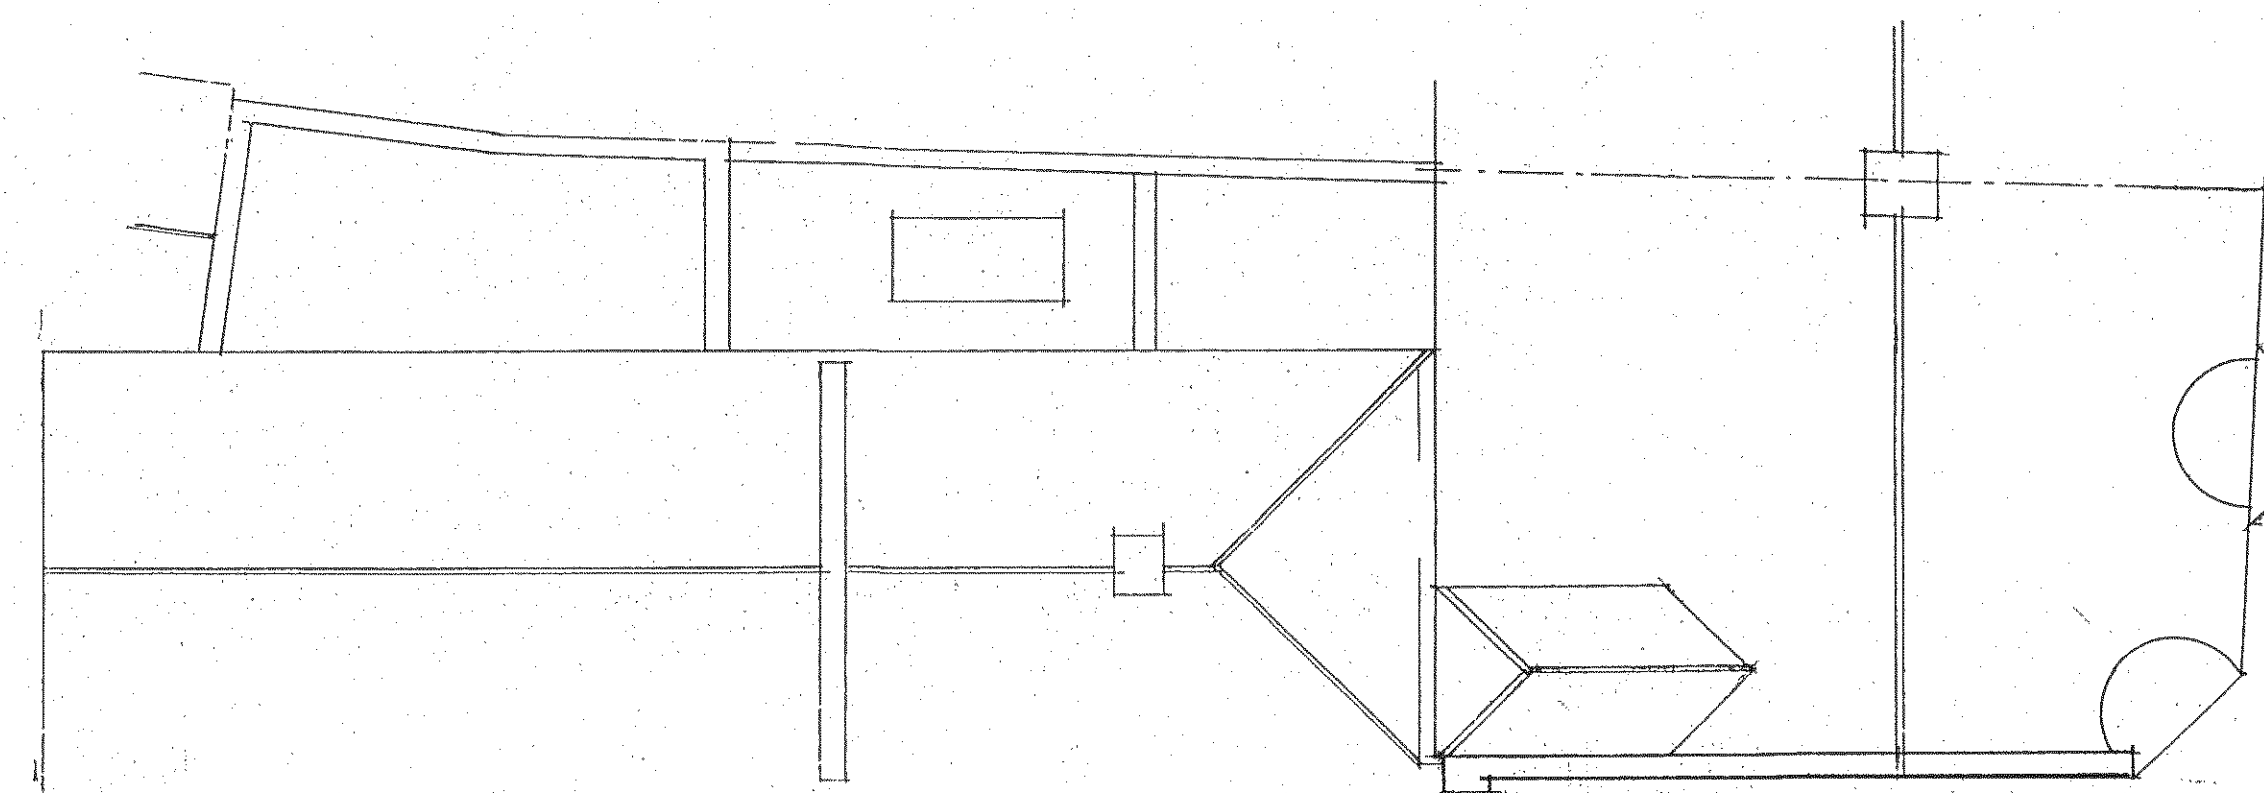


roof plan

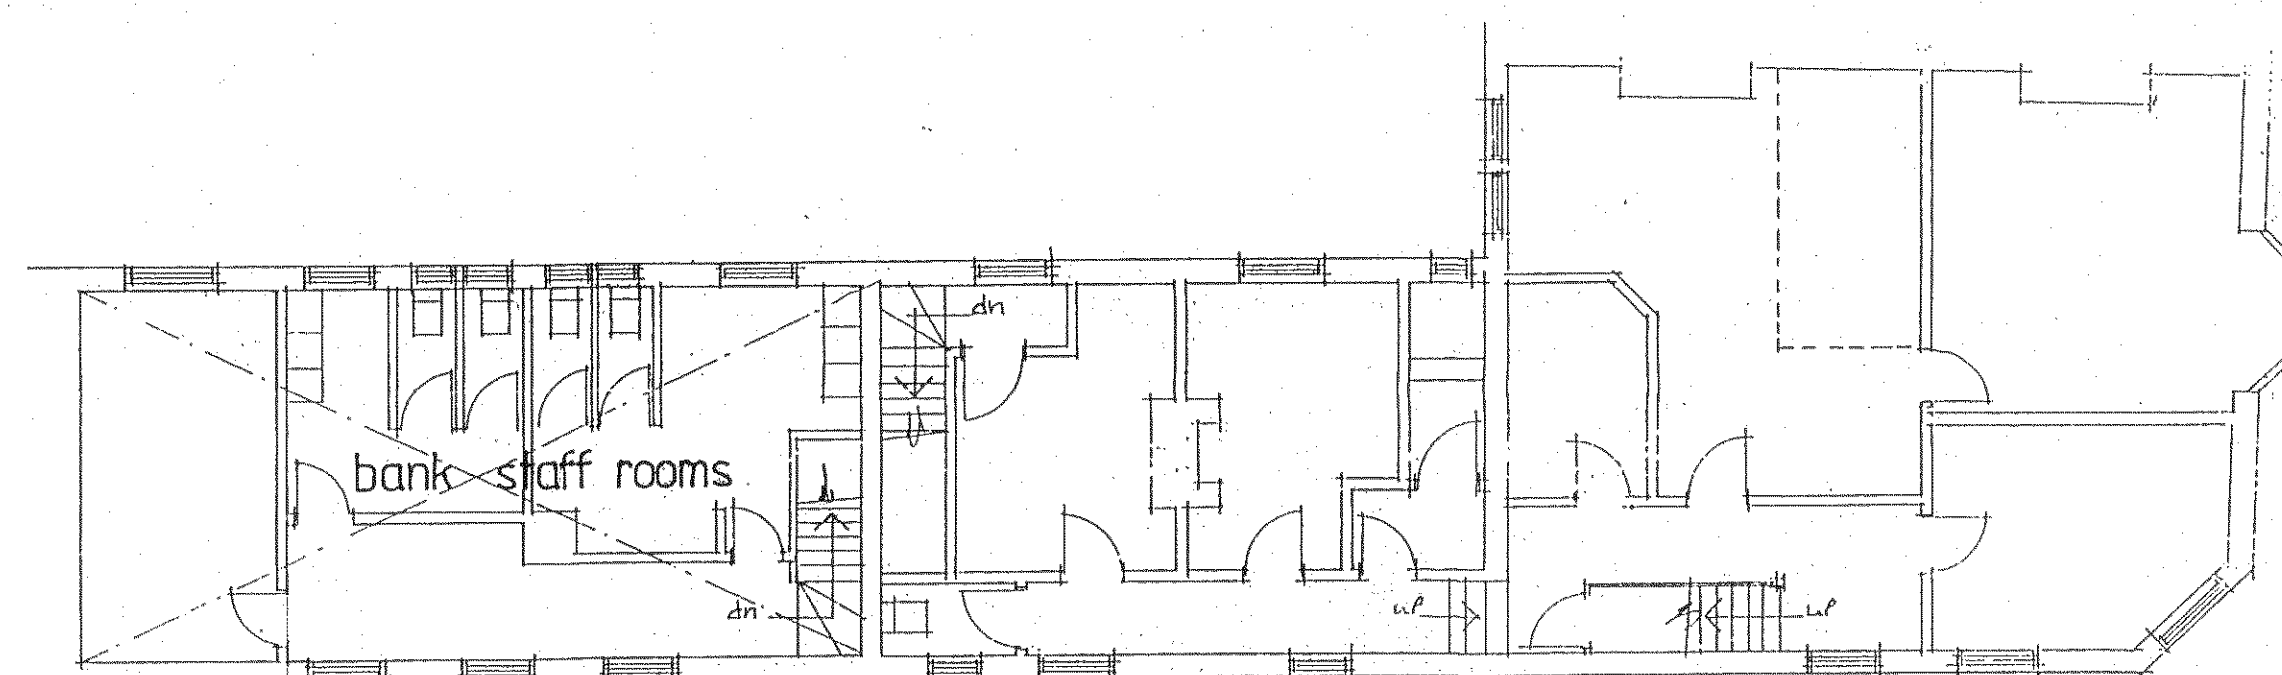


first floor plan

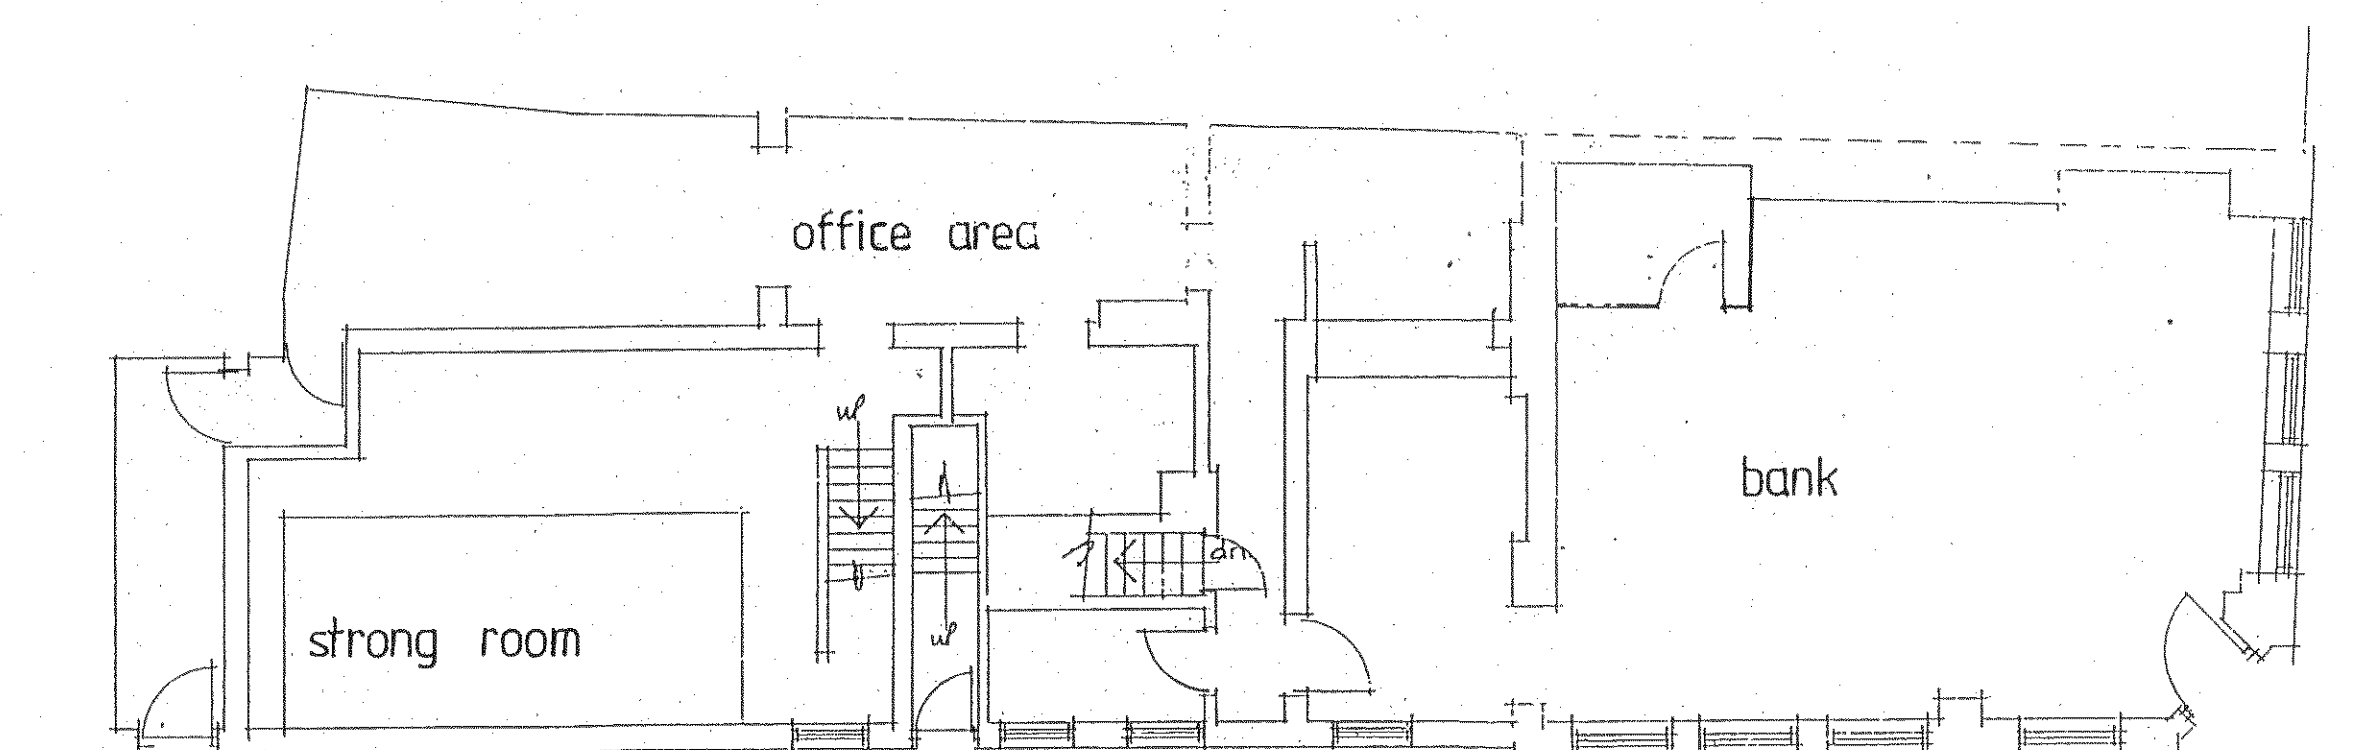

ground floor plan

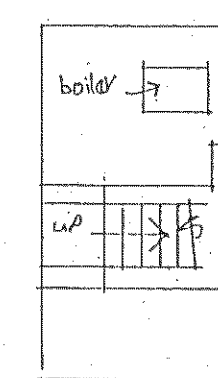

basement

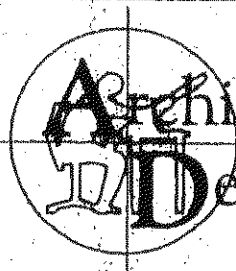	Architectural Designs Bank Chambers 29, High Street Ewell, Surrey, KT17 1SB. Telephone: 0800 331 7732
Project: No 70 High St. Litchamption	Title: DRAWING AS SHOWN
Scale: 1:100	Date: December 2014
Drawing No: 1412-1793	