





REAR
PROPOSED ELEVATIONS
Scale 1:100

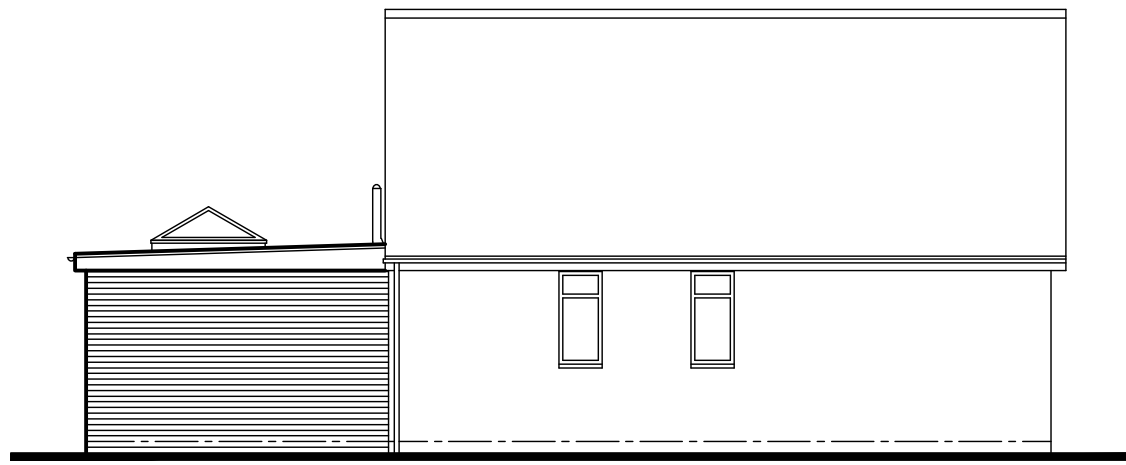

SIDE


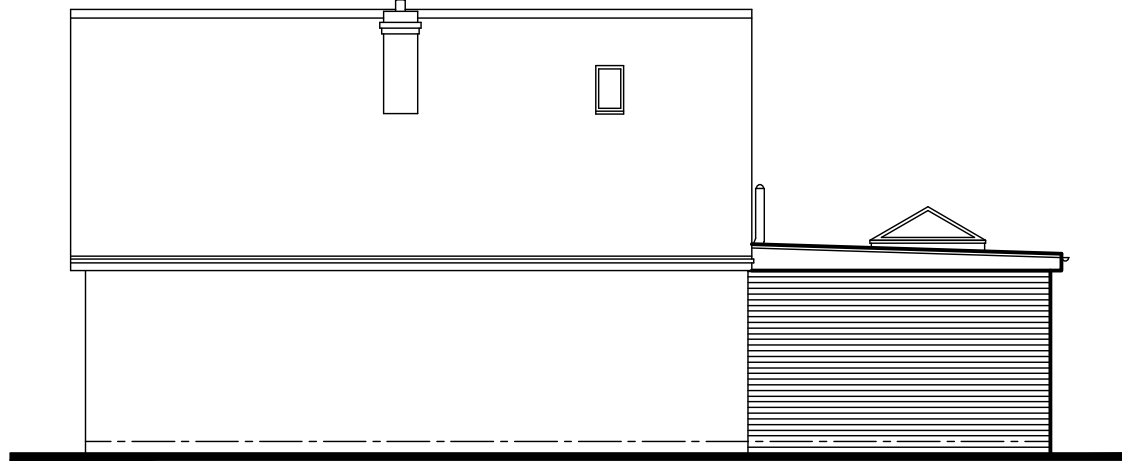


SIDE



SCHEDULE OF MATERIALS
WALLS - NEW FACING BRICKWORK TO MATCH EXISTING
ROOF - NEW FLAT ROOF
WINDOWS - NEW PVCu WINDOW COLOUR WHITE
DOUBLE DOORS - NEW PVCu DOORS COLOUR WHITE
RAINWATER GOODS - NEW UPVC COLOUR WHITE

No dimensions to be scaled from drawing except for planning purposes.
The contractor should check all dimensions on site.
It is the contractors responsibility to ensure compliance with Building Regulations.
C.D.M. Regs. 2015. The Client is advised of his responsibilities to appoint a Planning Supervisor under these Regs.
All works to comply with the C.D.M. Regs. 2015.
The Party Wall Act. 1996 The property owner is advised of the requirements of the Act, & the requirement to serve a Party Wall Notice on any adjoining owners as required under the act.

REVISIONS:
A. 08.02.19 Rear extension amended & first floor shower added.
B. 08.02.19 Dining room amended.
C. 11.02.19 Door added between kitchen & living room.
D. 15.02.19 Dimensions added to block plan.

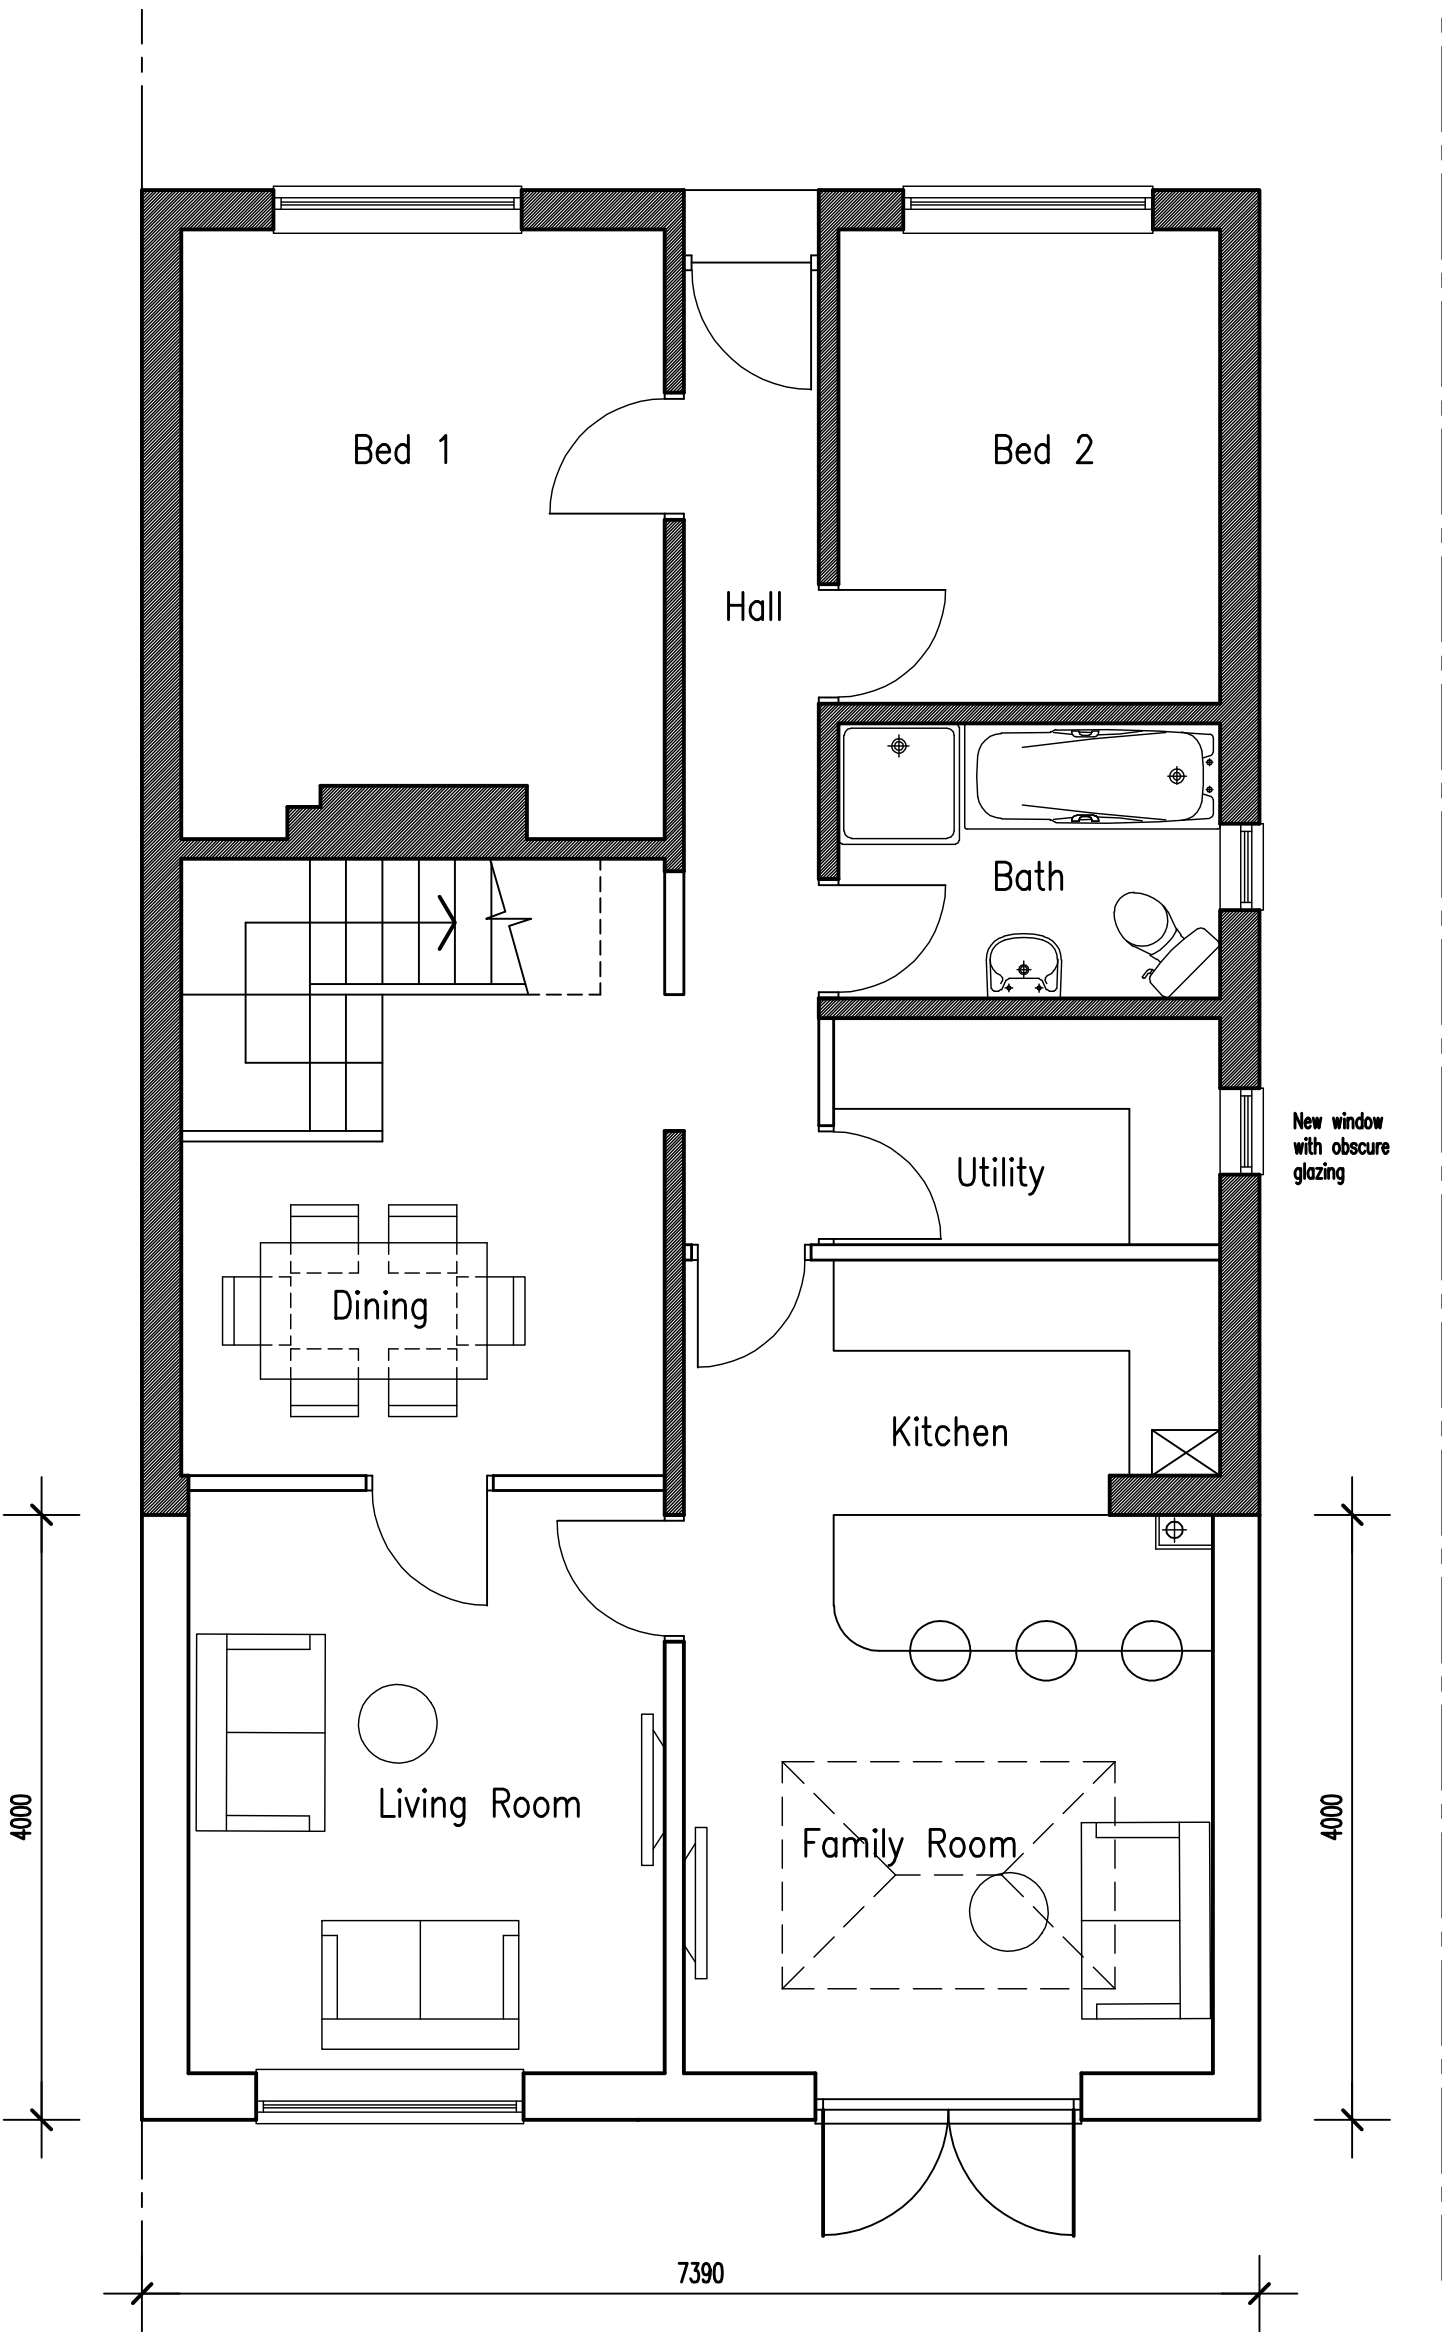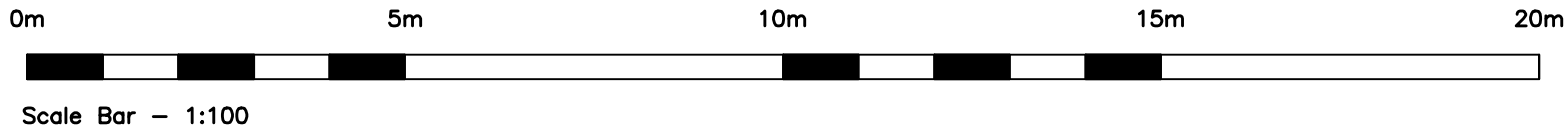

GROUND FLOOR PLAN
PROPOSED FLOOR PLANS
Scale 1:50

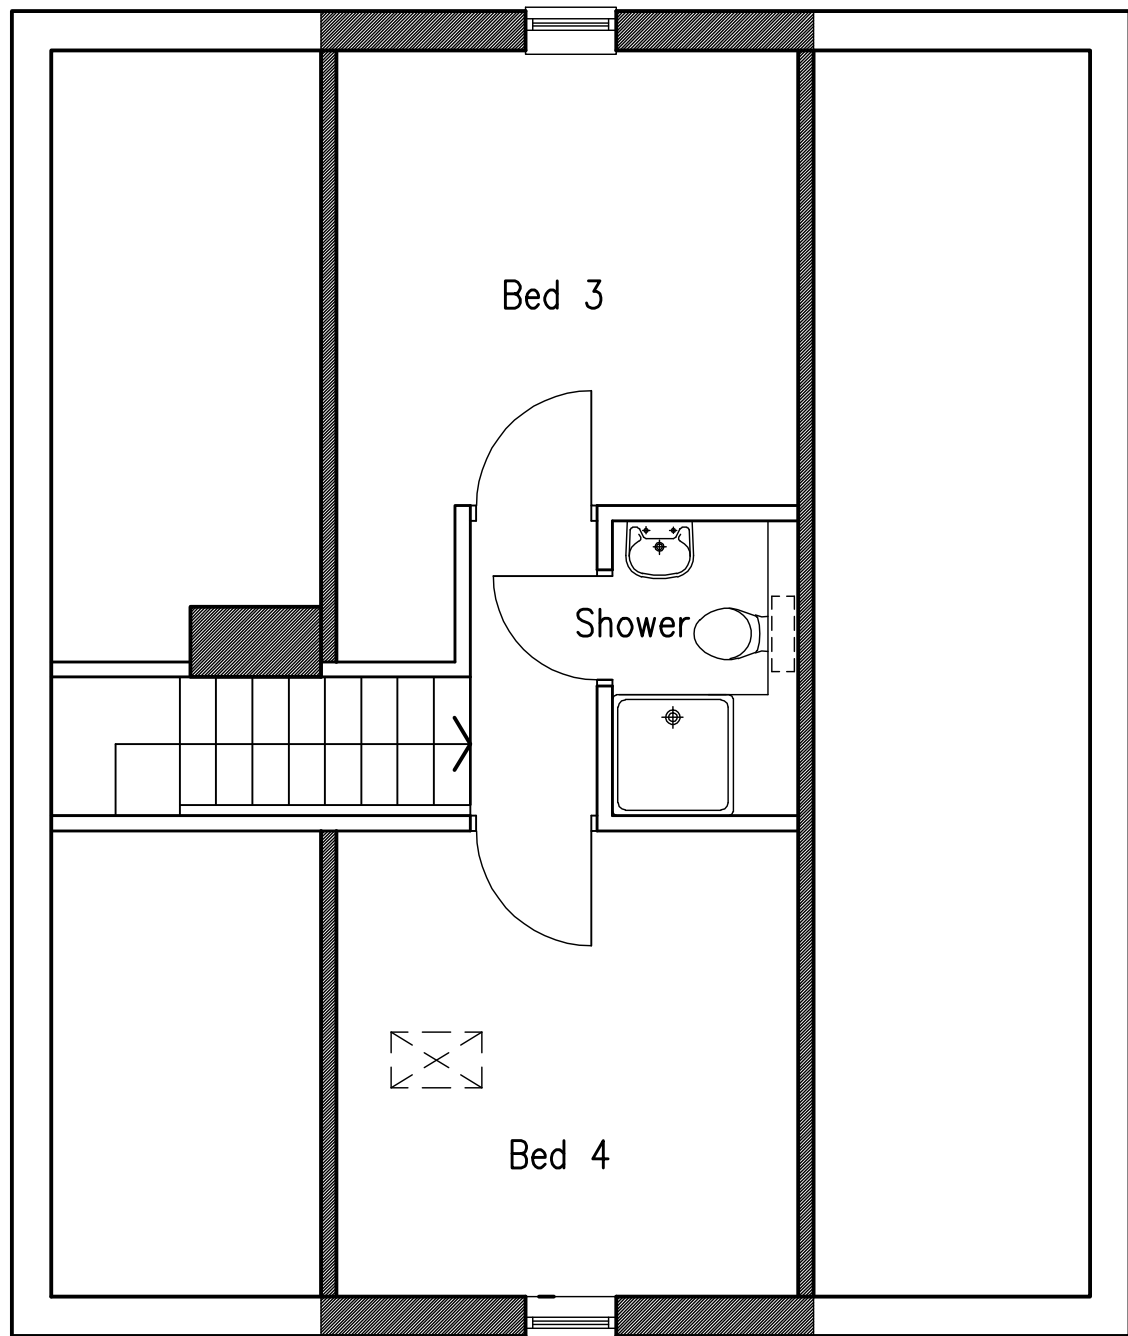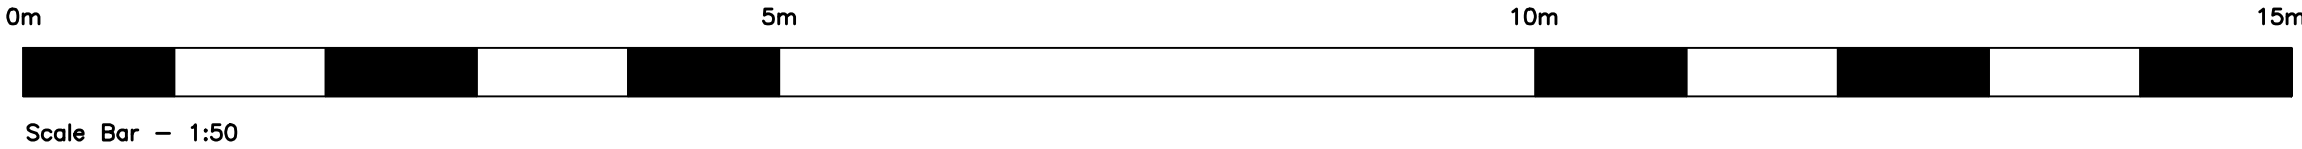

FIRST FLOOR PLAN



BLOCK PLAN
Scale 1:500



ADCS
Architectural Design
Computer Services
30 Foxley Lane
Worthing
West Sussex
BN13 3AD
Tel: 01903 280701
E-mail:
adcs@sky.com

Client
MR L. & MRS NALLY

Project
**PROPOSED REAR EXTENSION
40 LANSDOWNE ROAD
LITTLEHAMPTON
WEST SUSSEX BN17 6JG**

Drawing
**PROPOSED FLOOR PLANS &
ELEVATIONS**

Scale
**1:50 &
1:100 @ A1**

Date
14.06.18

Drawn
TP

Drawing No.
1378/P02

Revision
D