



Floor Plan & Elevations. Scale 1:50@ A3
Arun District Council Beach Hut Application

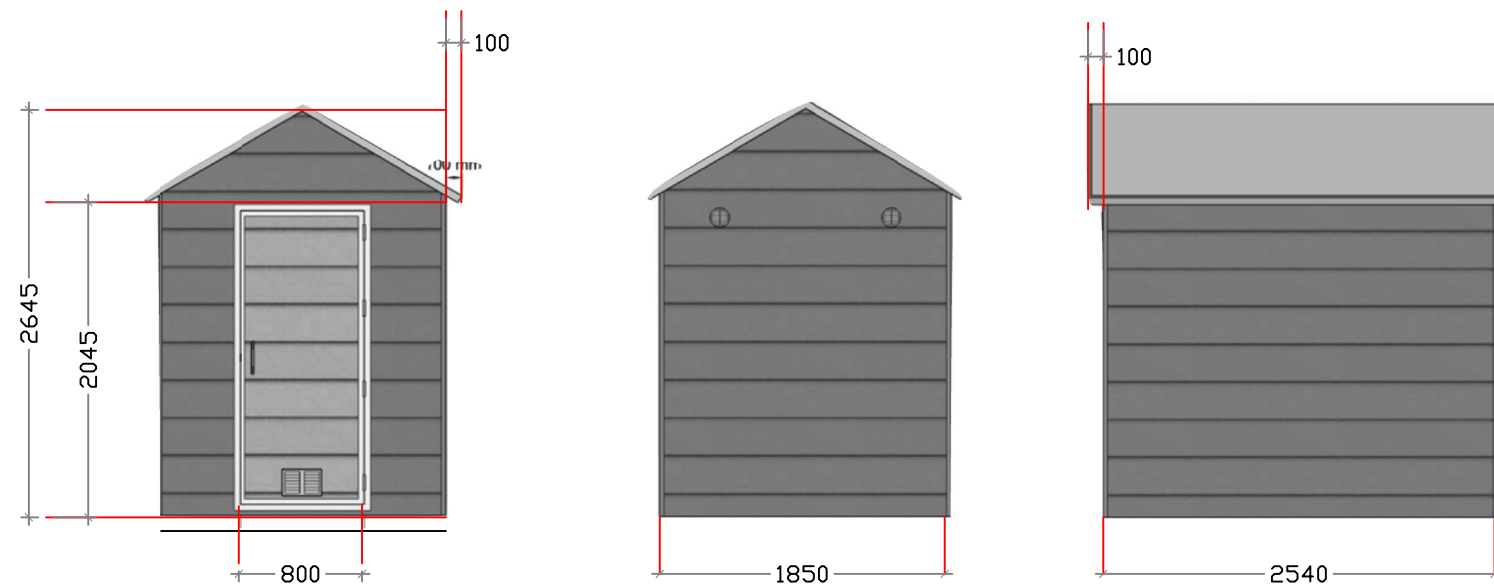


Huts positioned on 2700 x 400 x 400 mass concrete pads.
 Top of concrete pads set level with surrounding ground to match existing.
 Long elevation of huts to be bolted to centre of pads as existing.

Huts to be delivered to site fully formed and hoisted into position whole.

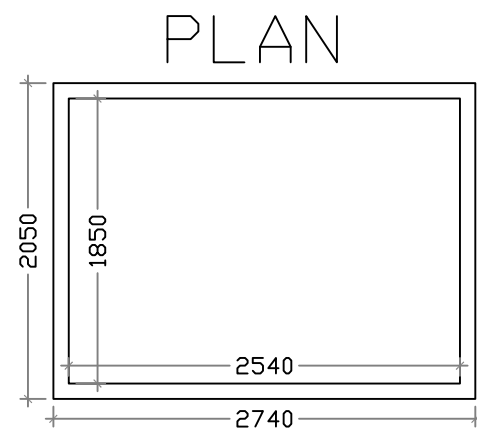


LAYOUT typical 1m gap

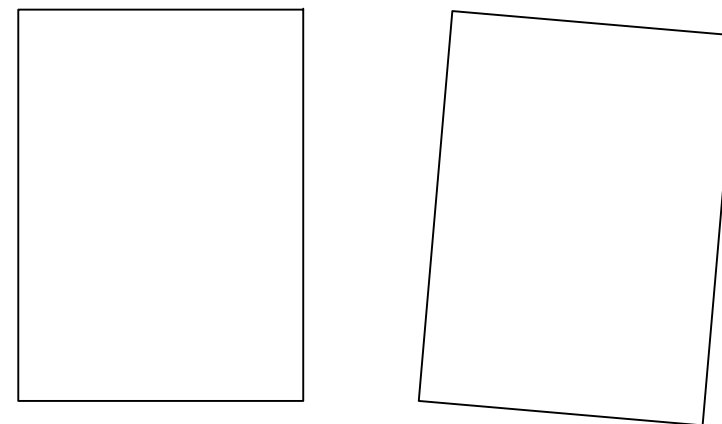

typical 750 gap

SCALE

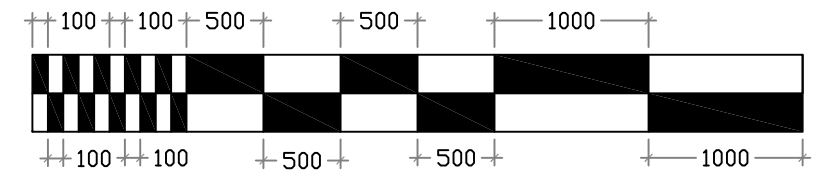

Specification:

composite panel huts with wood effect GRP cladding. Colours TBC. Pitched GRP Composite roofs.

Galvanised steel base frame with tie-down points for lifting and transporting by Hi-ab lorry.

Bolt-down fixing brackets at corners for securing to pads.

Outward opening composite panel door clad with wood effect GRP cladding, marine grade stainless steel fittings and frames, door vent and padlock locking plates **or** white UPVC door with wood effect GRP cladding attached to front aspect.

Fold down rear shelf

Durable, waterproof, non-slip flooring

5-year structural warranty