


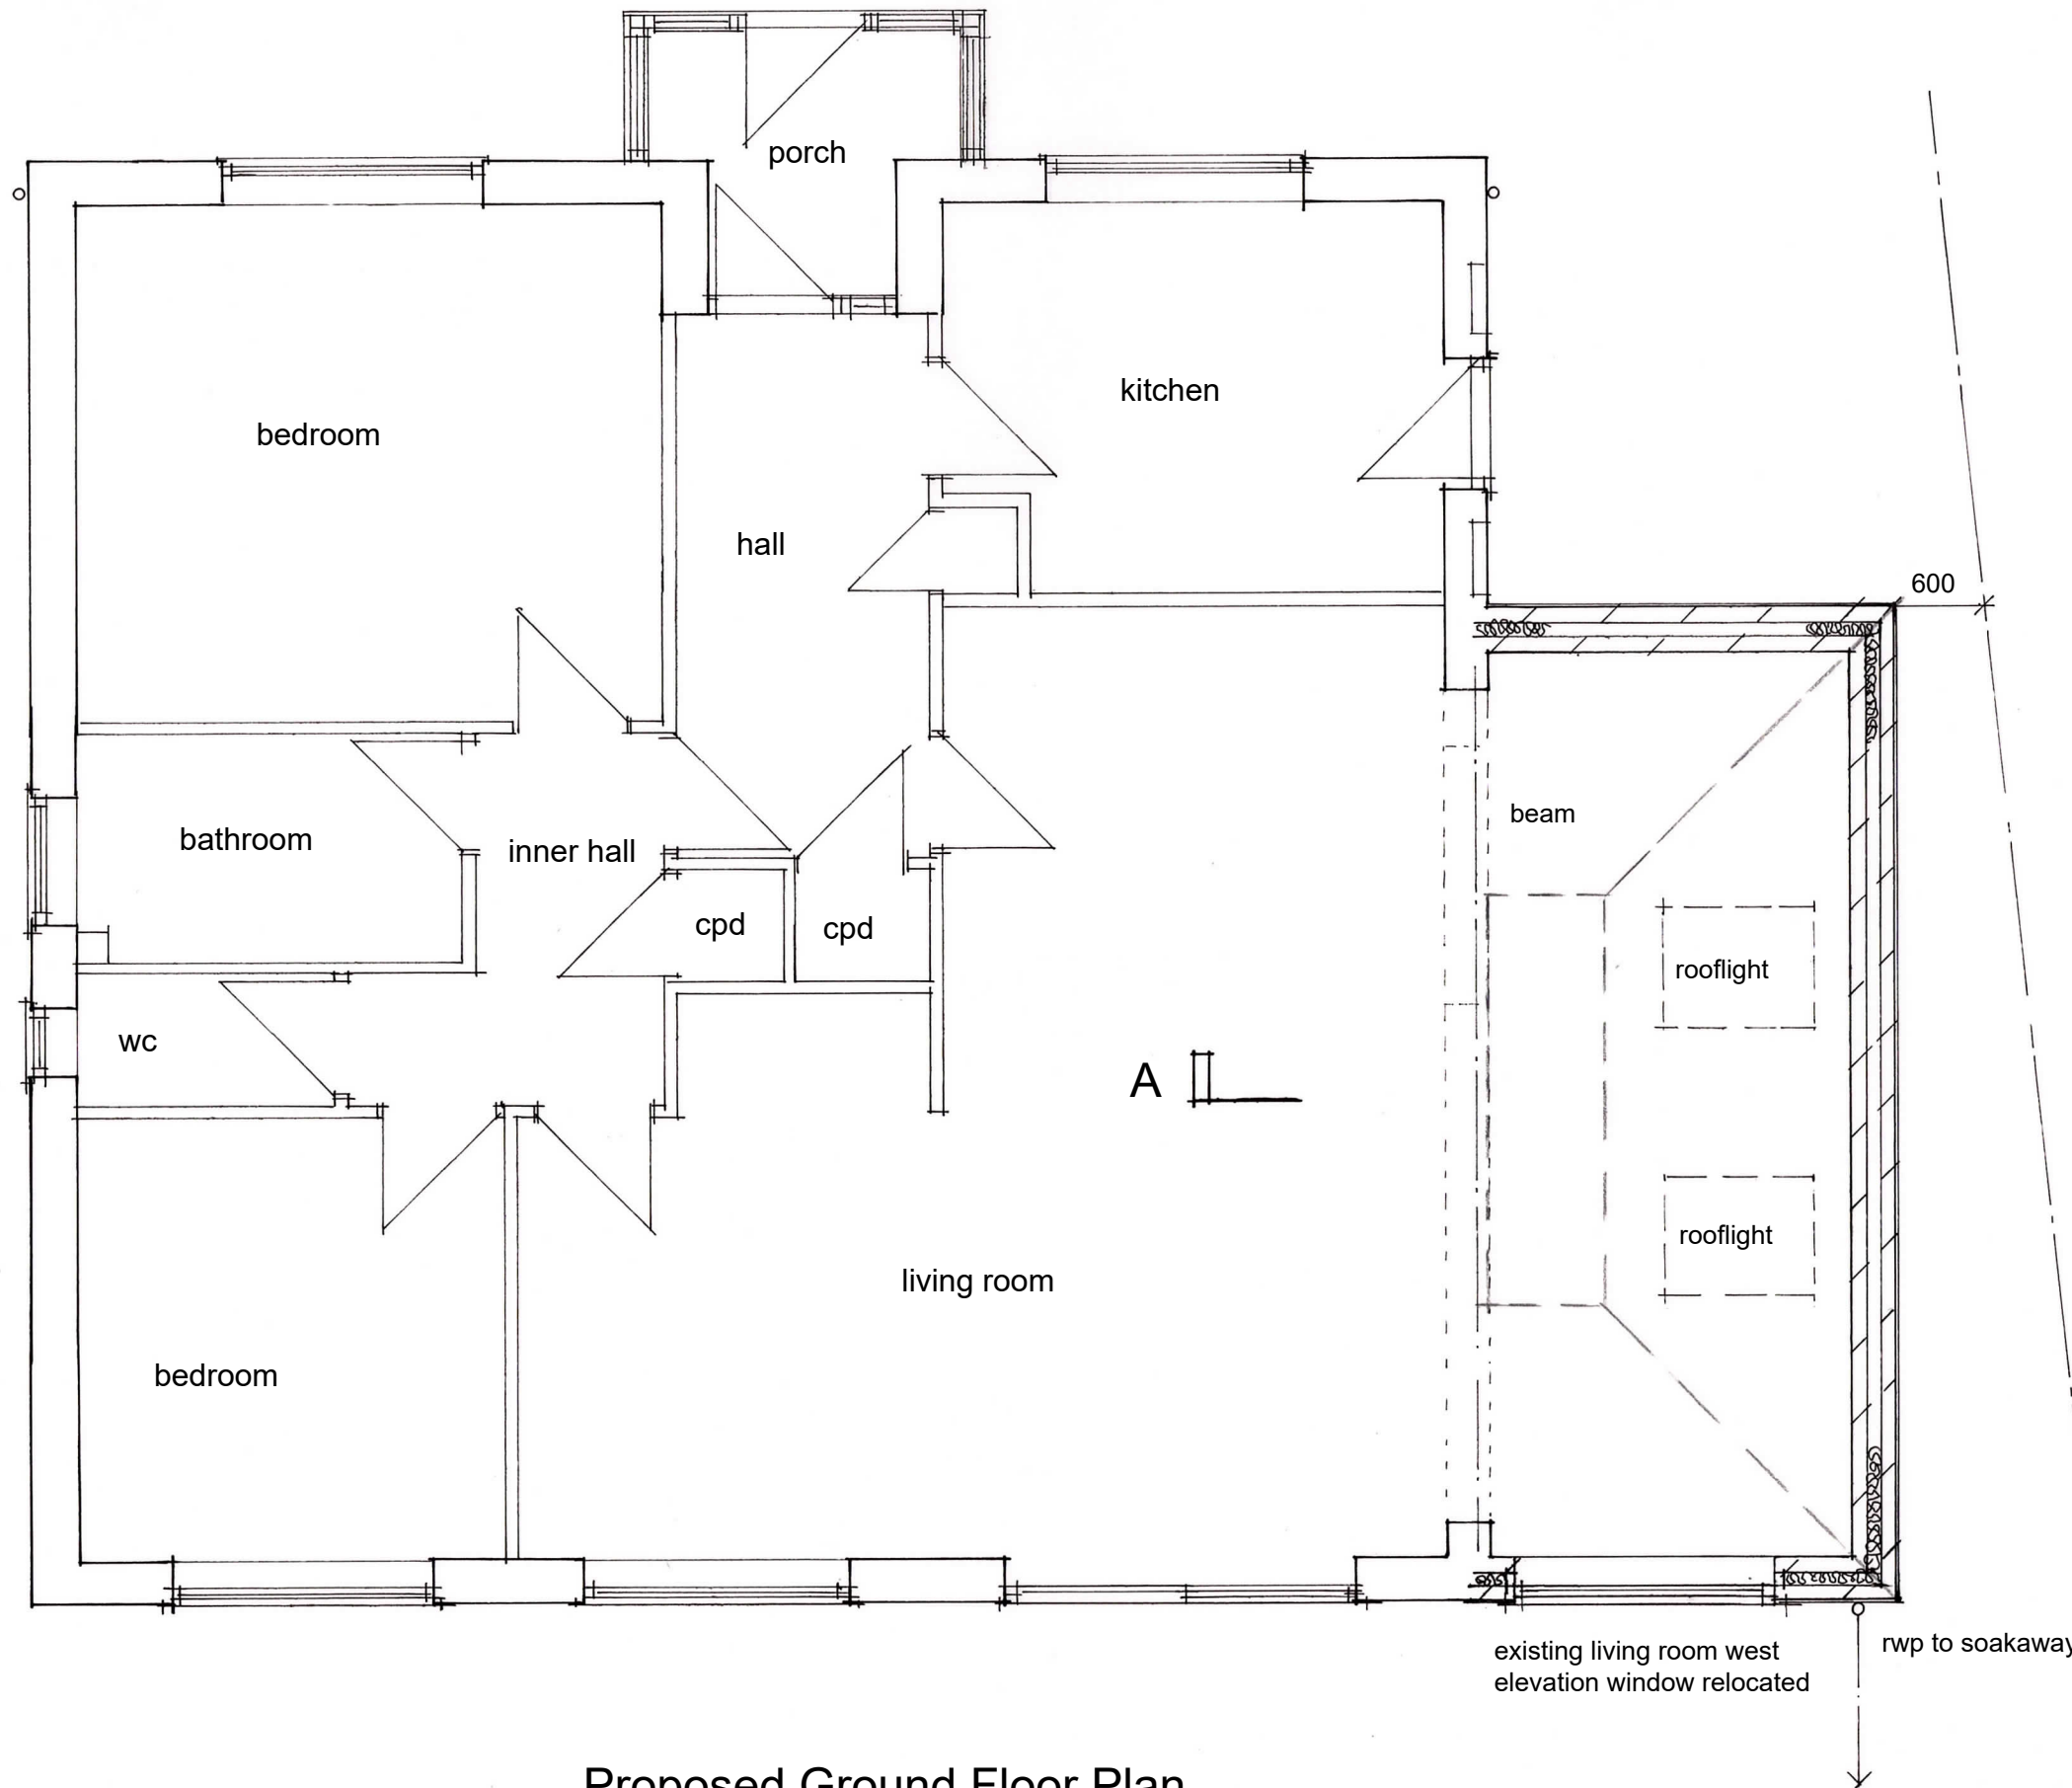

Proposed Ground Floor Plan

**Sussex Building
Surveyors Ltd**

01903 529583
adk@sussexbuildingsurveyors.com

92 Westlands,
Rustington,
Littlehampton,
West Sussex.
BN16 3NW

**Extension
Proposed Ground Floor Plan**

Scale: 1:50
Paper: A3
Date: February 2022
Drg No.: SBS/784/02A

Do not scale except for planning purposes.
All dimensions to be checked on site.