



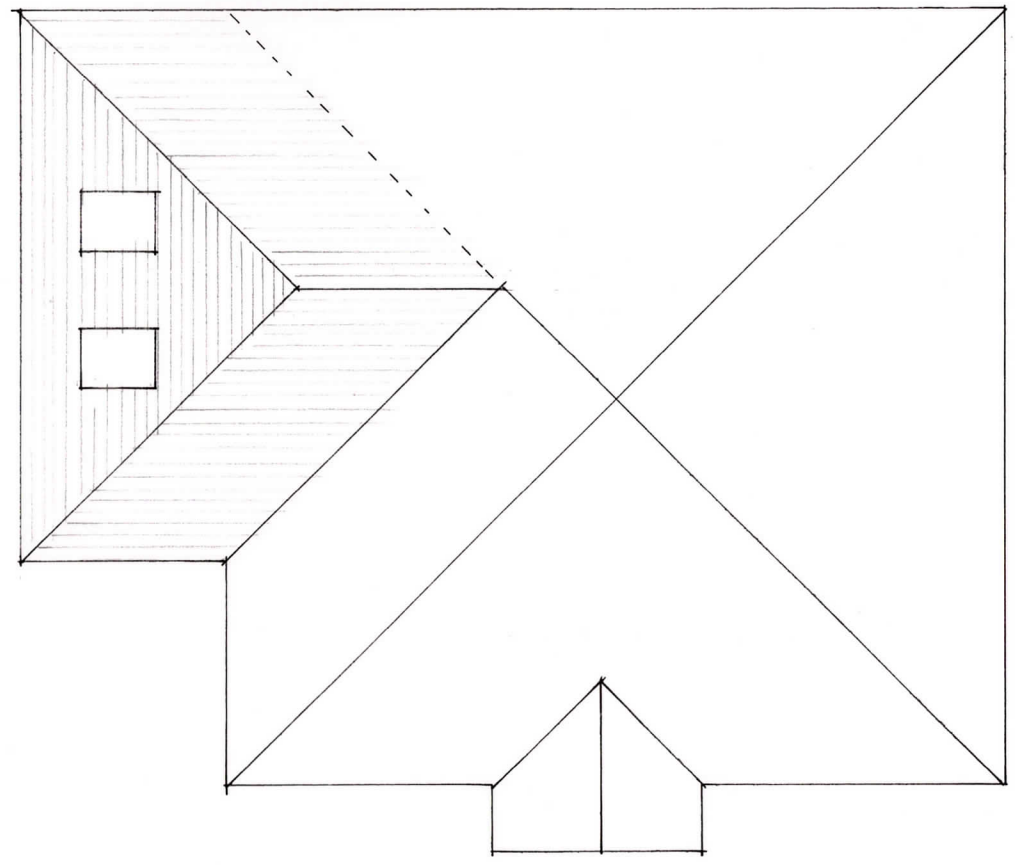

Proposed Roof Plan


Extension walls to be finished externally
with a decorated sand and cement render

 

Proposed South Elevation



Proposed North Elevation

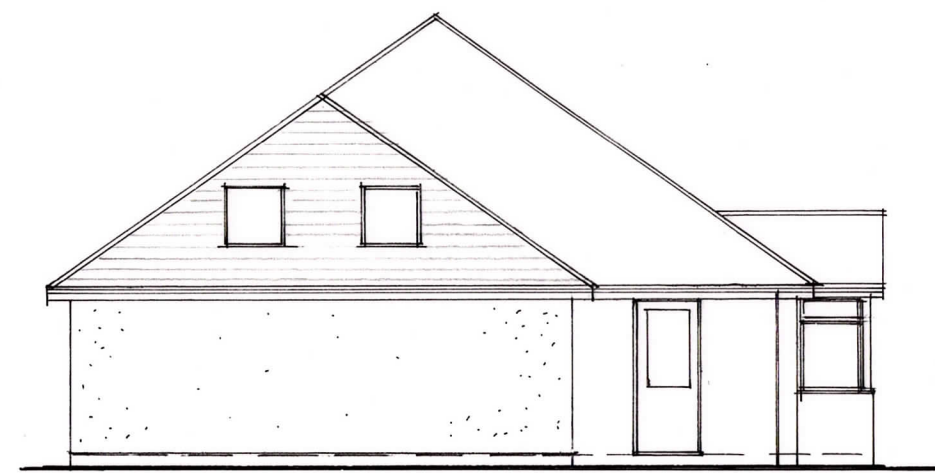

Proposed West Elevation

**Sussex Building
Surveyors Ltd**

01903 529583
adk@sussexbuildingsurveyors.com

92 Westlands,
Rustington,
Littlehampton,
West Sussex.
BN16 3NW

**Extension
Proposed Elevations & Roof Plan**

Scale: 1:100
Paper: A3
Date: February 2022
Drg No.: SBS/784/04A

Do not scale except for planning purposes.
All dimensions to be checked on site.