


LEGEND

- Residential (No. of storeys shown in brackets)
- Commercial (No. of storeys shown in brackets)
- Ground Floor Commercial with Residential Above (No. of storeys shown in brackets)
- Other Use
- * Raised ground floor, or higher than standard storey height
- Site Boundary
- Outline of proposed buildings shown dashed.

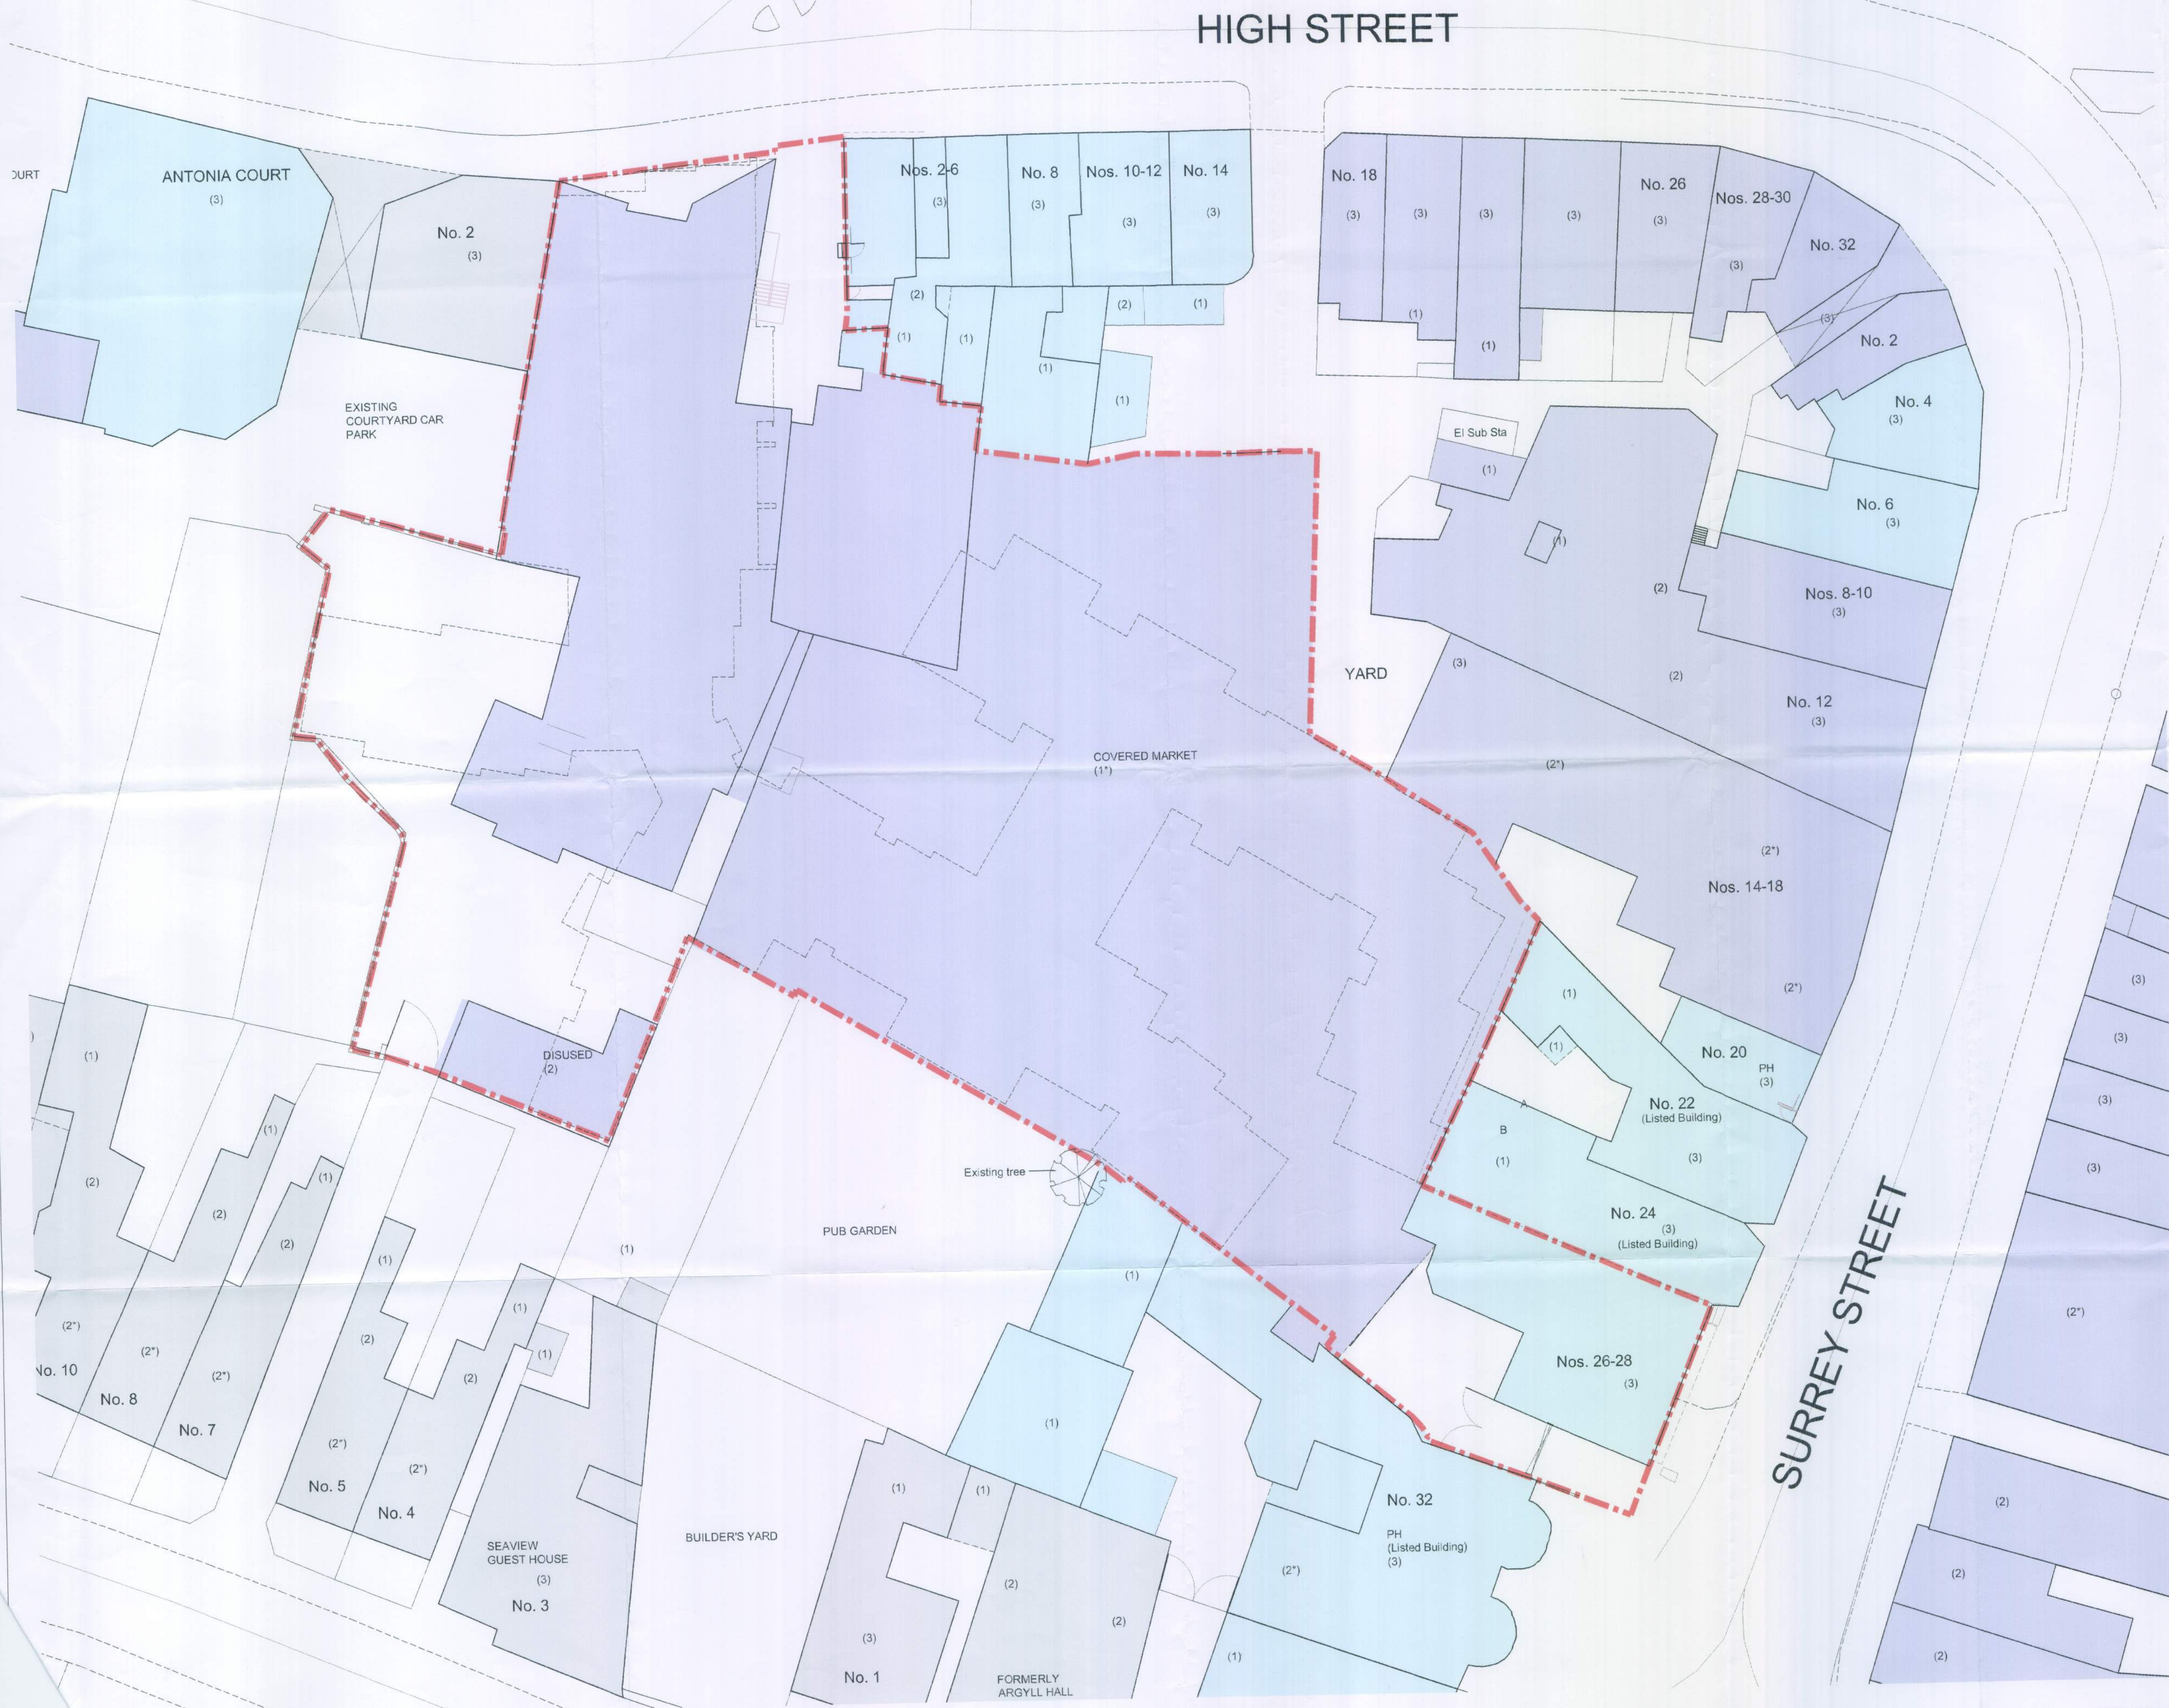

F2	13.11.06	Boundary corrections.
F1	10.11.06	First issue.

REV DATE NOTE

Project

LITTLEHAMPTON MARKET
REDEVELOPMENT



6 Cobden Court, Tel: 0208-313-1023
Wimpole Close, Fax: 0208-313-008
Bromley Kent, BR2 9JF
Email: info@abparchitectsandsurveyors.co.uk

Client

MARTLET HOMES

Title

EXISTING SITE PLAN

Scale 1:200 @A1 Date 10.11.06

Drawn DT Drwg. No. A217-2002 Rev. F2

All dimensions to be checked on site. Any discrepancy between the drawing and other information is to be referred to the Partnership. This drawing is copyright.