



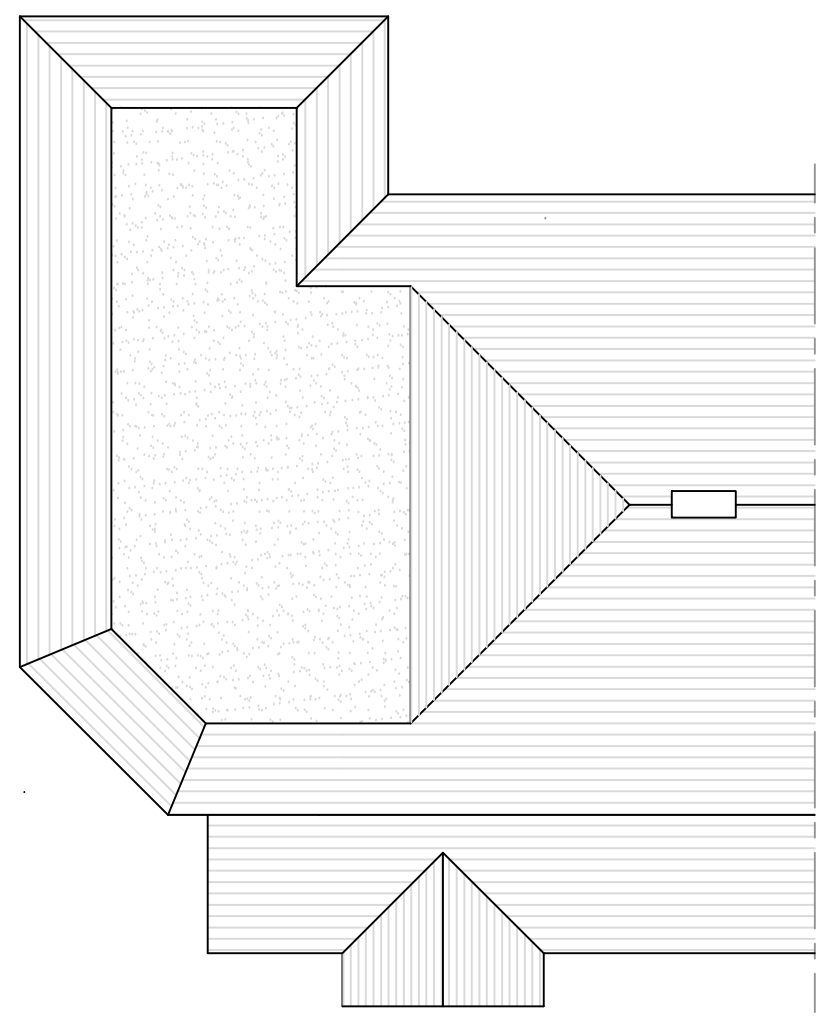


Roof Plan (1:100)




Front Elevation (west)

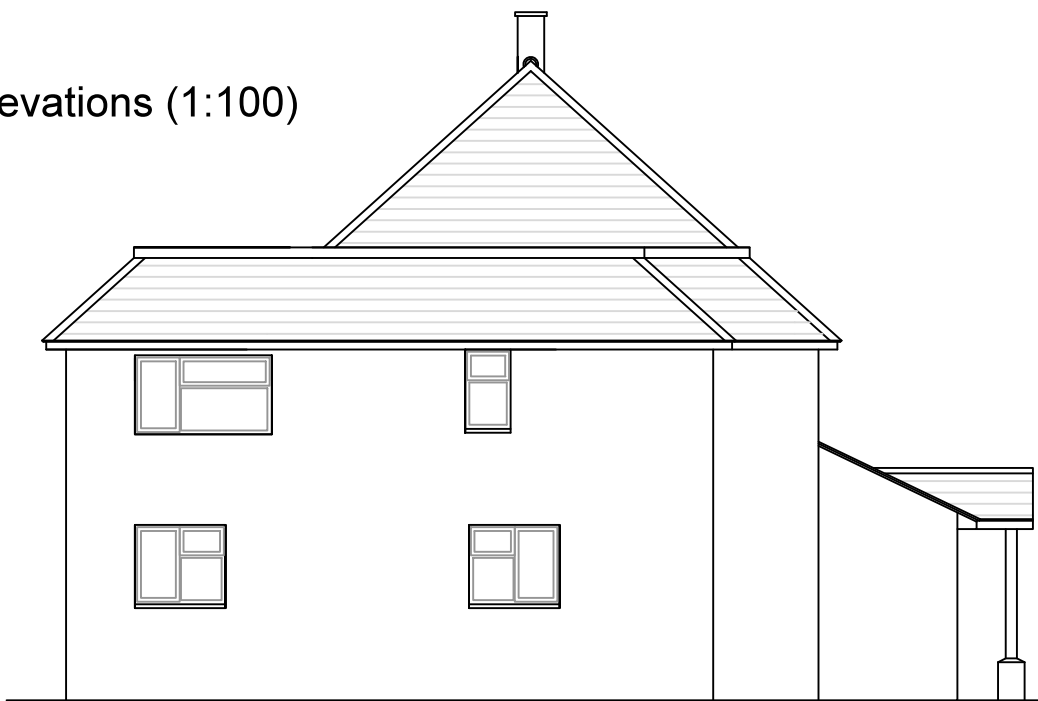


Side Elevation (north)

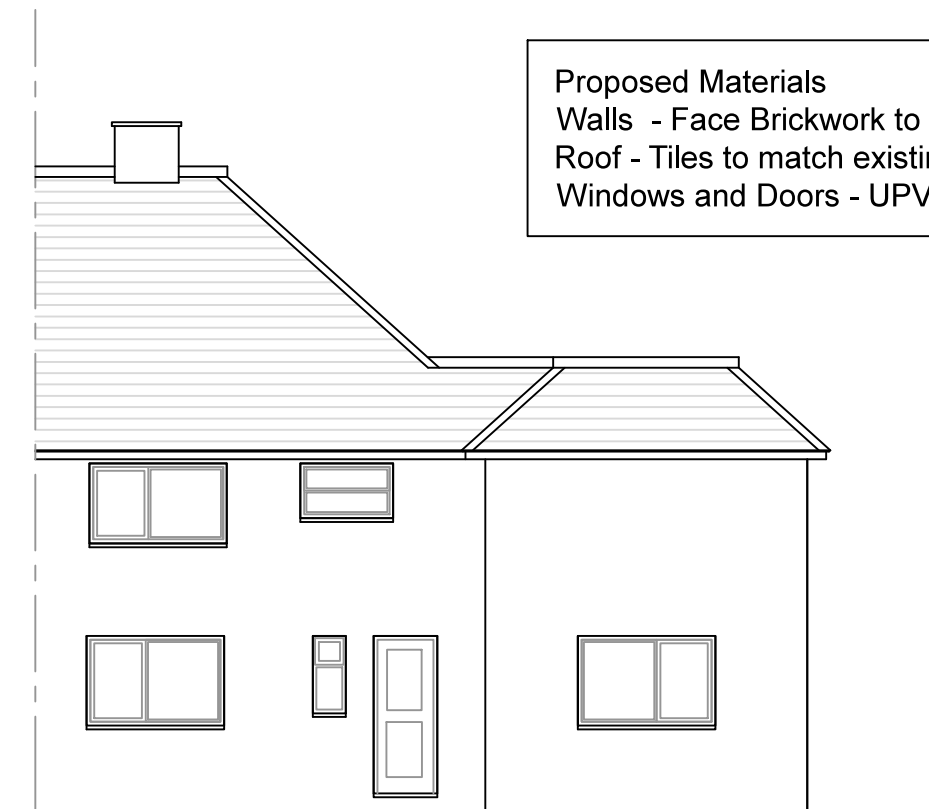


Rear Elevation (east)

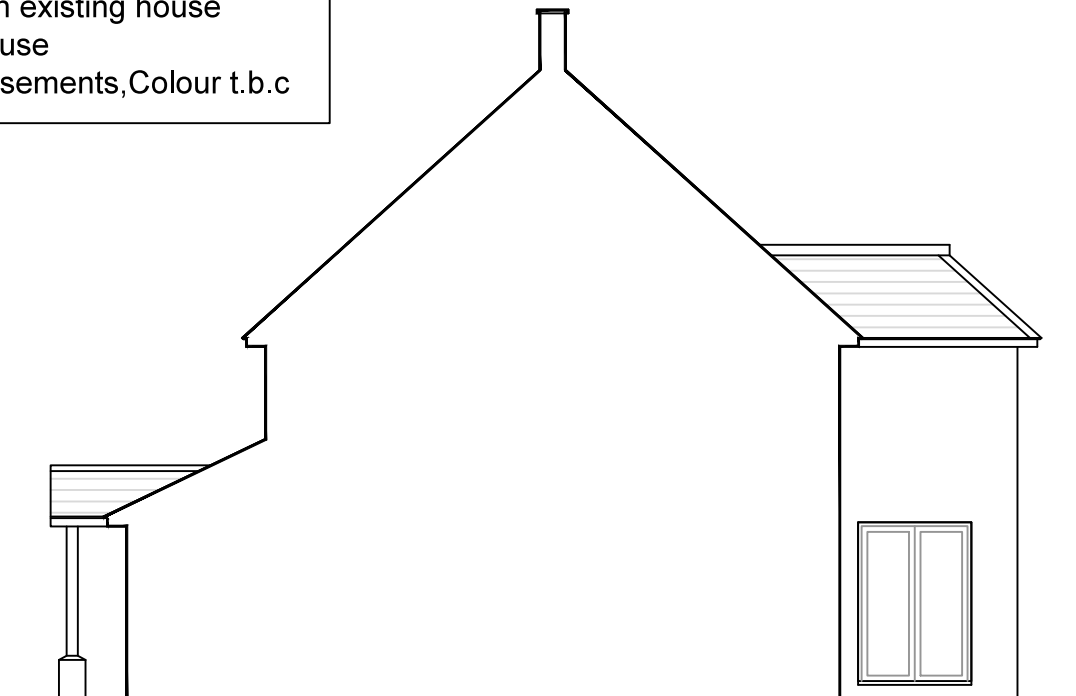


Side Elevation/Section (south)

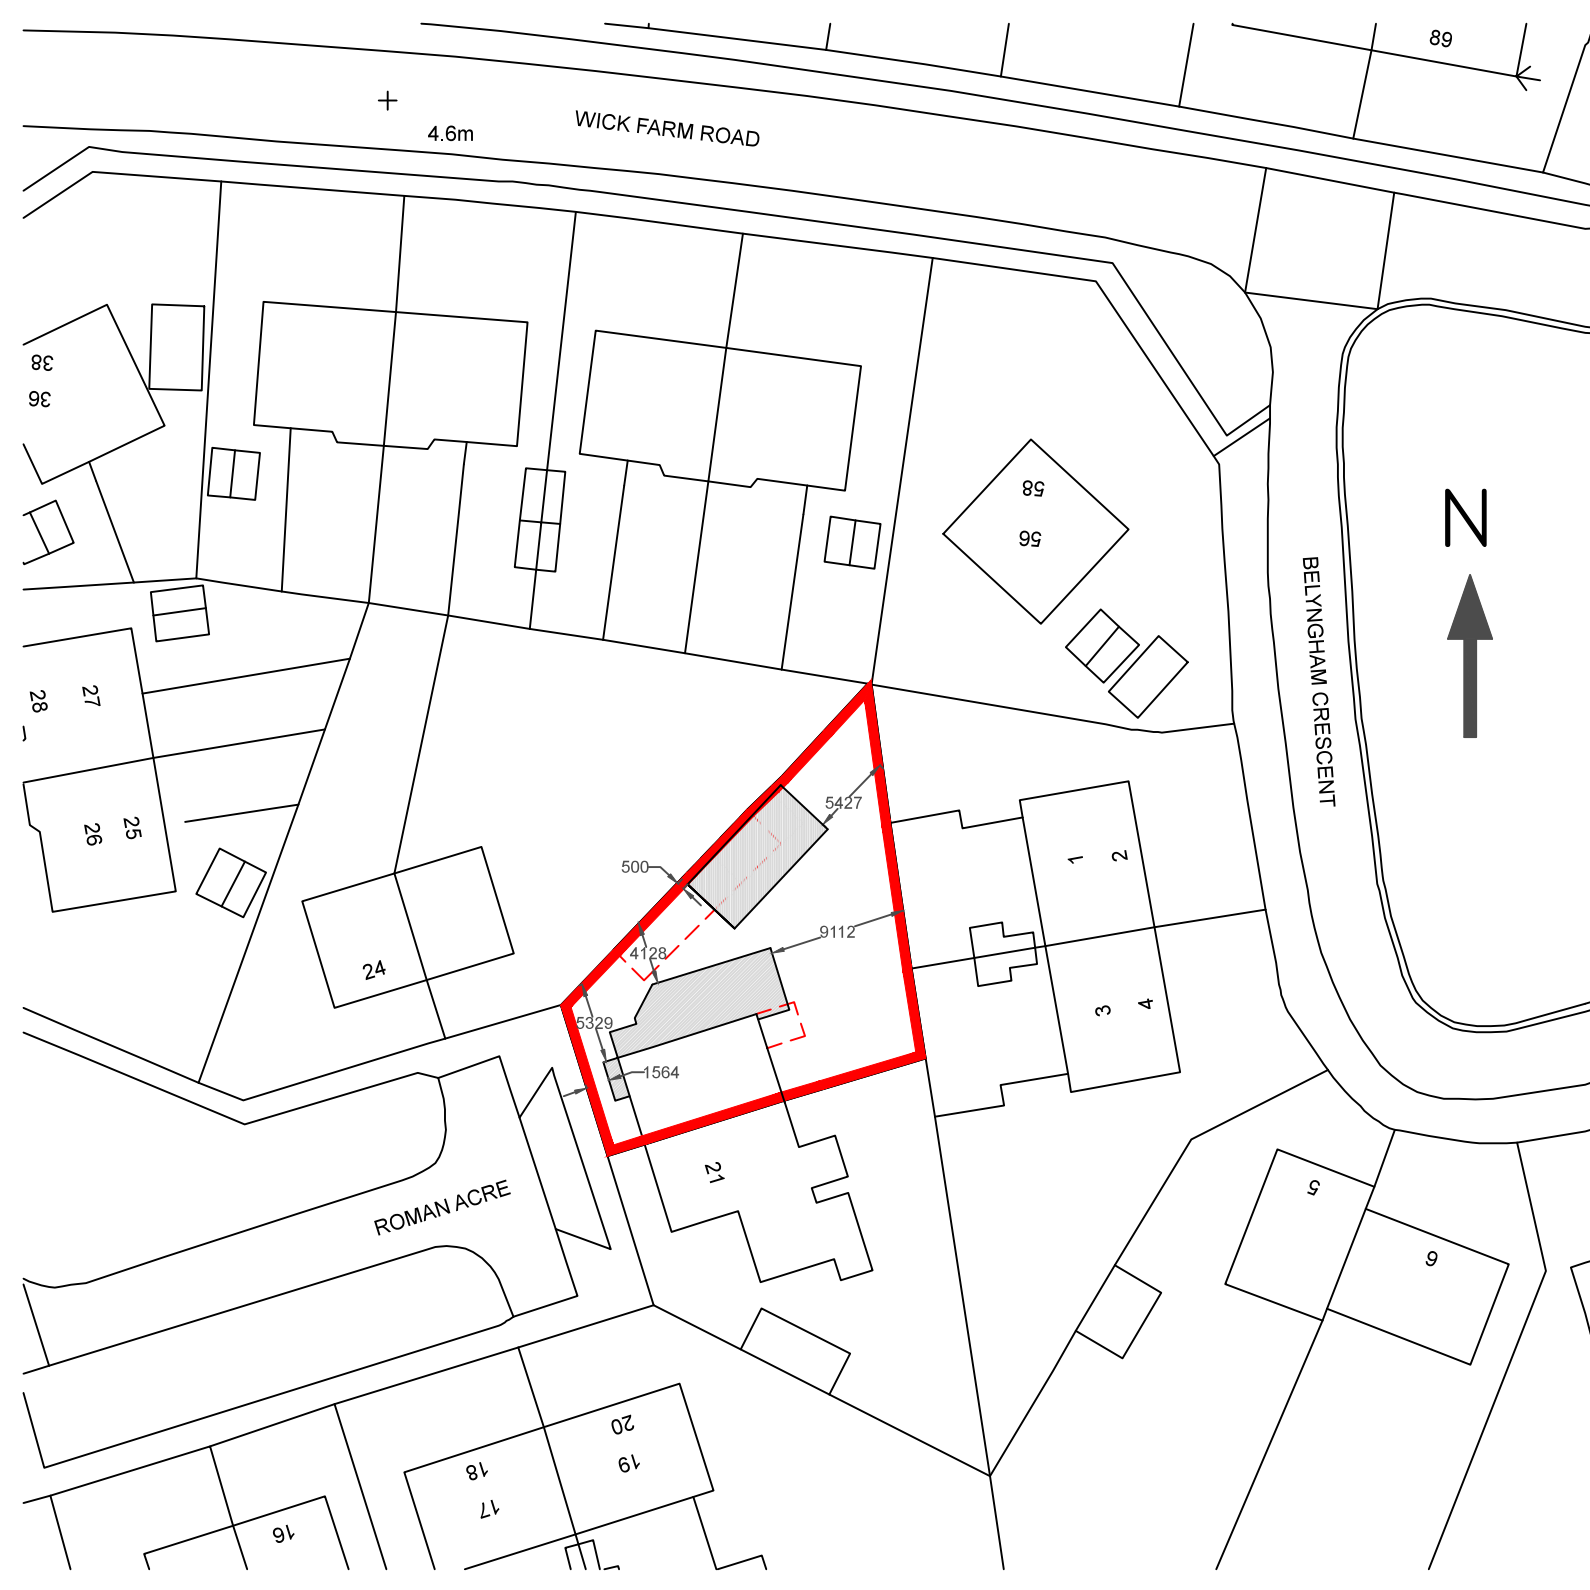

Site Block Plan (1:500)

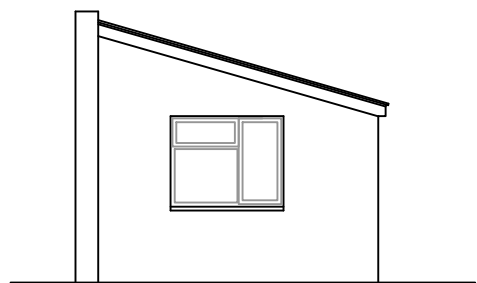


Elevation (south - west)

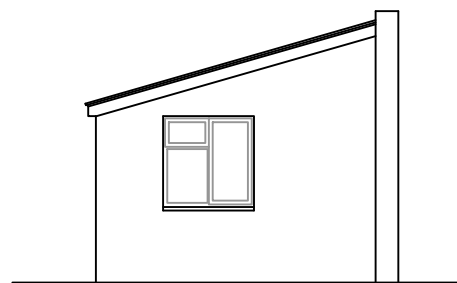


Elevation (north - east)

Elevations (1:100)

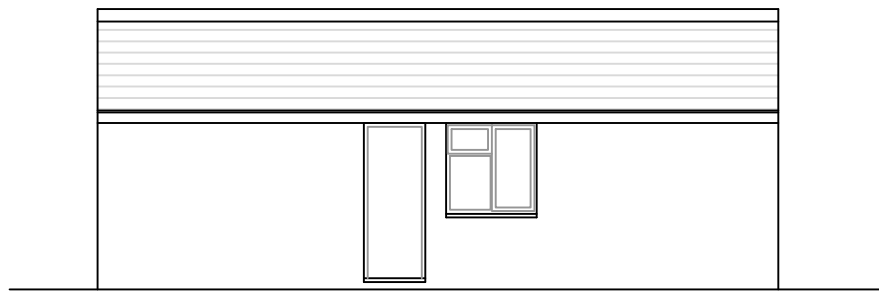


Elevation (south - east)


Proposed Materials
Walls - Face Brickwork
Roof - Interlocking Tiles suitable for shallow pitch, colour to match existing house
Windows and Doors - UPVC Casements, Colour t.b.c

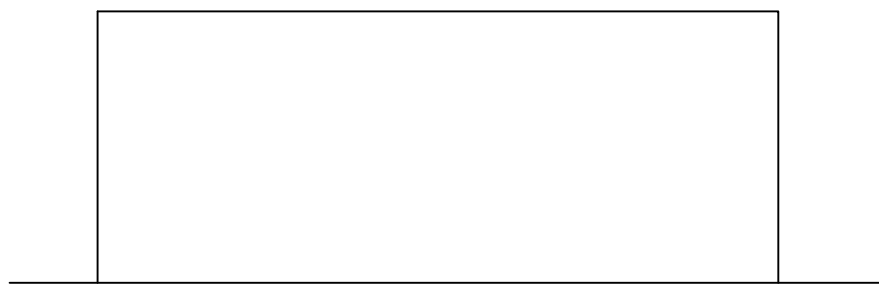


Elevation (north - west)

 

Roof Plan (1:100)

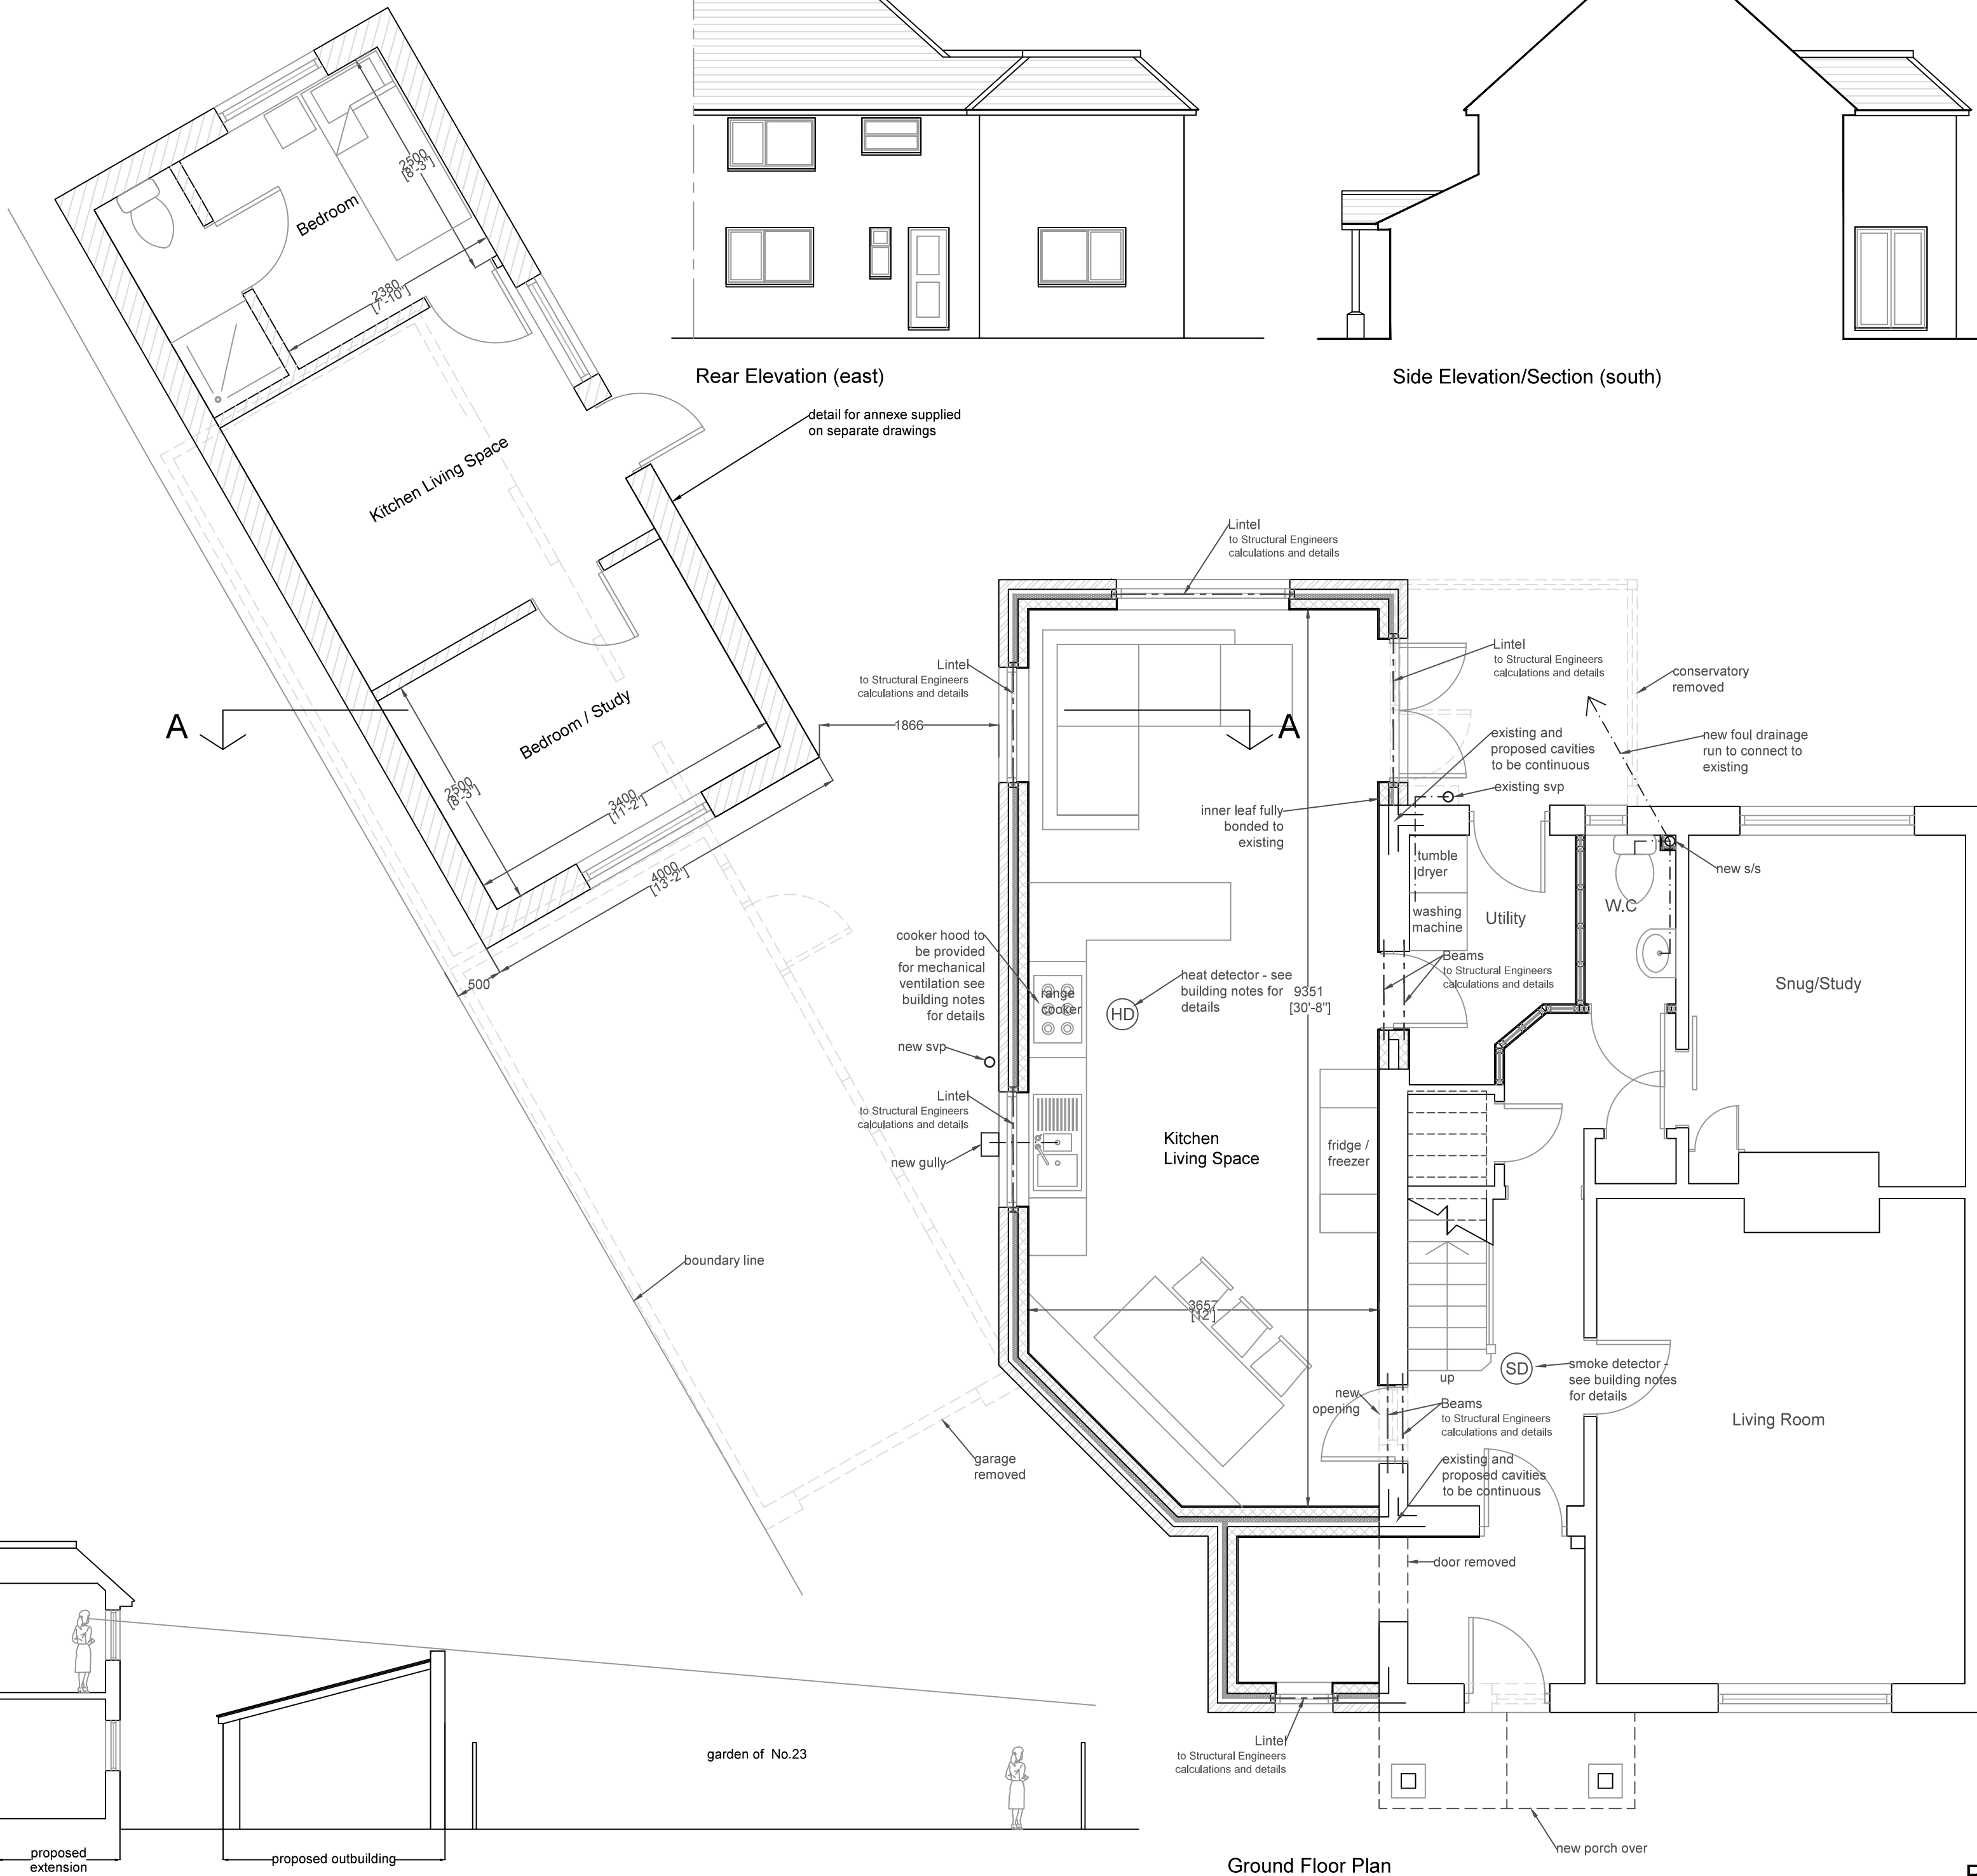


Ground Floor Plan

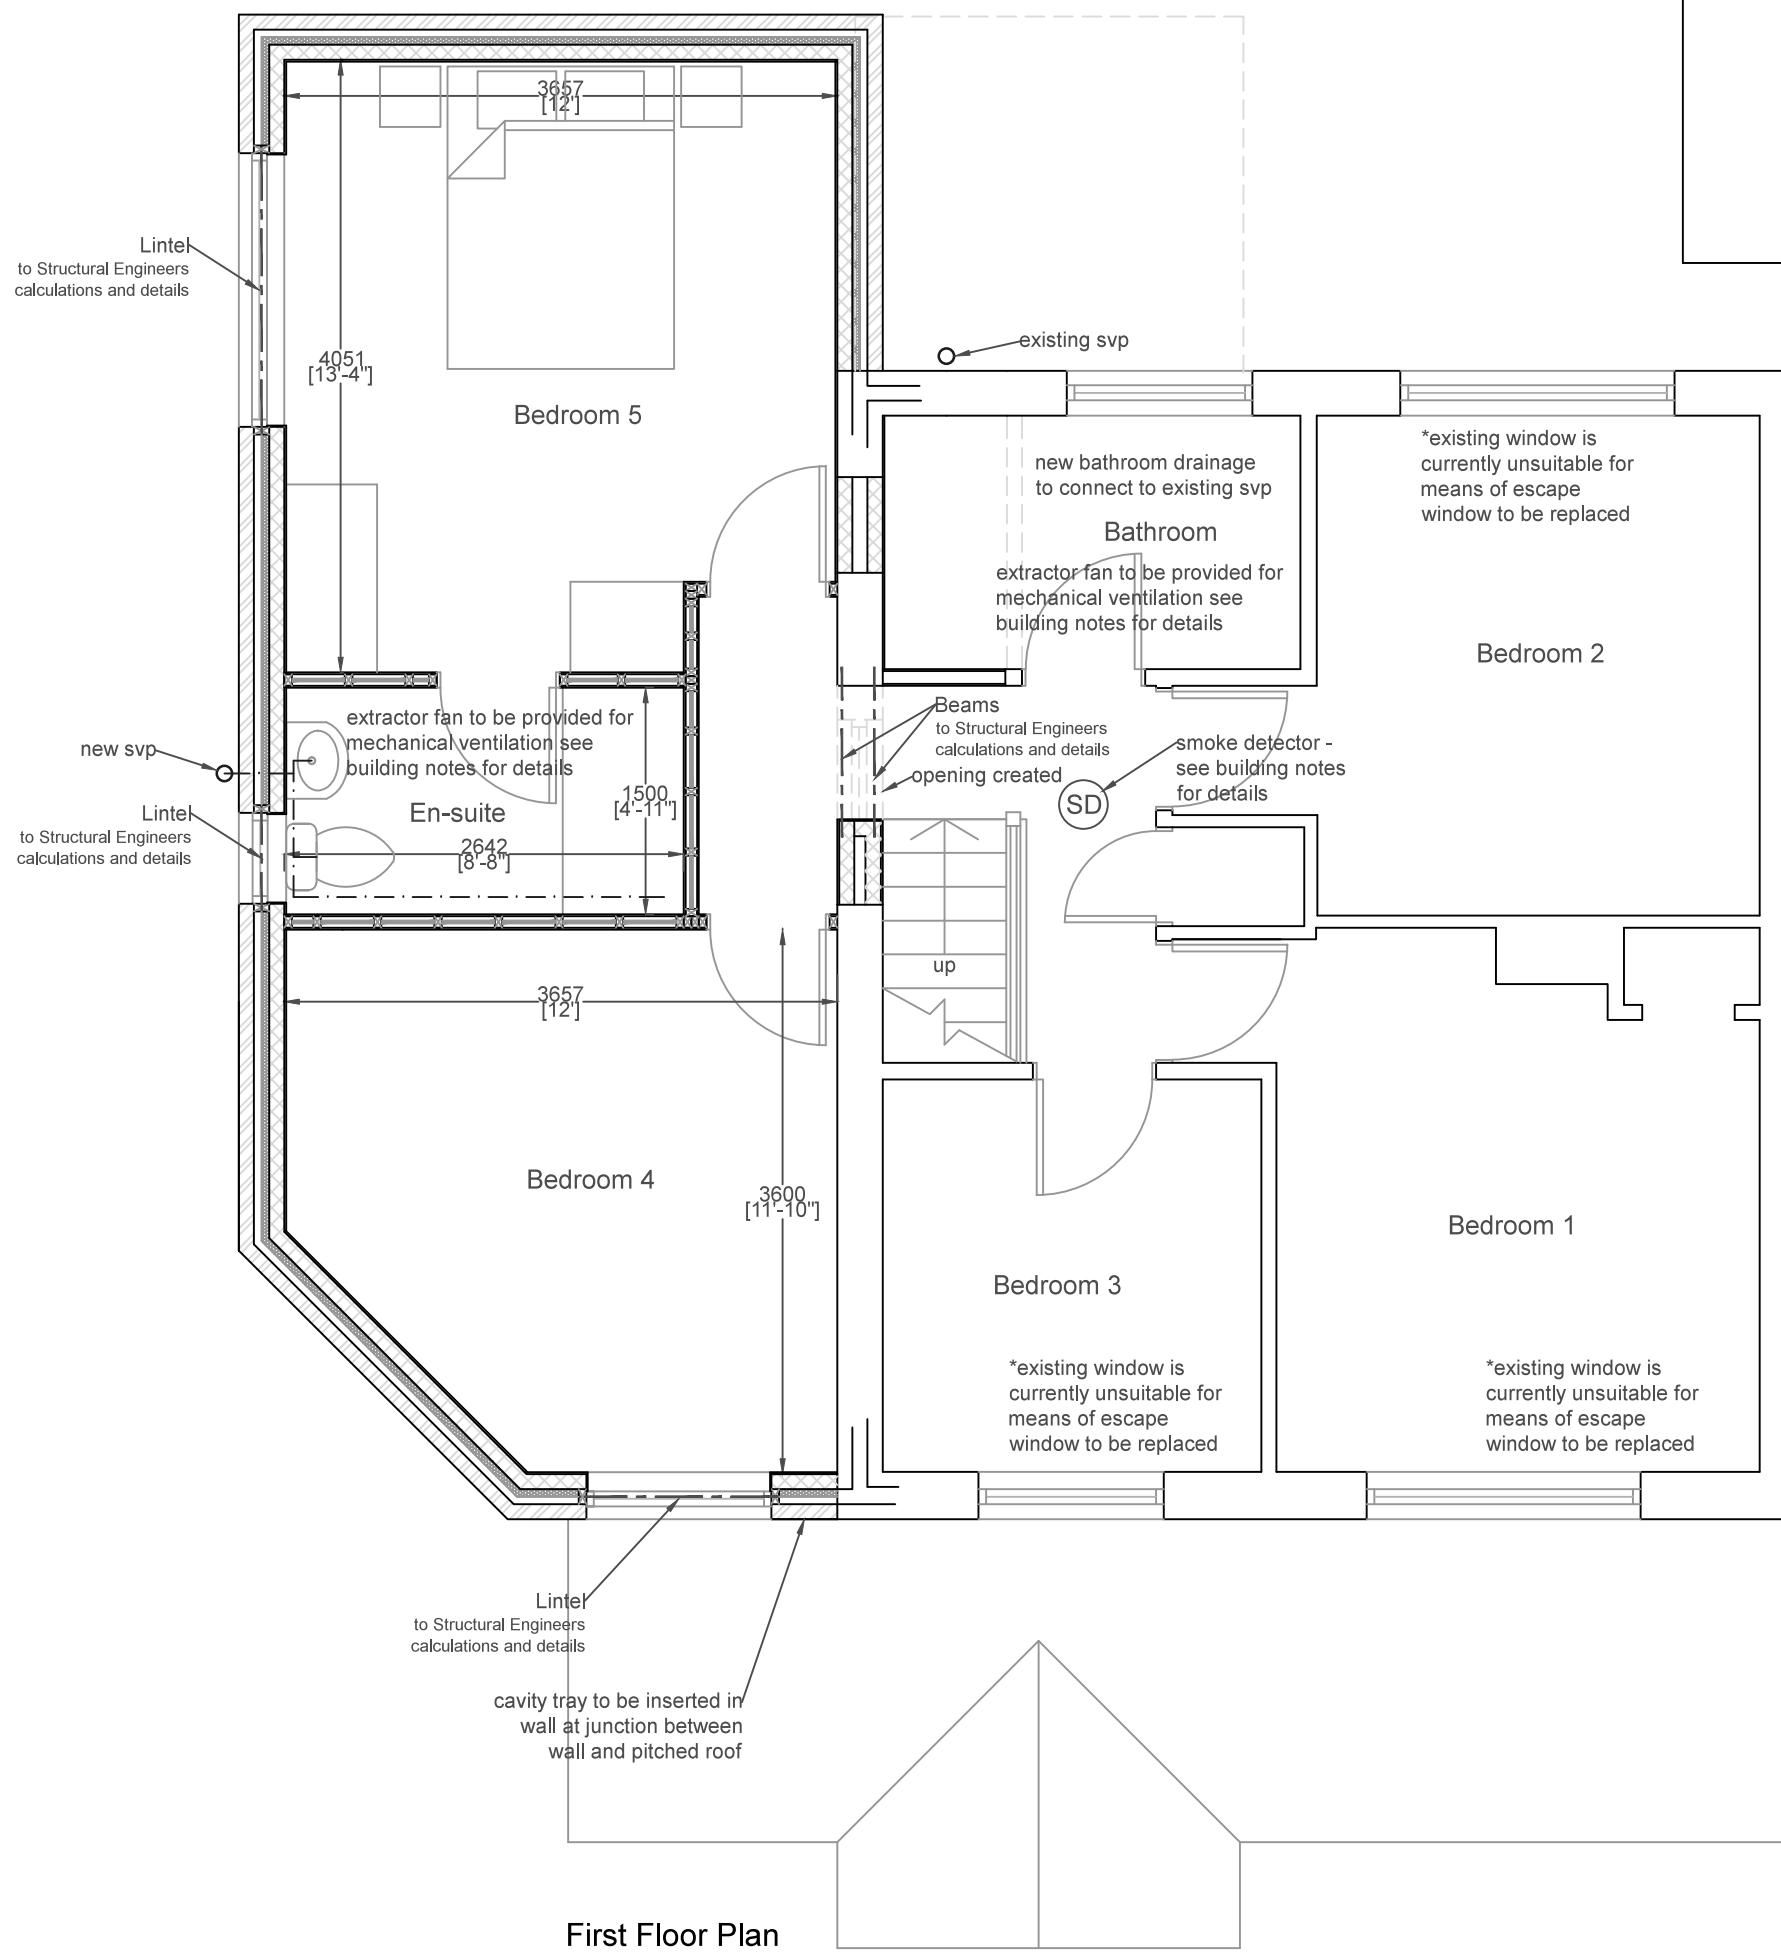

First Floor Plan

Plans (1:50)

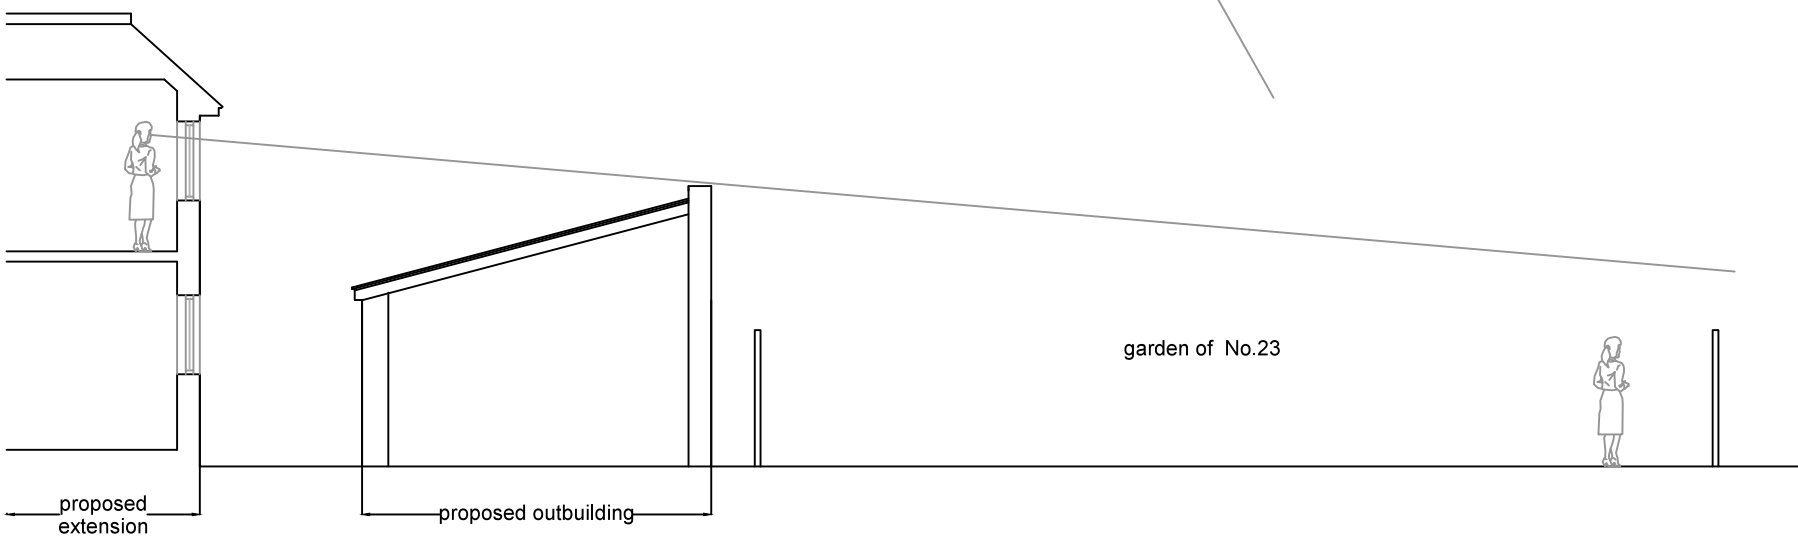

Section A-A

This drawing is the property of Inspired Design Studio Limited and must not be copied, reproduced or passed to a third party without their permission.

The Contractor is to verify all dimensions, alignment, levels and datums prior to commencement of work. Any discrepancies must be reported immediately to Inspired Design Studio Ltd for review.

Variations and modifications to the work shown on these drawings are not to be carried out without the prior approval from Inspired Design Studio Ltd

Revisions		
Rev	Description	By
i	Amendment	LW
h	Building Regulations	LW
g	Client Amendments	LW
f	Client Amendments	LW
e	Client Amendments	LW
d	Client Amendment	LW
c	Planning Amendment	LW
b	Amendment	LW
a	Additional Information	LW

All dimensions to be checked on site prior to commencement of work, except for planning purposes.
This drawing is the copyright of
Inspired Design Studio Ltd.
and may not be copied, altered or reproduced in any way without written authority.

Client: Ms S Street

Project Address:

22 Roman Acre
Littlehampton
BN16 2TR

Drawing Title:
Proposed Plans, Elevations, Roof Plan and
Site Block Plan

Drawing Number: 1179.02.1

Scale: As stated printed @ A1

Date: 24/07/2018