

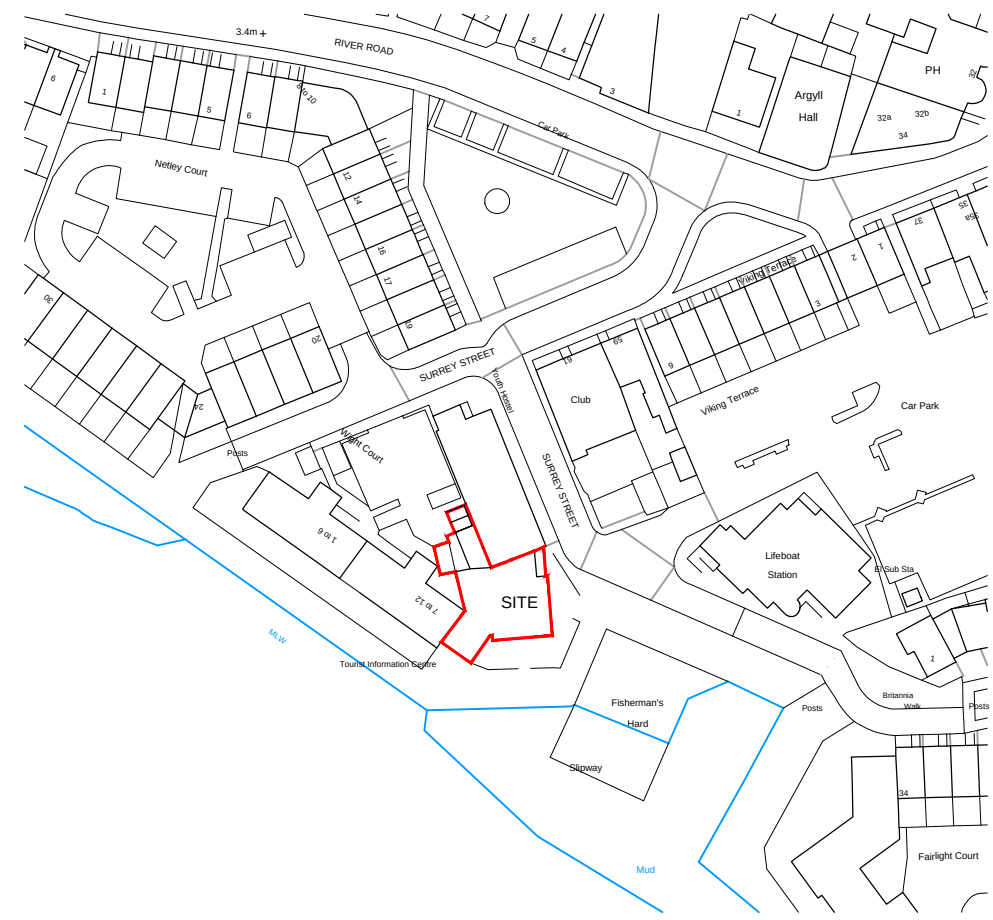


NOTES



- DO NOT SCALE OFF THIS DRAWING EXCEPT FOR PLANNING PURPOSES
- CHECK ALL DIMENSIONS ON SITE BEFORE ANY WORK IS COMMENCED
- ALL GOODS MATERIALS AND WORKMANSHIP MUST CONFORM WITH CURRENT BUILDING REGULATIONS, BRITISH STANDARDS AND CODES OF PRACTICE
- COPYRIGHT OF THIS DRAWING IS RETAINED BY THE ARCHITECT AND IT MUST NOT BE REPRODUCED WITHOUT WRITTEN CONSENT

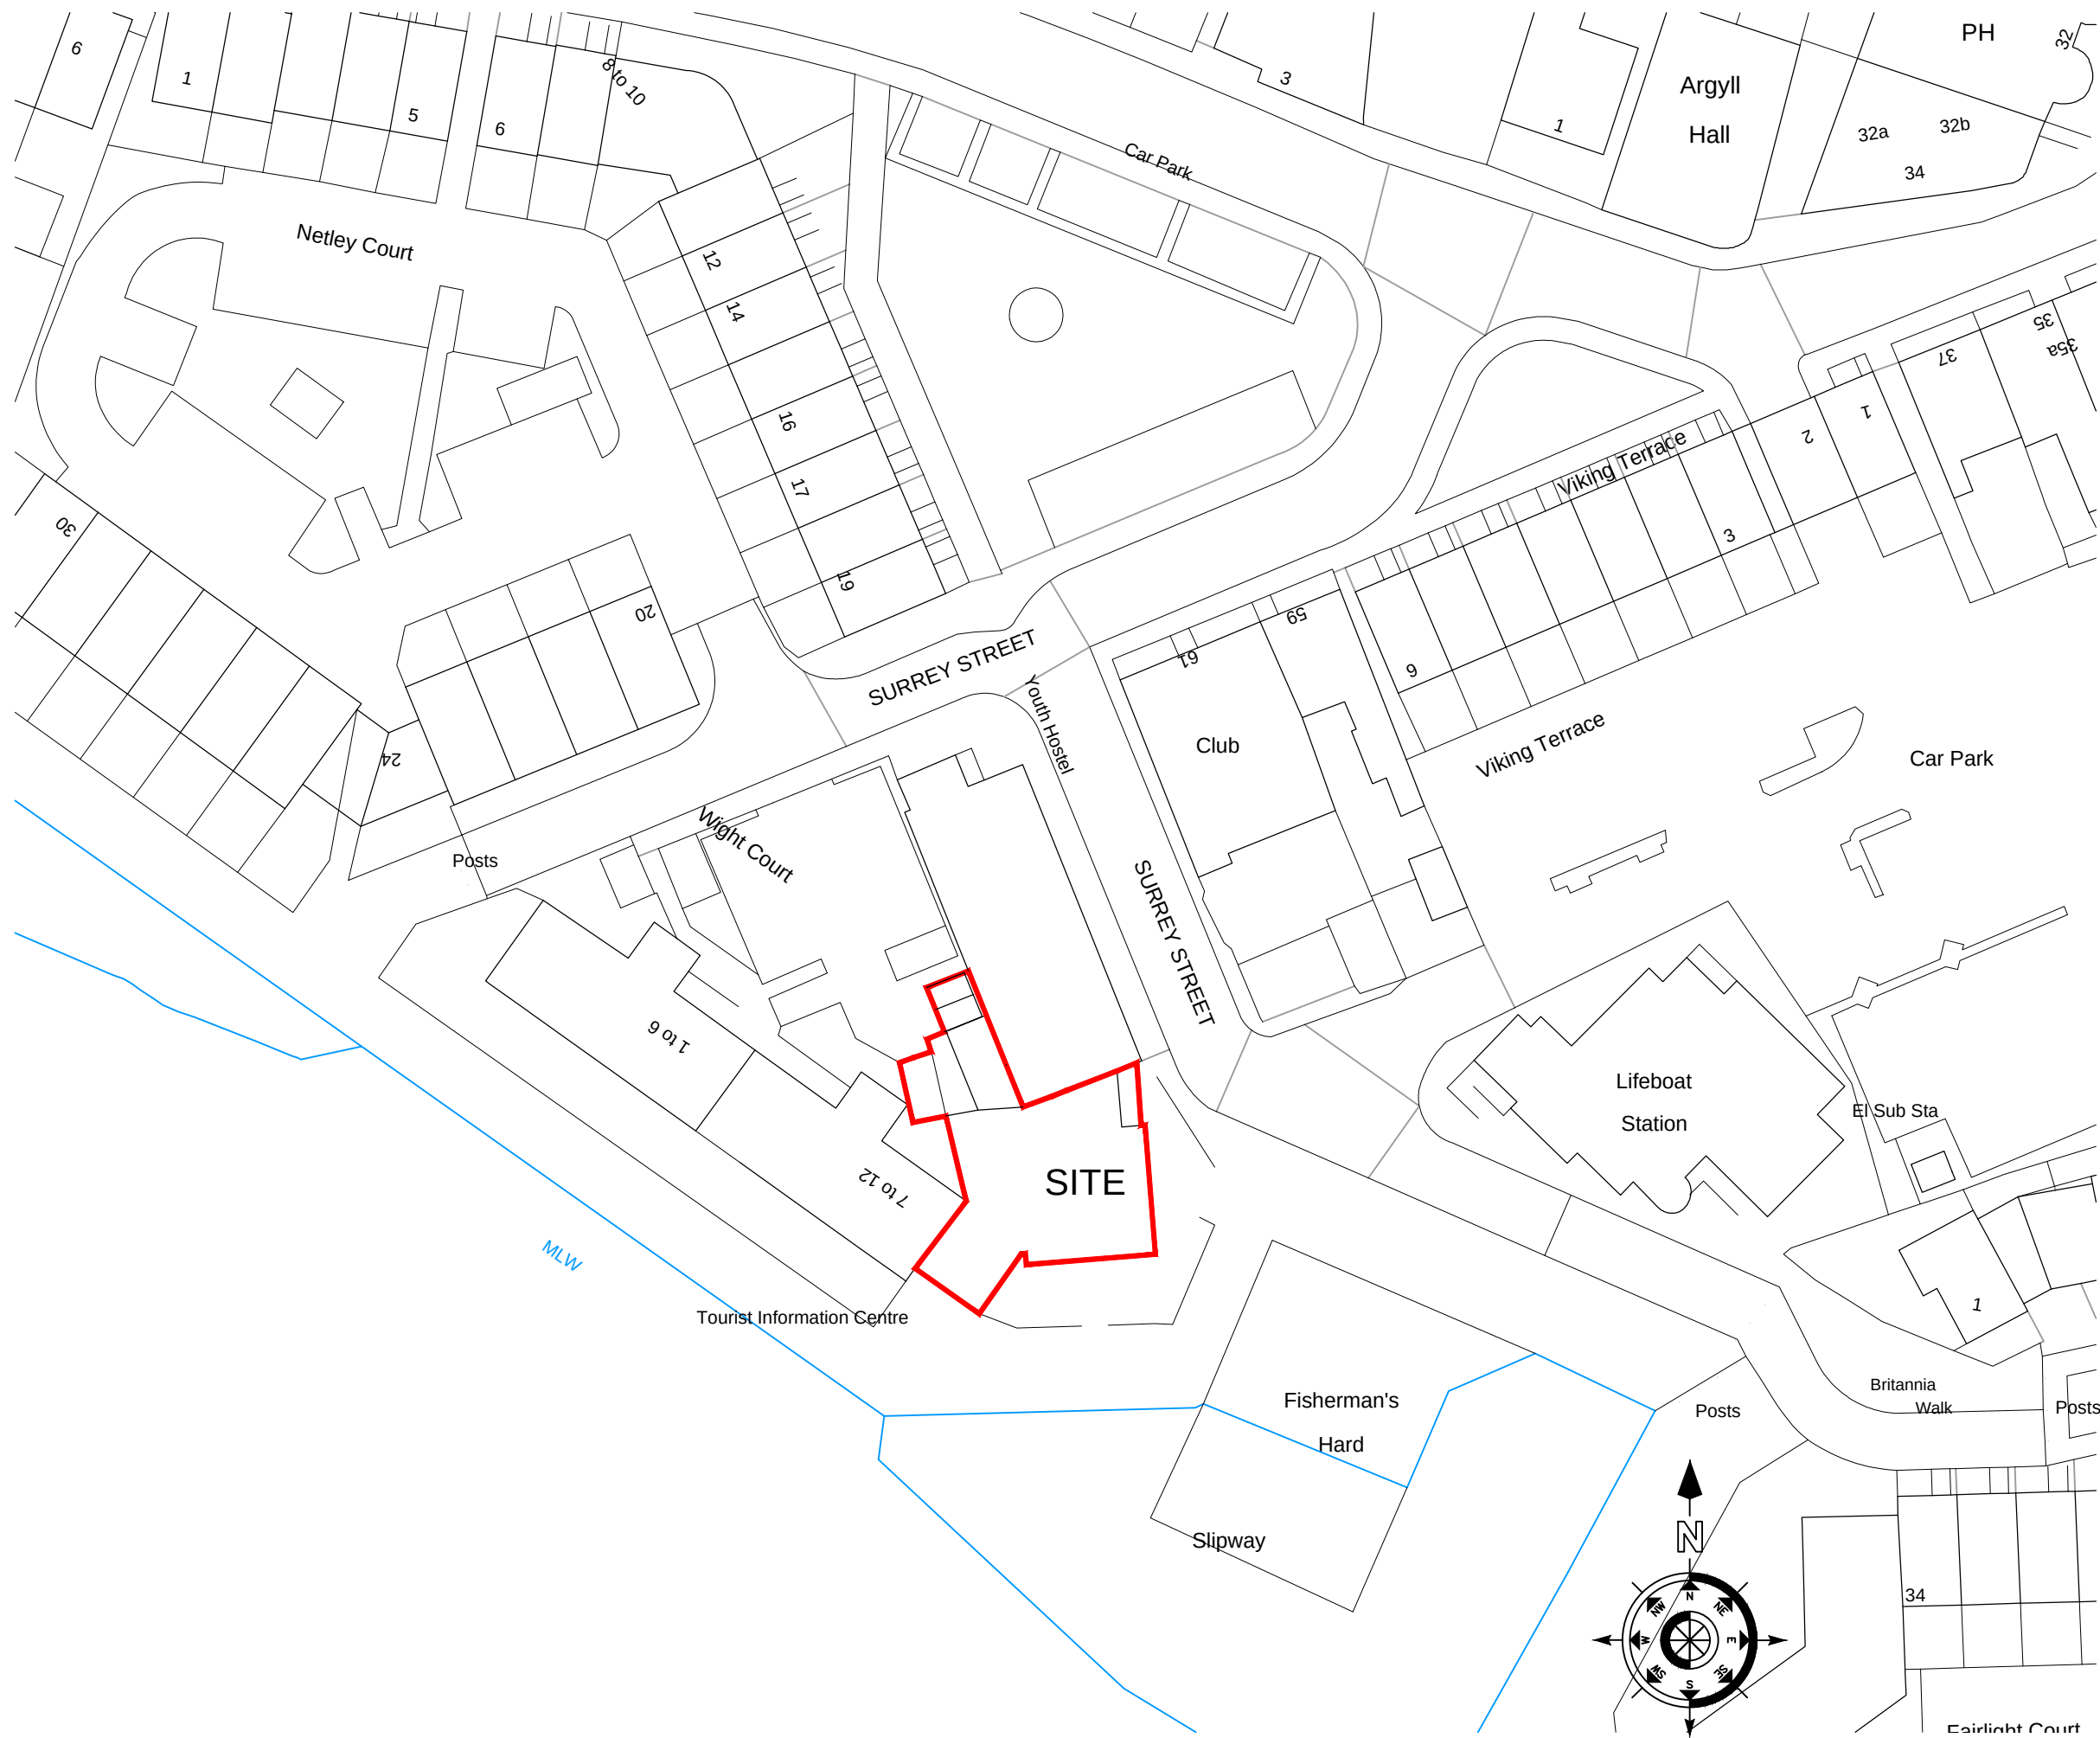

LOCATION PLAN - SCALE 1:1250

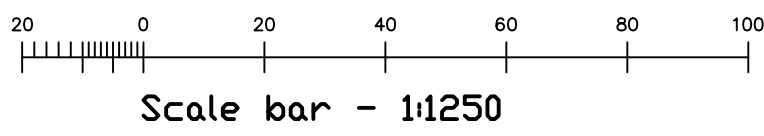

BLOCK PLAN - SCALE 1:500

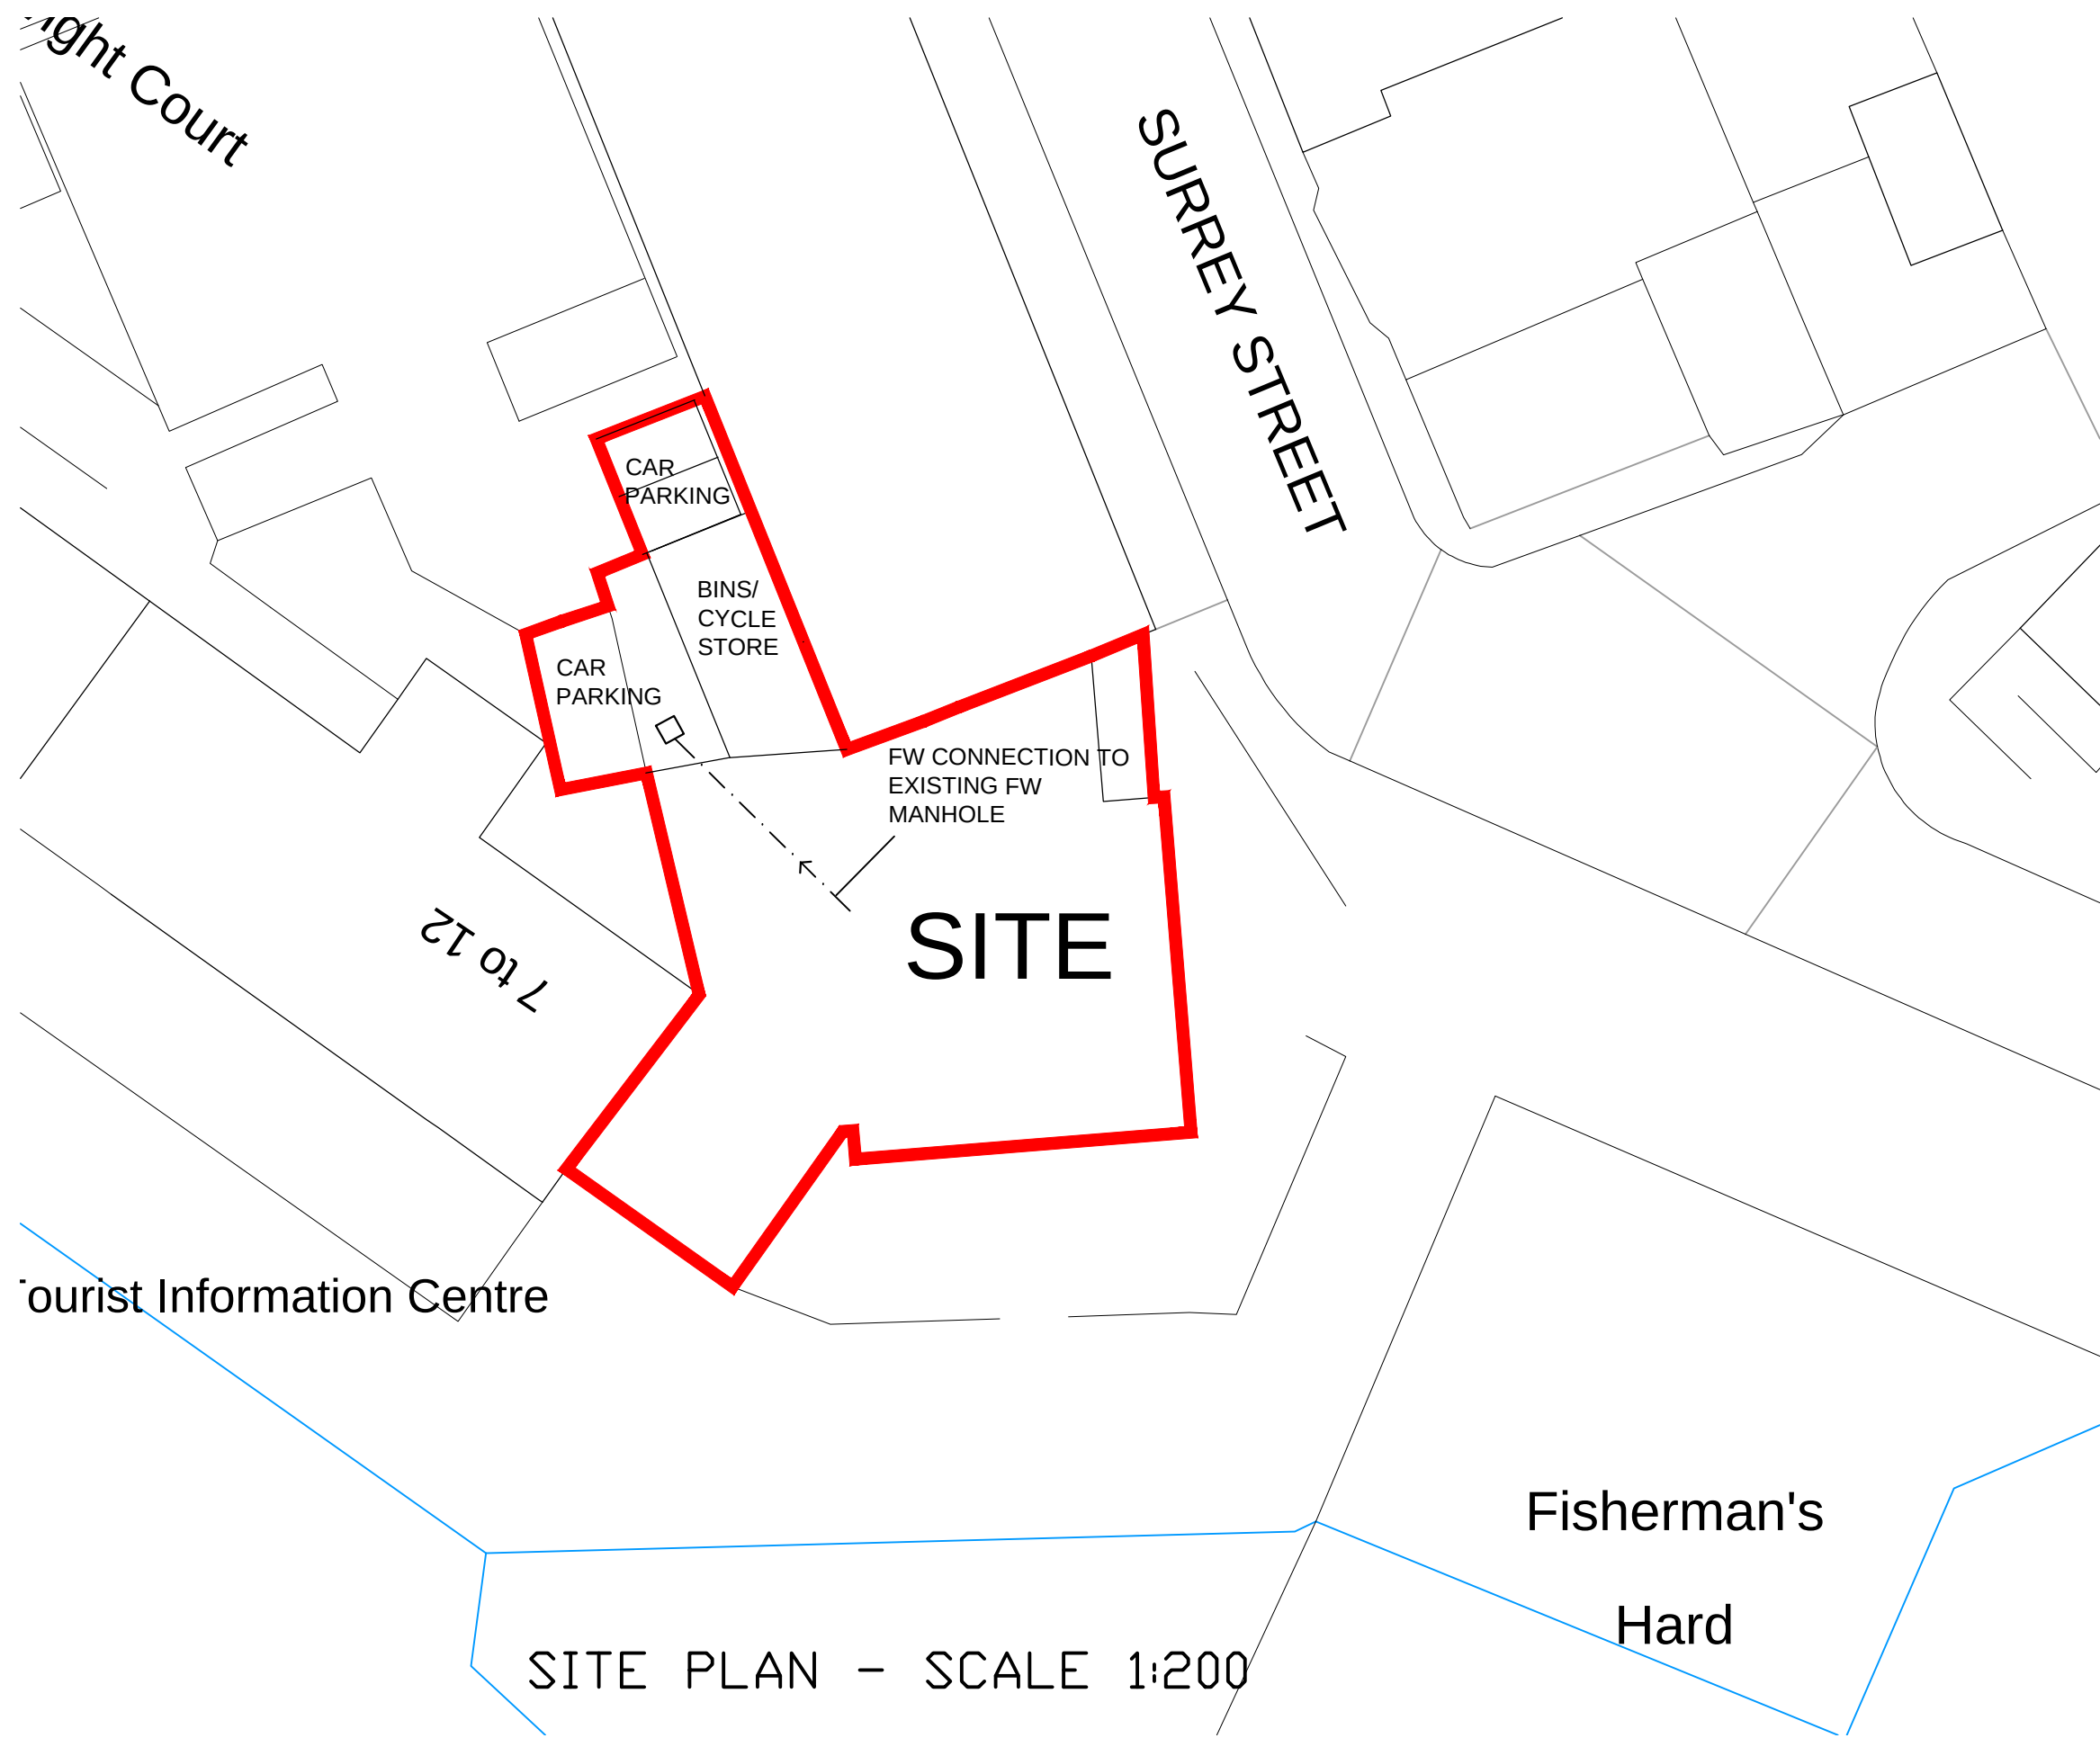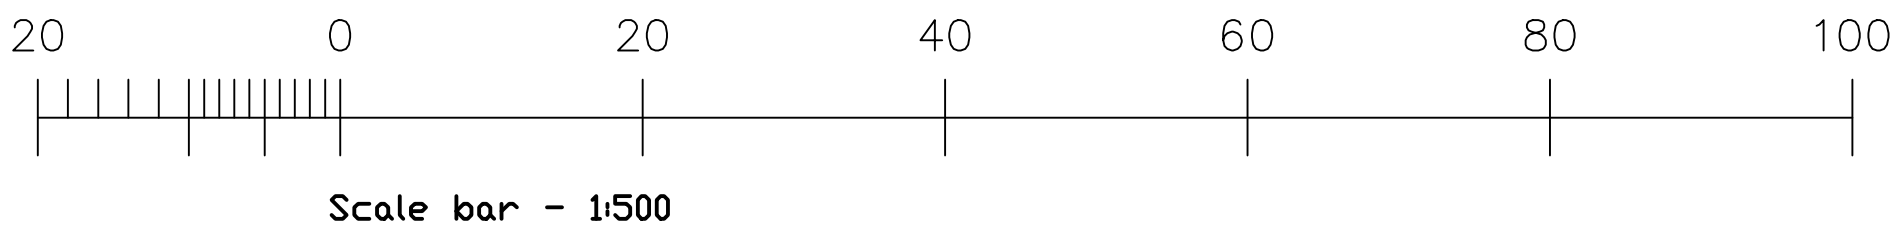

SITE PLAN - SCALE 1:200



REV	DATE	BY	AMENDMENT

**folkes architects**

1 01903 868629
info@folkesarchitects.co.uk

The Old Forge
6 Church Street
Berrington
West Sussex
BN17 4LA

CLIENT
Mr T. Barnes

JOB TITLE
Look and Sea Centre
61-63 Surrey Street
Littlehampton
West Sussex
BN17 5AW

DRAWING TITLE
Location plan, block plan and site plan

DATE	SCALE	DRAWN BY	JB
Oct 2019	See Dwg	CHECKED BY	MF
JOB NO.	DRAWING NO.	REVISION	
19059	1.00		