


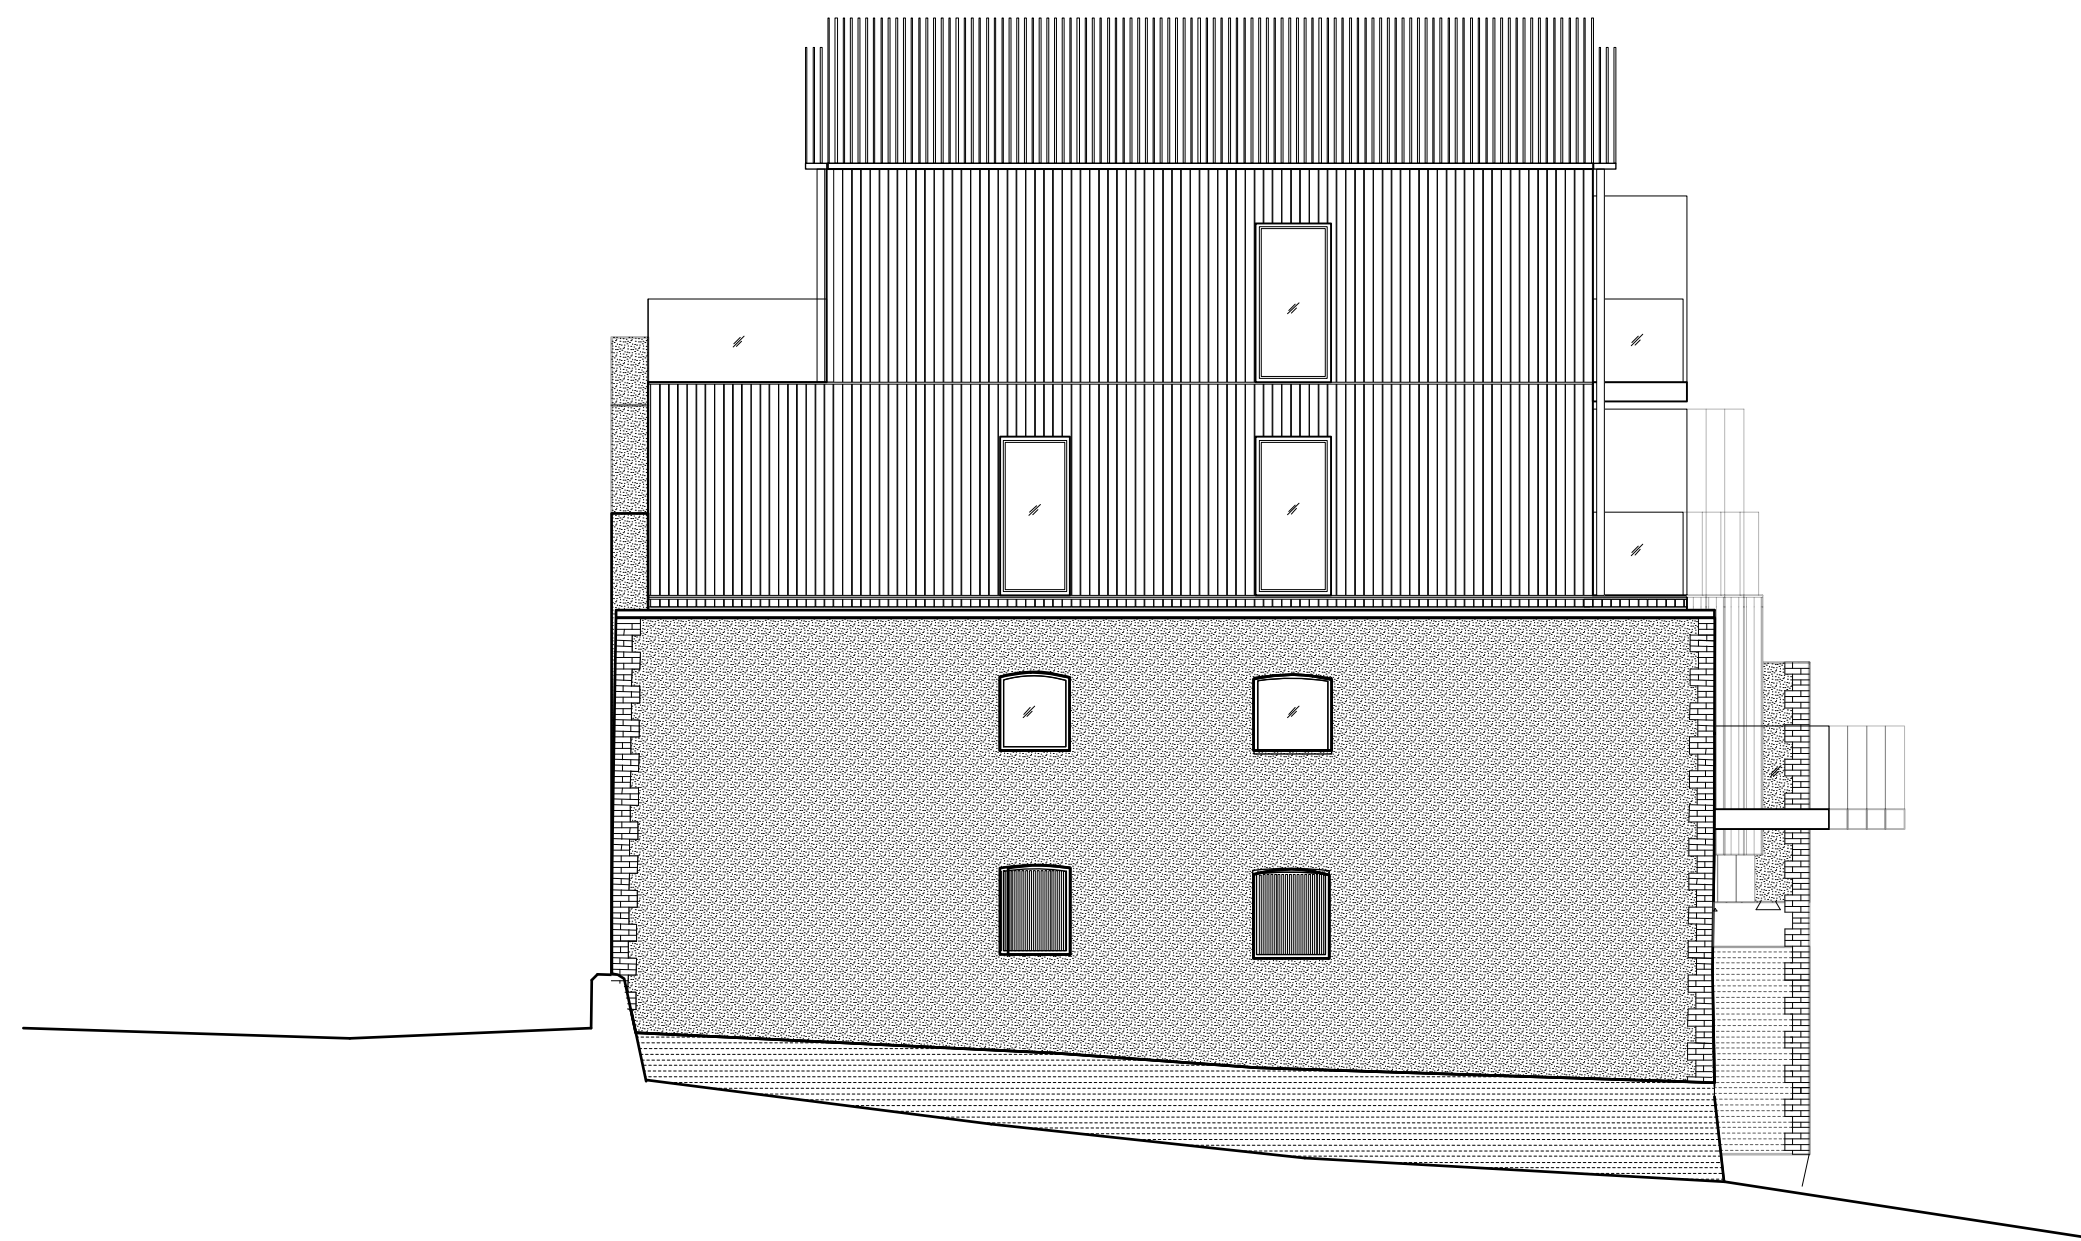


01 SOUTH WEST ELEVATION AS CONSENTED



02 SOUTH WEST ELEVATION AS PROPOSED



03 NORTH WEST ELEVATION AS CONSENTED

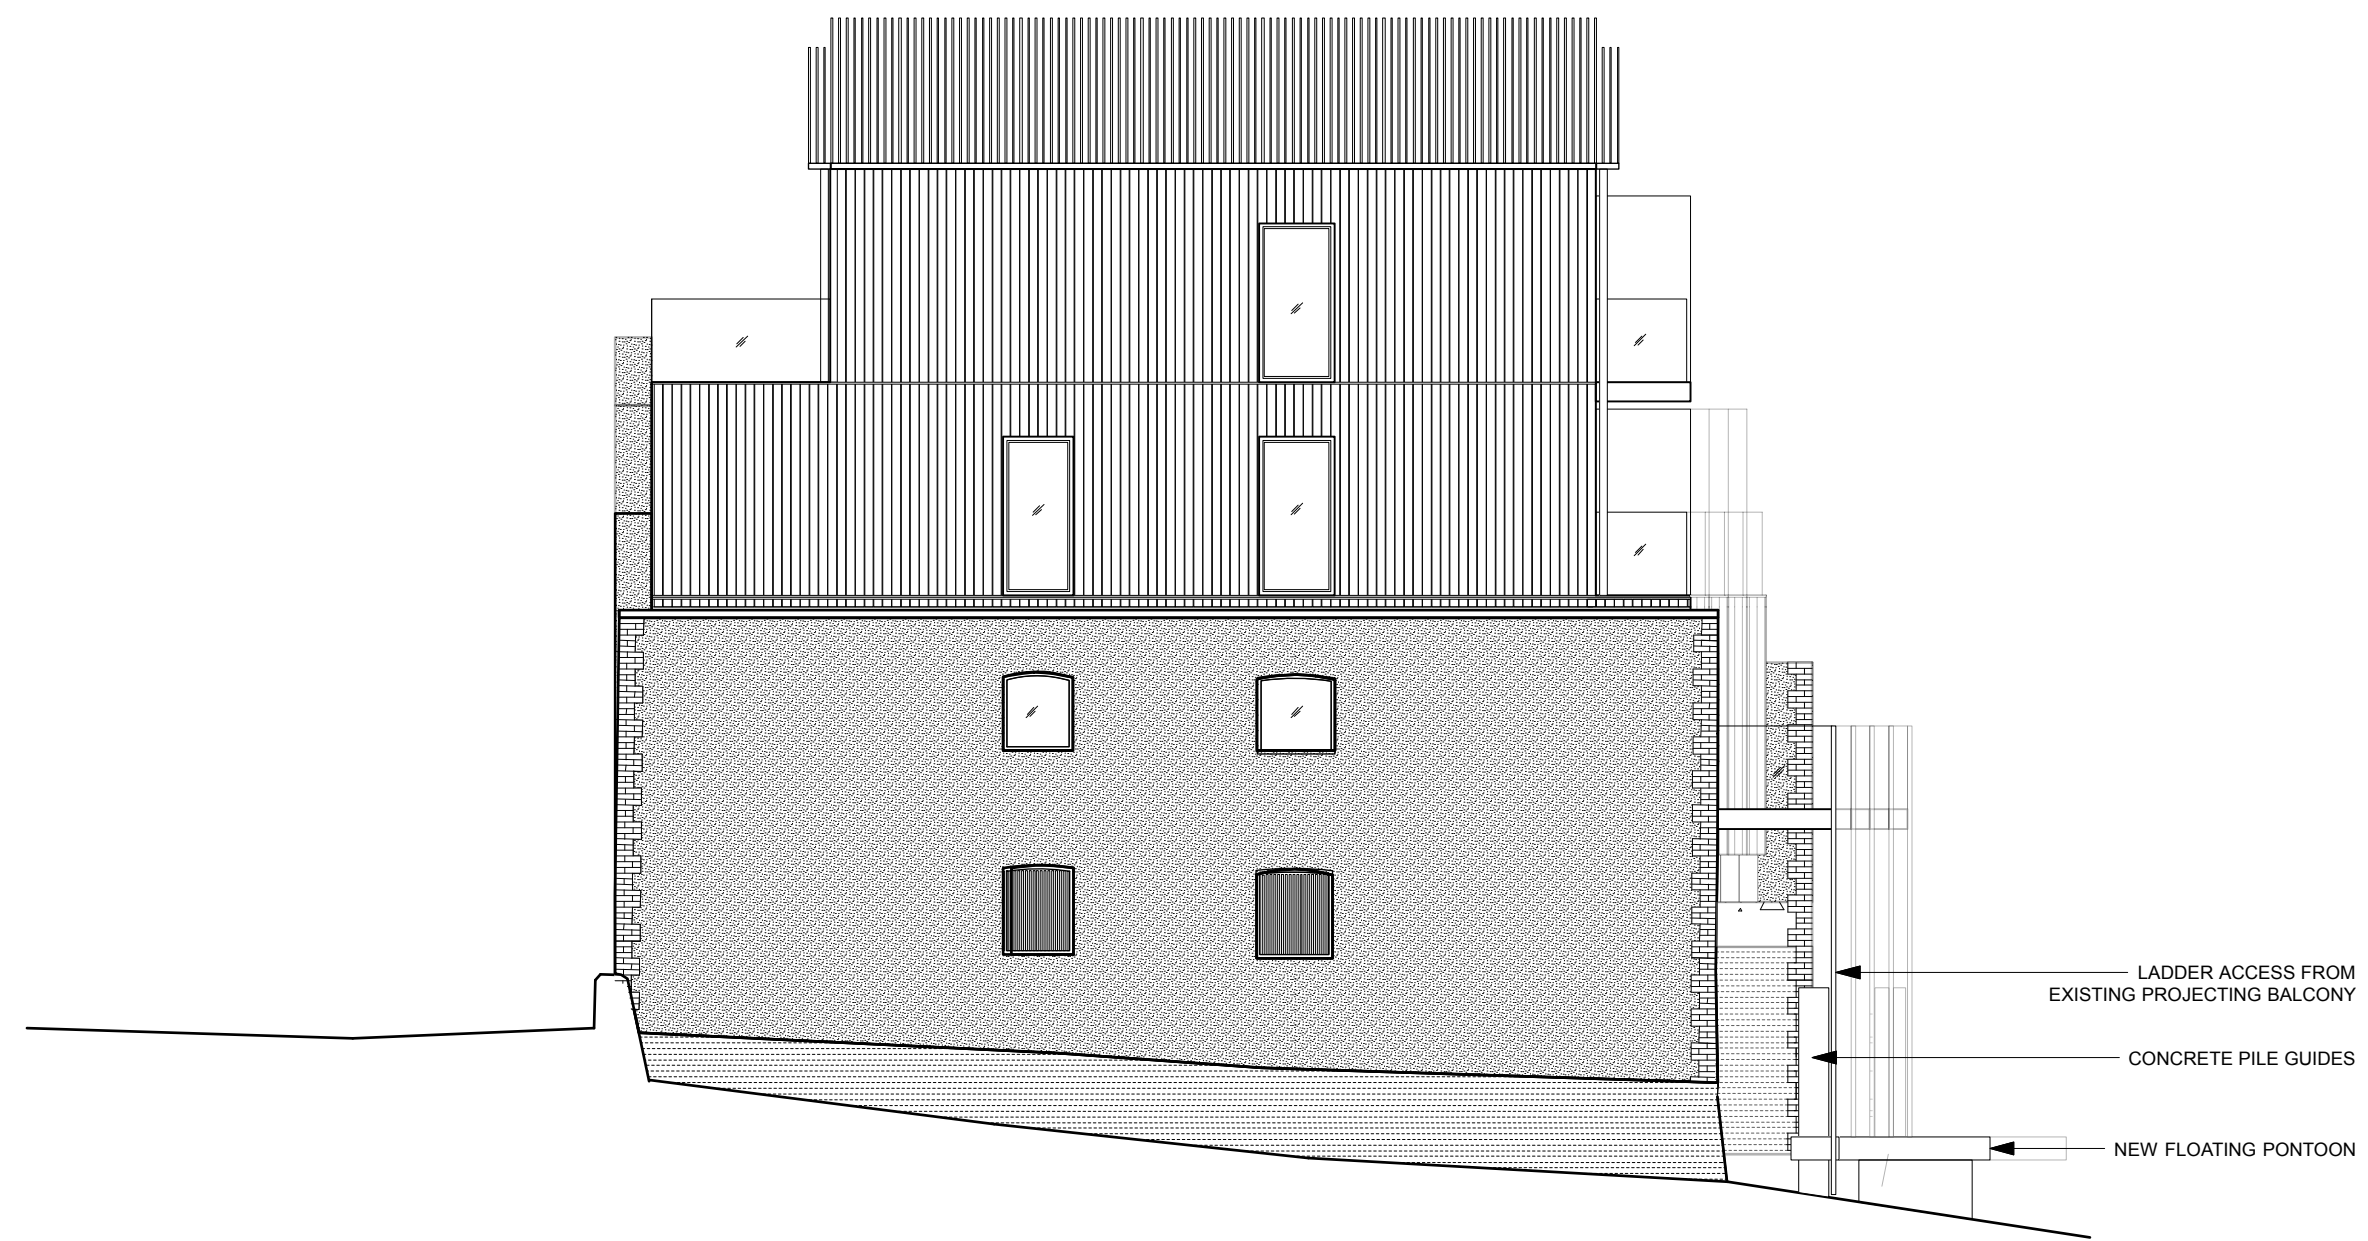

04 NORTH WEST ELEVATION AS PROPOSED

© john pardey architects

- Do not Scale. Used figured dimensions only.
- All dimensions to be checked on site.
- All drawings to be read in conjunction with engineer's drawings. Any discrepancies between consultants drawings to be reported to the Architect before any work commences.
- The Contractor's attention is drawn to the Health & Safety matters identified in the Health & Safety plan and on drawings as being potentially hazardous.
- These items should not be considered as a full and final list.
- The Work Package Contractor's normal Health & Safety obligations still apply when undertaking constructional operations both on and off site.

cad file:

Key

rev | date | initials | description

drawing:
EXISTING/PROPOSED ELEVATIONS

project:
47 RIVER ROAD, LITTLEHAMPTON

drawing no:
0619-455

status:
PLANNING

scale @ A1: 1:100
date: MAR 2012

jpa
john pardey architects
Beck Farm Studio St Leonards Road
East End Lymington Hampshire SO41 5SR
www.johnpardeyarchitects.com 01590 626465

