
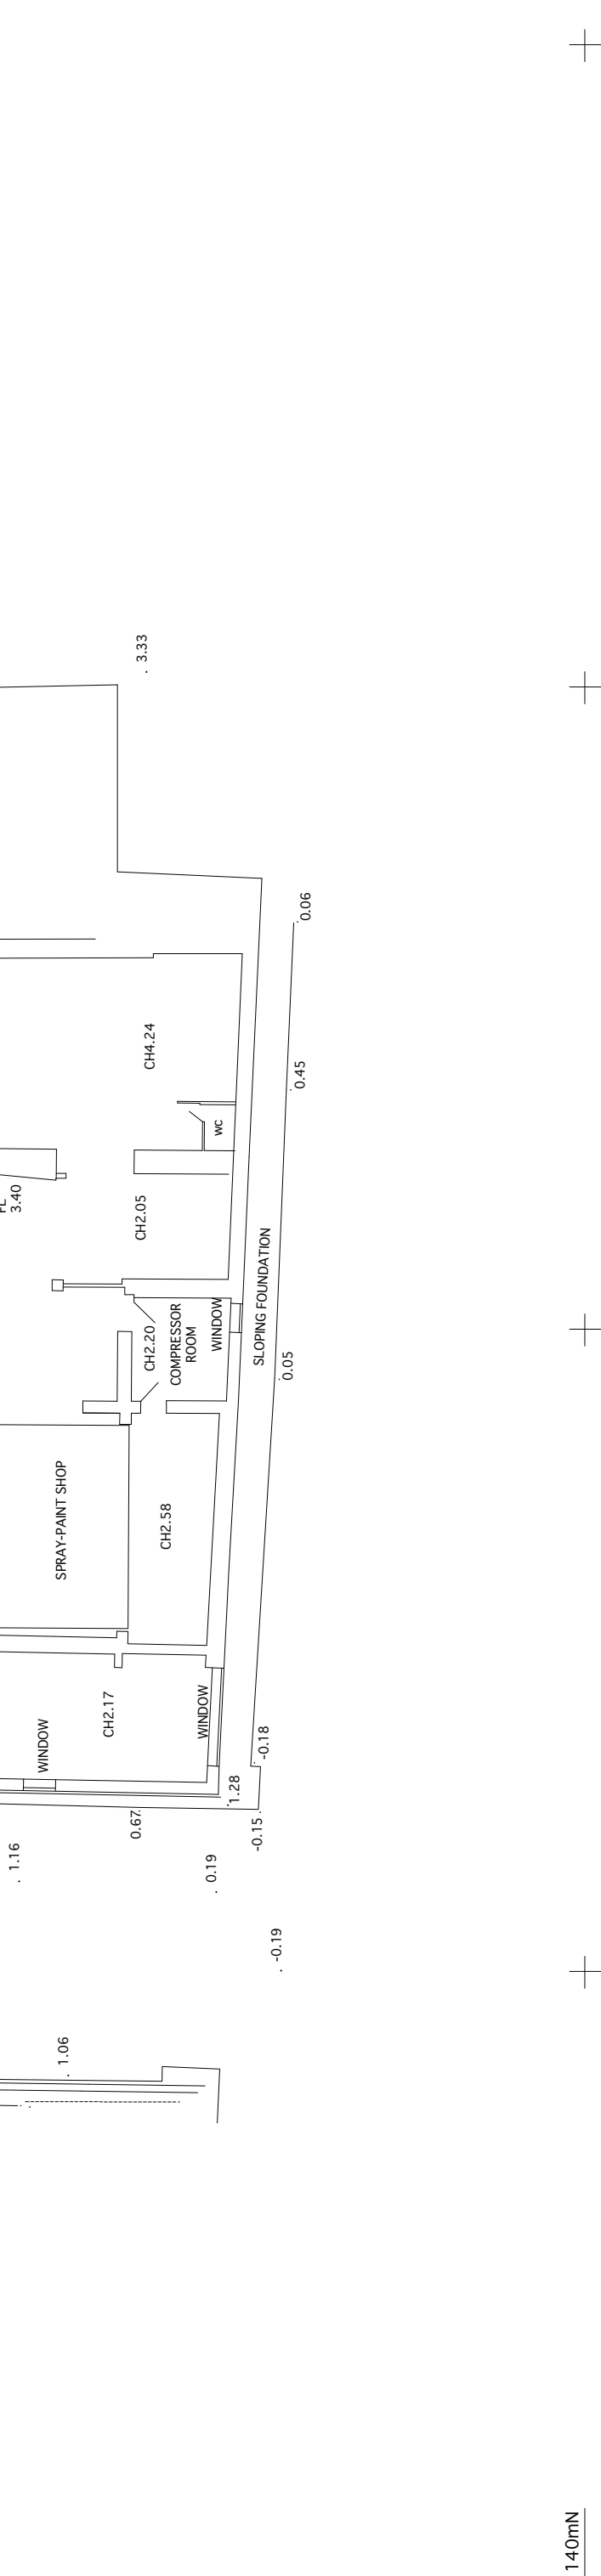
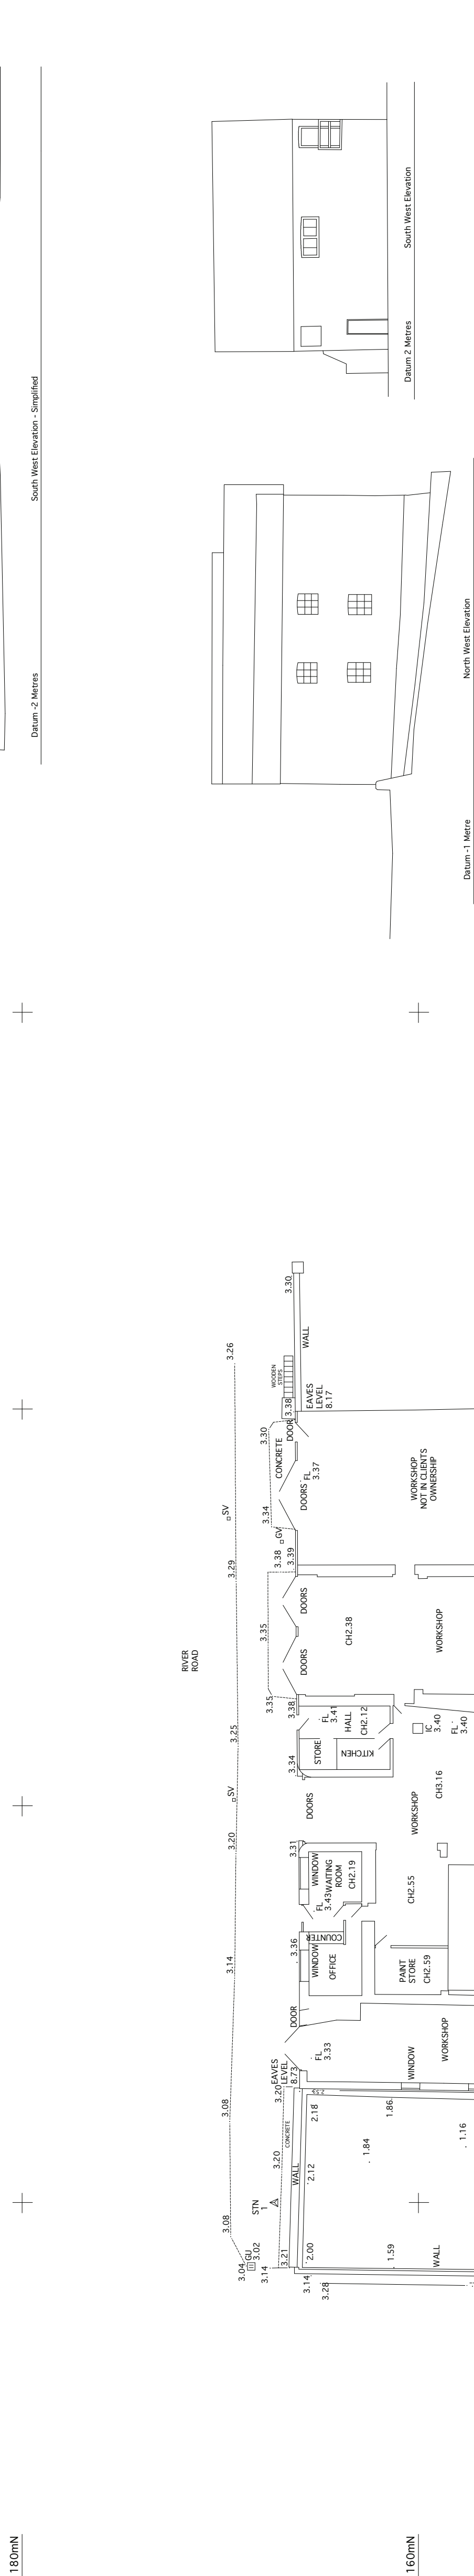
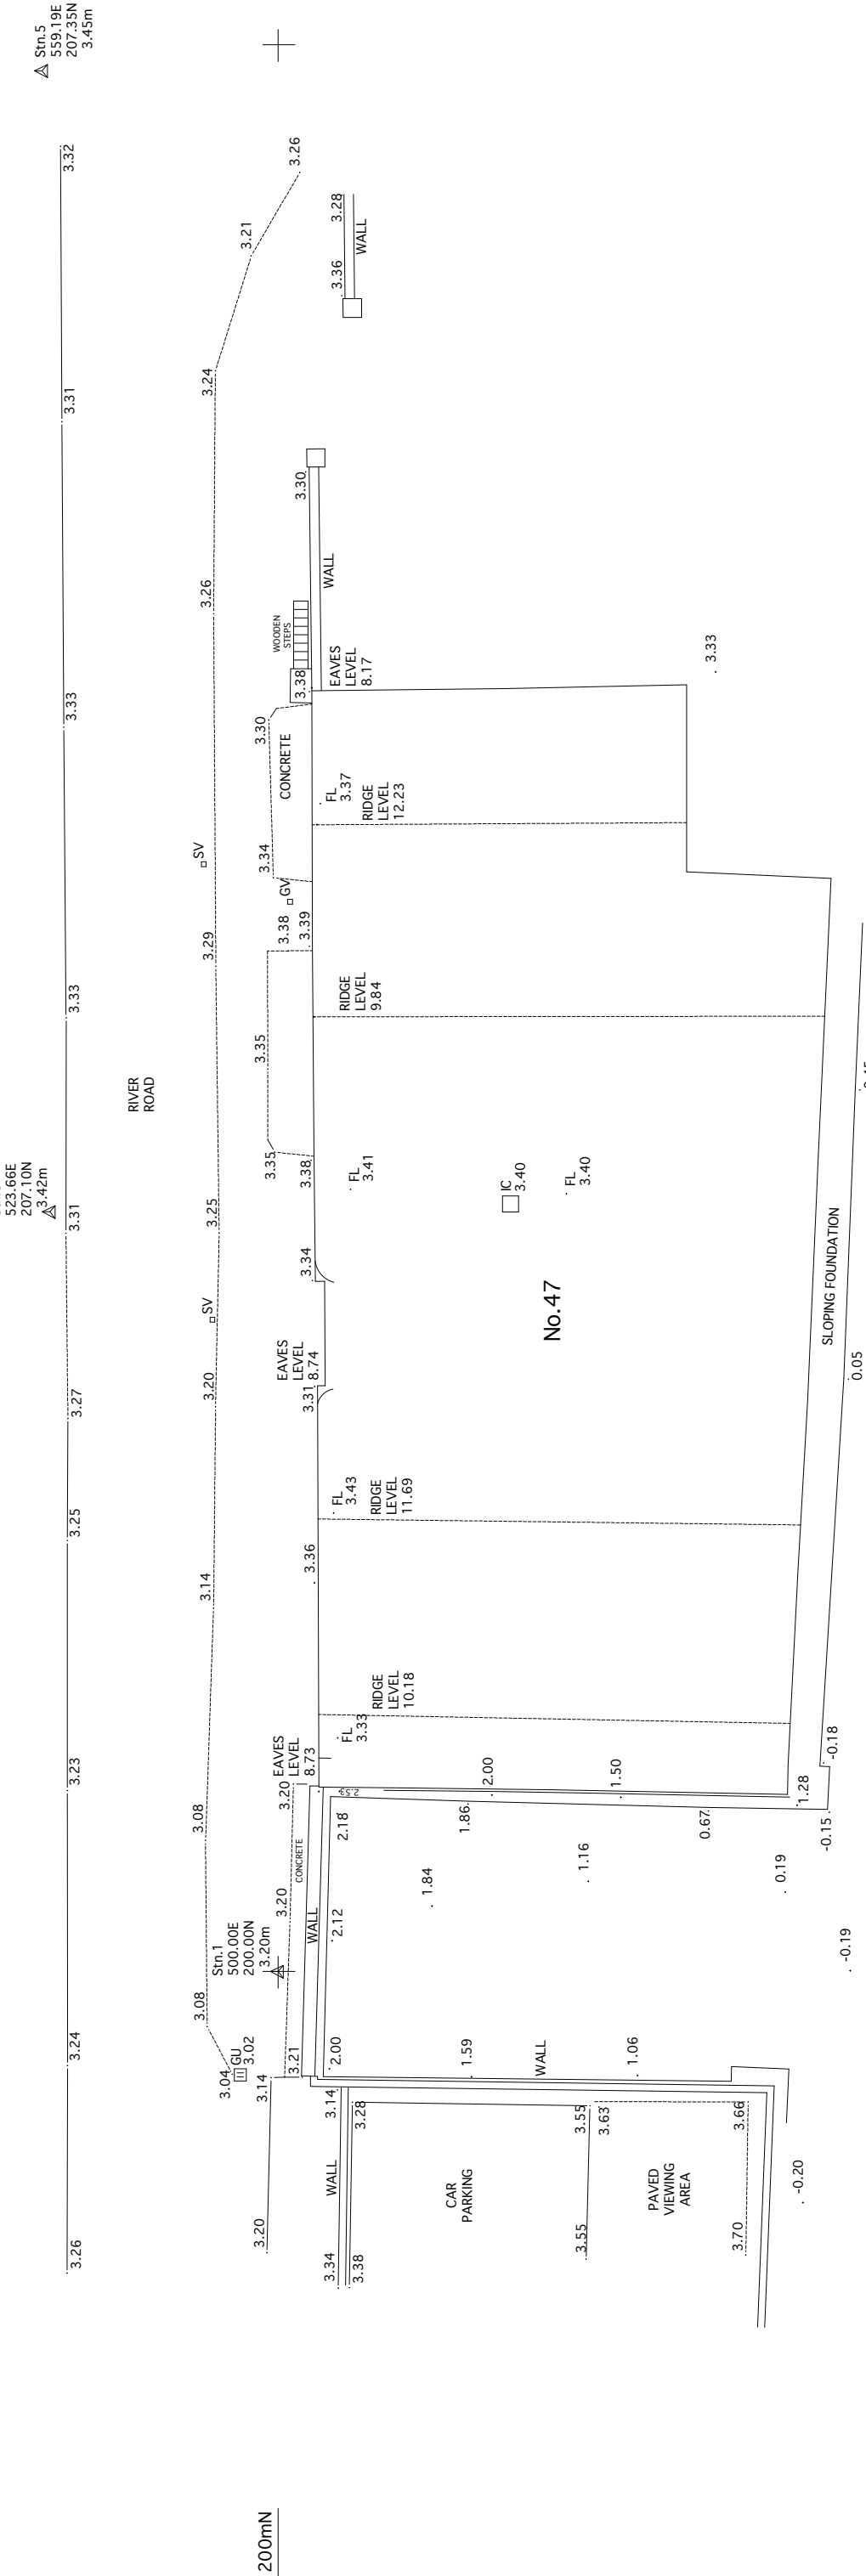


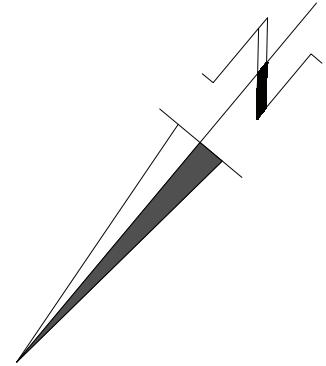

project	47 River Road Littlehampton	
client	Brownfield Estate	
drawing title	Land Survey Floor Plan and Elevations	
Our Services Domestic Commercial Elevations and Street Scenes Architectural Planning Planning Planning Copyright 2005 C O		
scale	1:200	paper size A1
drawn by	MAH	date 30th September 2005
checked	AB	datum OS - Benchmark
revision		grid Local
drawing number		3732

Copyright 2005 C O

Dorset Land Surveying

'Rosemary Cottage'
419 Wimborne Road East
Ferndown, Dorset BH22 9LZ
T. (01202) 896481
F. (01202) 896343
office@dorsetland.co.uk

scale	1:200	paper size	A1
drawn by	MAH	date	30th September 2005
checked	AB	datum	OS - Benchmark
revision		grid	Local
drawing number	3732		