


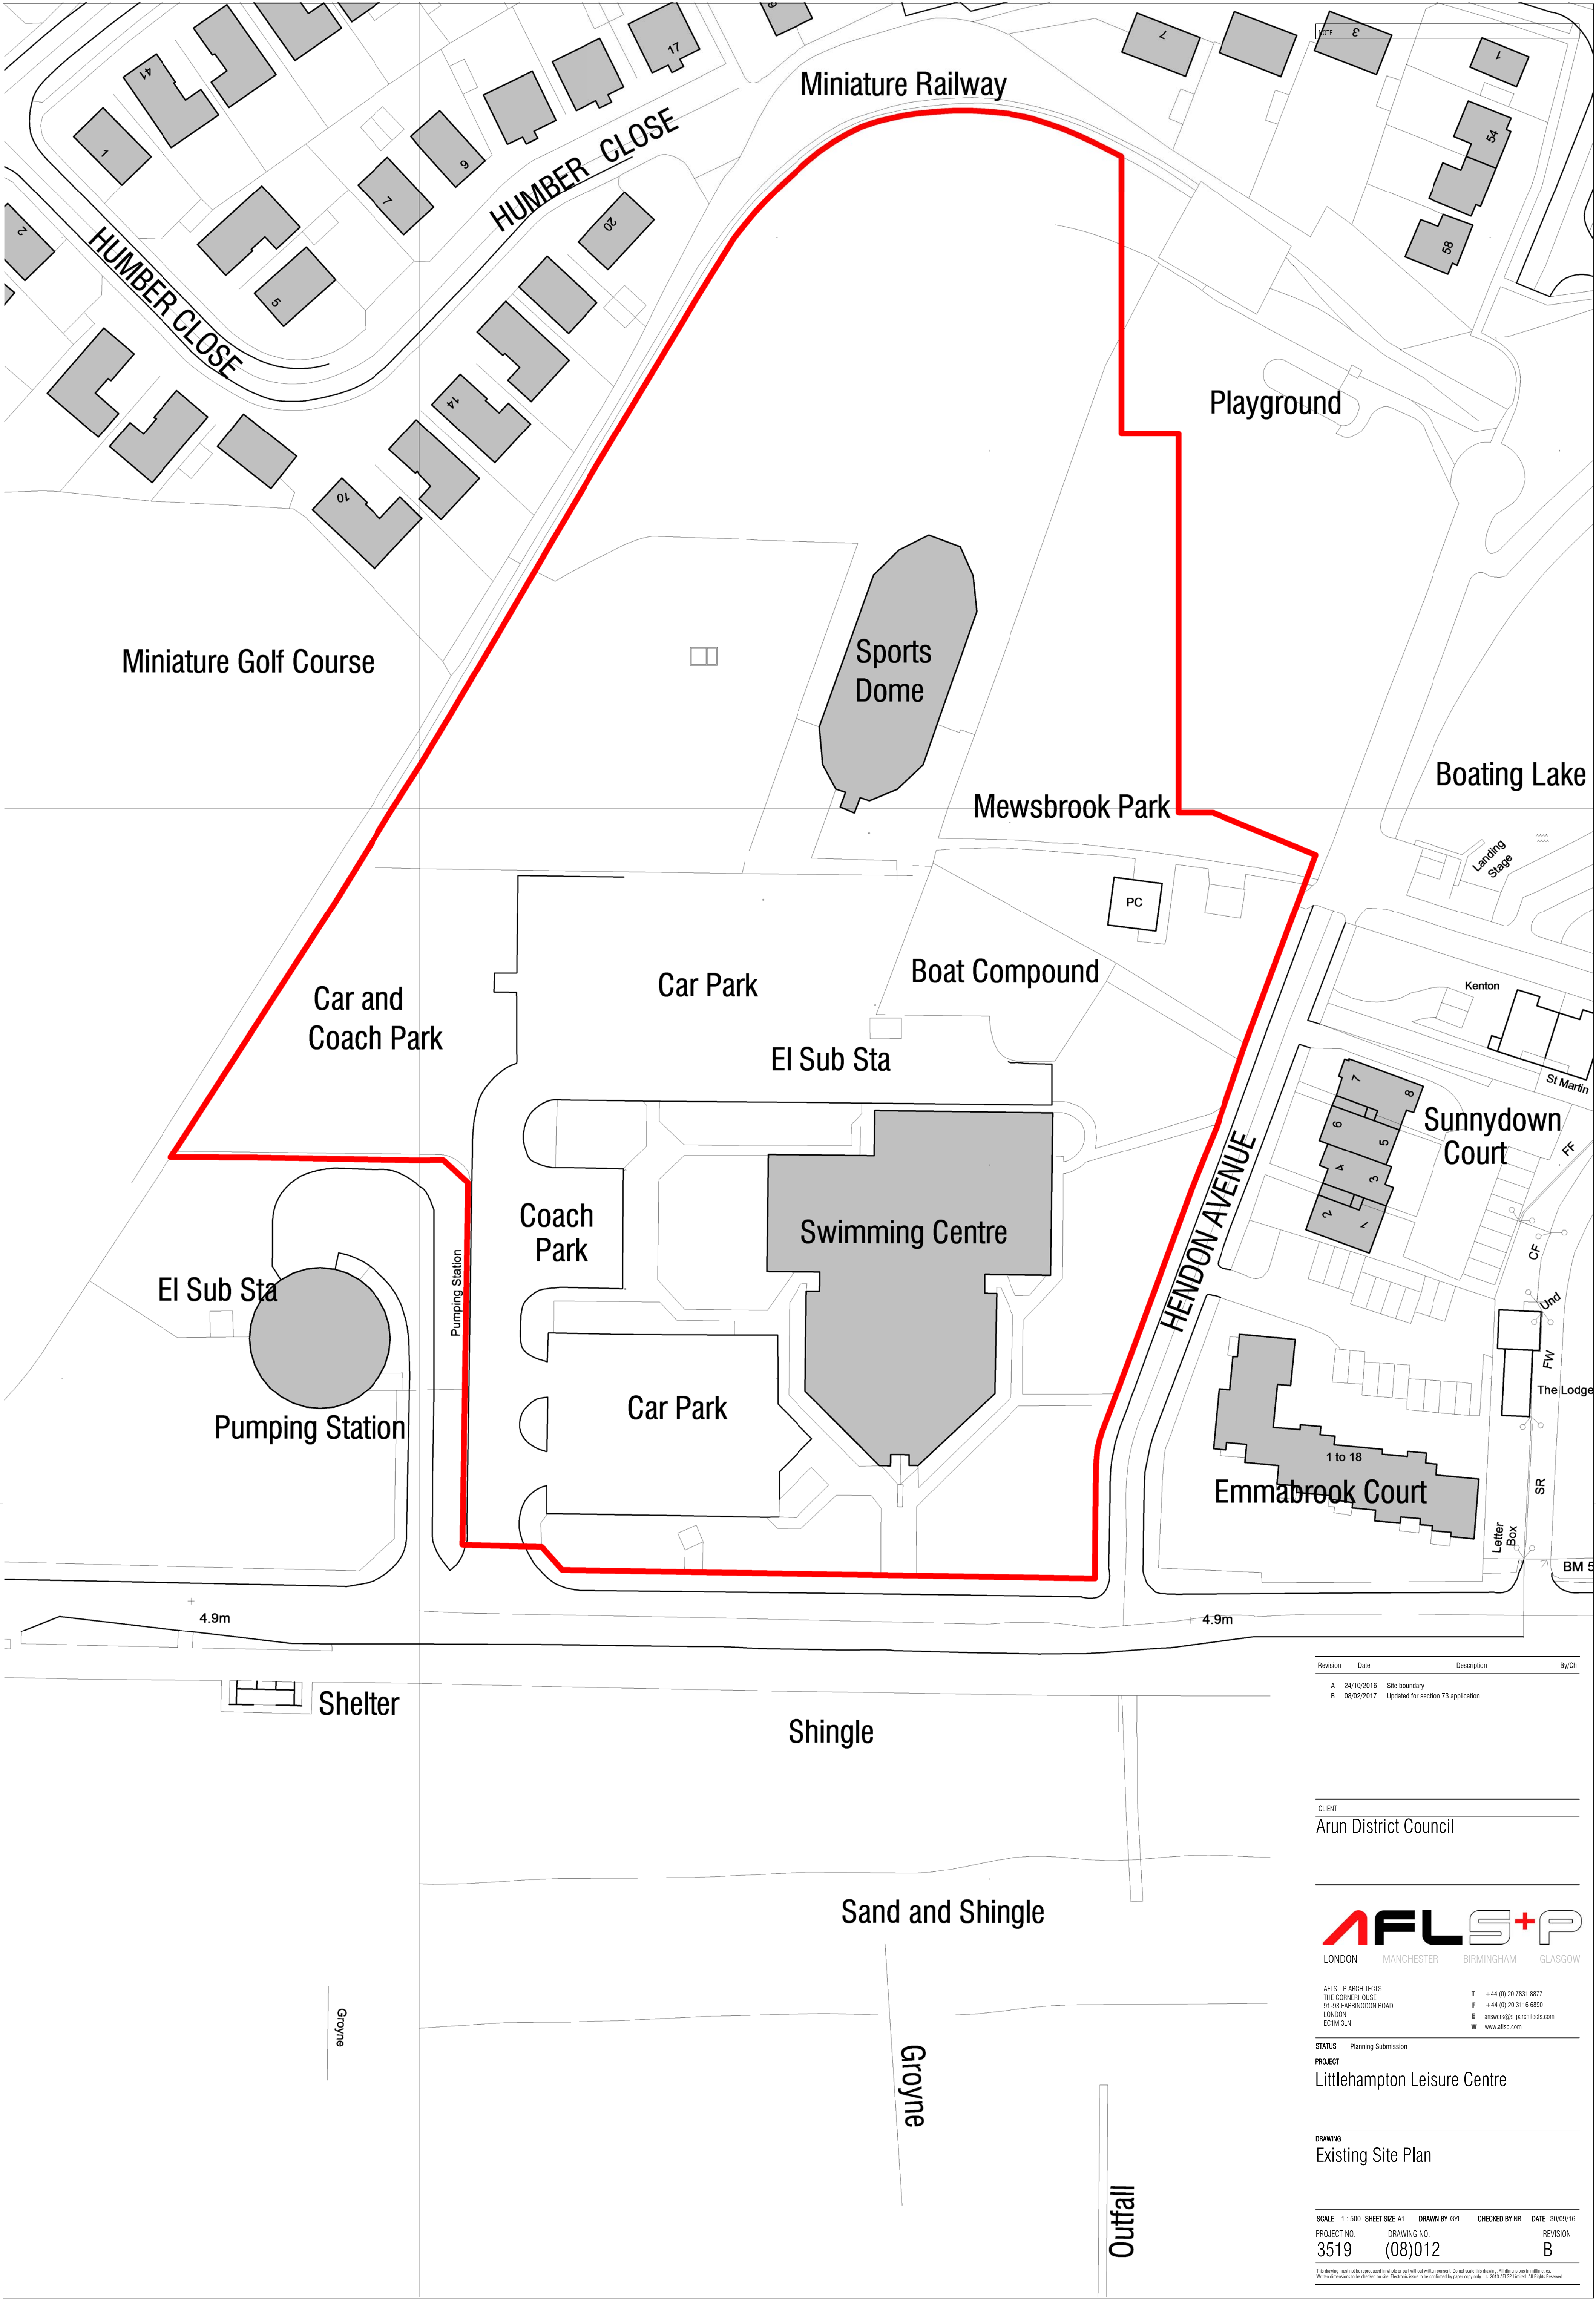

Revision	Date	Description	By/Ch
A	24/10/2016	Site boundary	
B	08/02/2017	Updated for section 73 application	

CLIENT
Arun District Council



AFLS + P ARCHITECTS
THE CORNERHOUSE
91-93 FARRINGTON ROAD
LONDON
EC1M 3LN

T +44 (0) 20 7831 8877
F +44 (0) 20 3116 6890
E answers@sls-architects.com
W www.slspp.com

STATUS Planning Submission
PROJECT
Littlehampton Leisure Centre

DRAWING
Existing Site Plan

SCALE 1:500	SHEET SIZE A1	DRAWN BY GYL	CHECKED BY NB	DATE 30/09/16
PROJECT NO. 3519	DRAWING NO. (08)012	REVISION		B

This drawing must not be reproduced in whole or part without written consent. Do not scale this drawing. All dimensions in millimetres. Written dimensions to be checked on site. Electronic issue to be confirmed by paper copy only. © 2015 AFLS+P Limited. All Rights Reserved.