


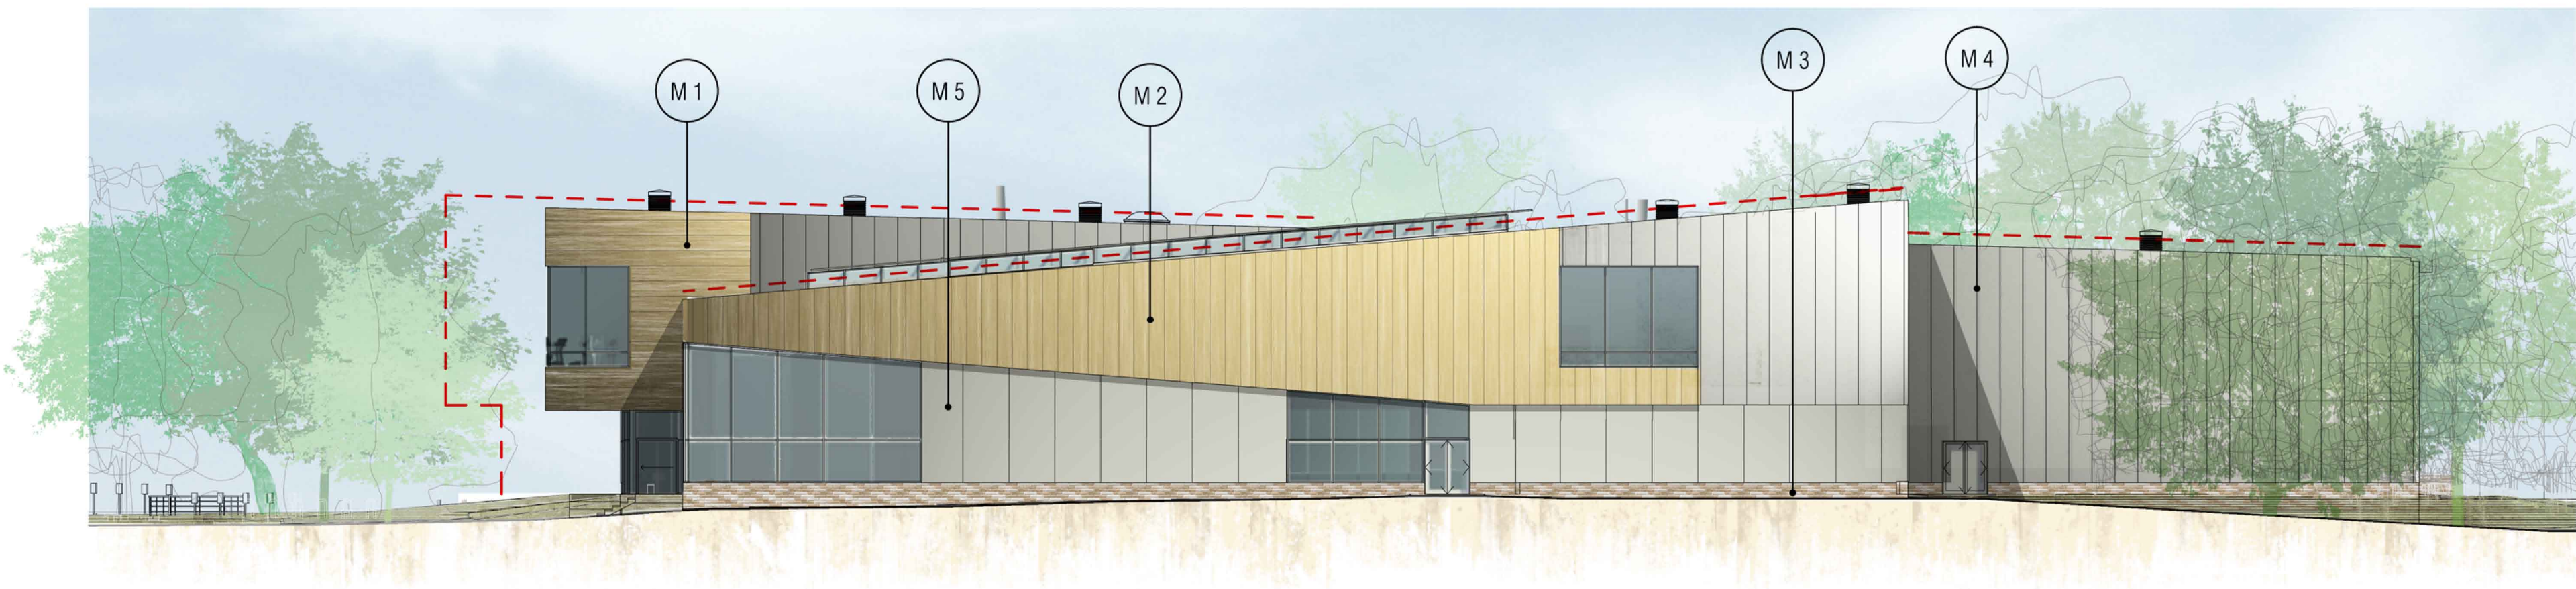

North Elevation (08)
1 : 200



East Elevation (08)
1 : 200




South Elevation (08)
1 : 200



West Elevation (08)
1 : 200

NOTE

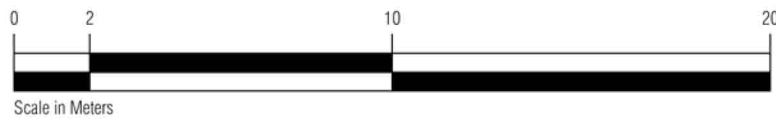

Revision	Date	Description	By/Ch
A	09/02/17	Updated for section 73 application	

CLIENT
Arun District Council

AFLS+P
LONDON MANCHESTER BIRMINGHAM GLASGOW

AFLS+P ARCHITECTS
THE CORNERHOUSE
91-93 FARRINGDON ROAD
LONDON
EC1M 3LN
T +44 (0) 20 7831 8877
F +44 (0) 20 3116 6960
E arun@arun-architects.com
W www.aflsp.com

STATUS Planning submission

PROJECT
Littlehampton Leisure Centre

DRAWING
Elevations

SCALE 1 : 200 SHEET SIZE A1 DRAWN BY vg CHECKED BY nic DATE 03/10/16
PROJECT NO. 3519 DRAWING NO. (08)018 REVISION A

This drawing must not be reproduced in whole or part without written consent. Do not scale this drawing. All dimensions in millimetres. Written dimensions to be checked on site. Electronic issue to be confirmed by paper copy only. © 2013 AFLSP Limited. All Rights Reserved.

Wall Materials	
Material: Mark	Material: Name
M 1	SP_Horizontal Plank_Painted Aluminum Rainscreen Cladding
M 2	SP_Vertical Plank_Painted Aluminum Rainscreen Cladding
M 3	SP_Brick
M 4	SP_Painted Aluminum Composite Panel
M 5	SP_Painted Aluminum Rainscreen Cladding
M 6	SP_Curtain Walling