


NOTE

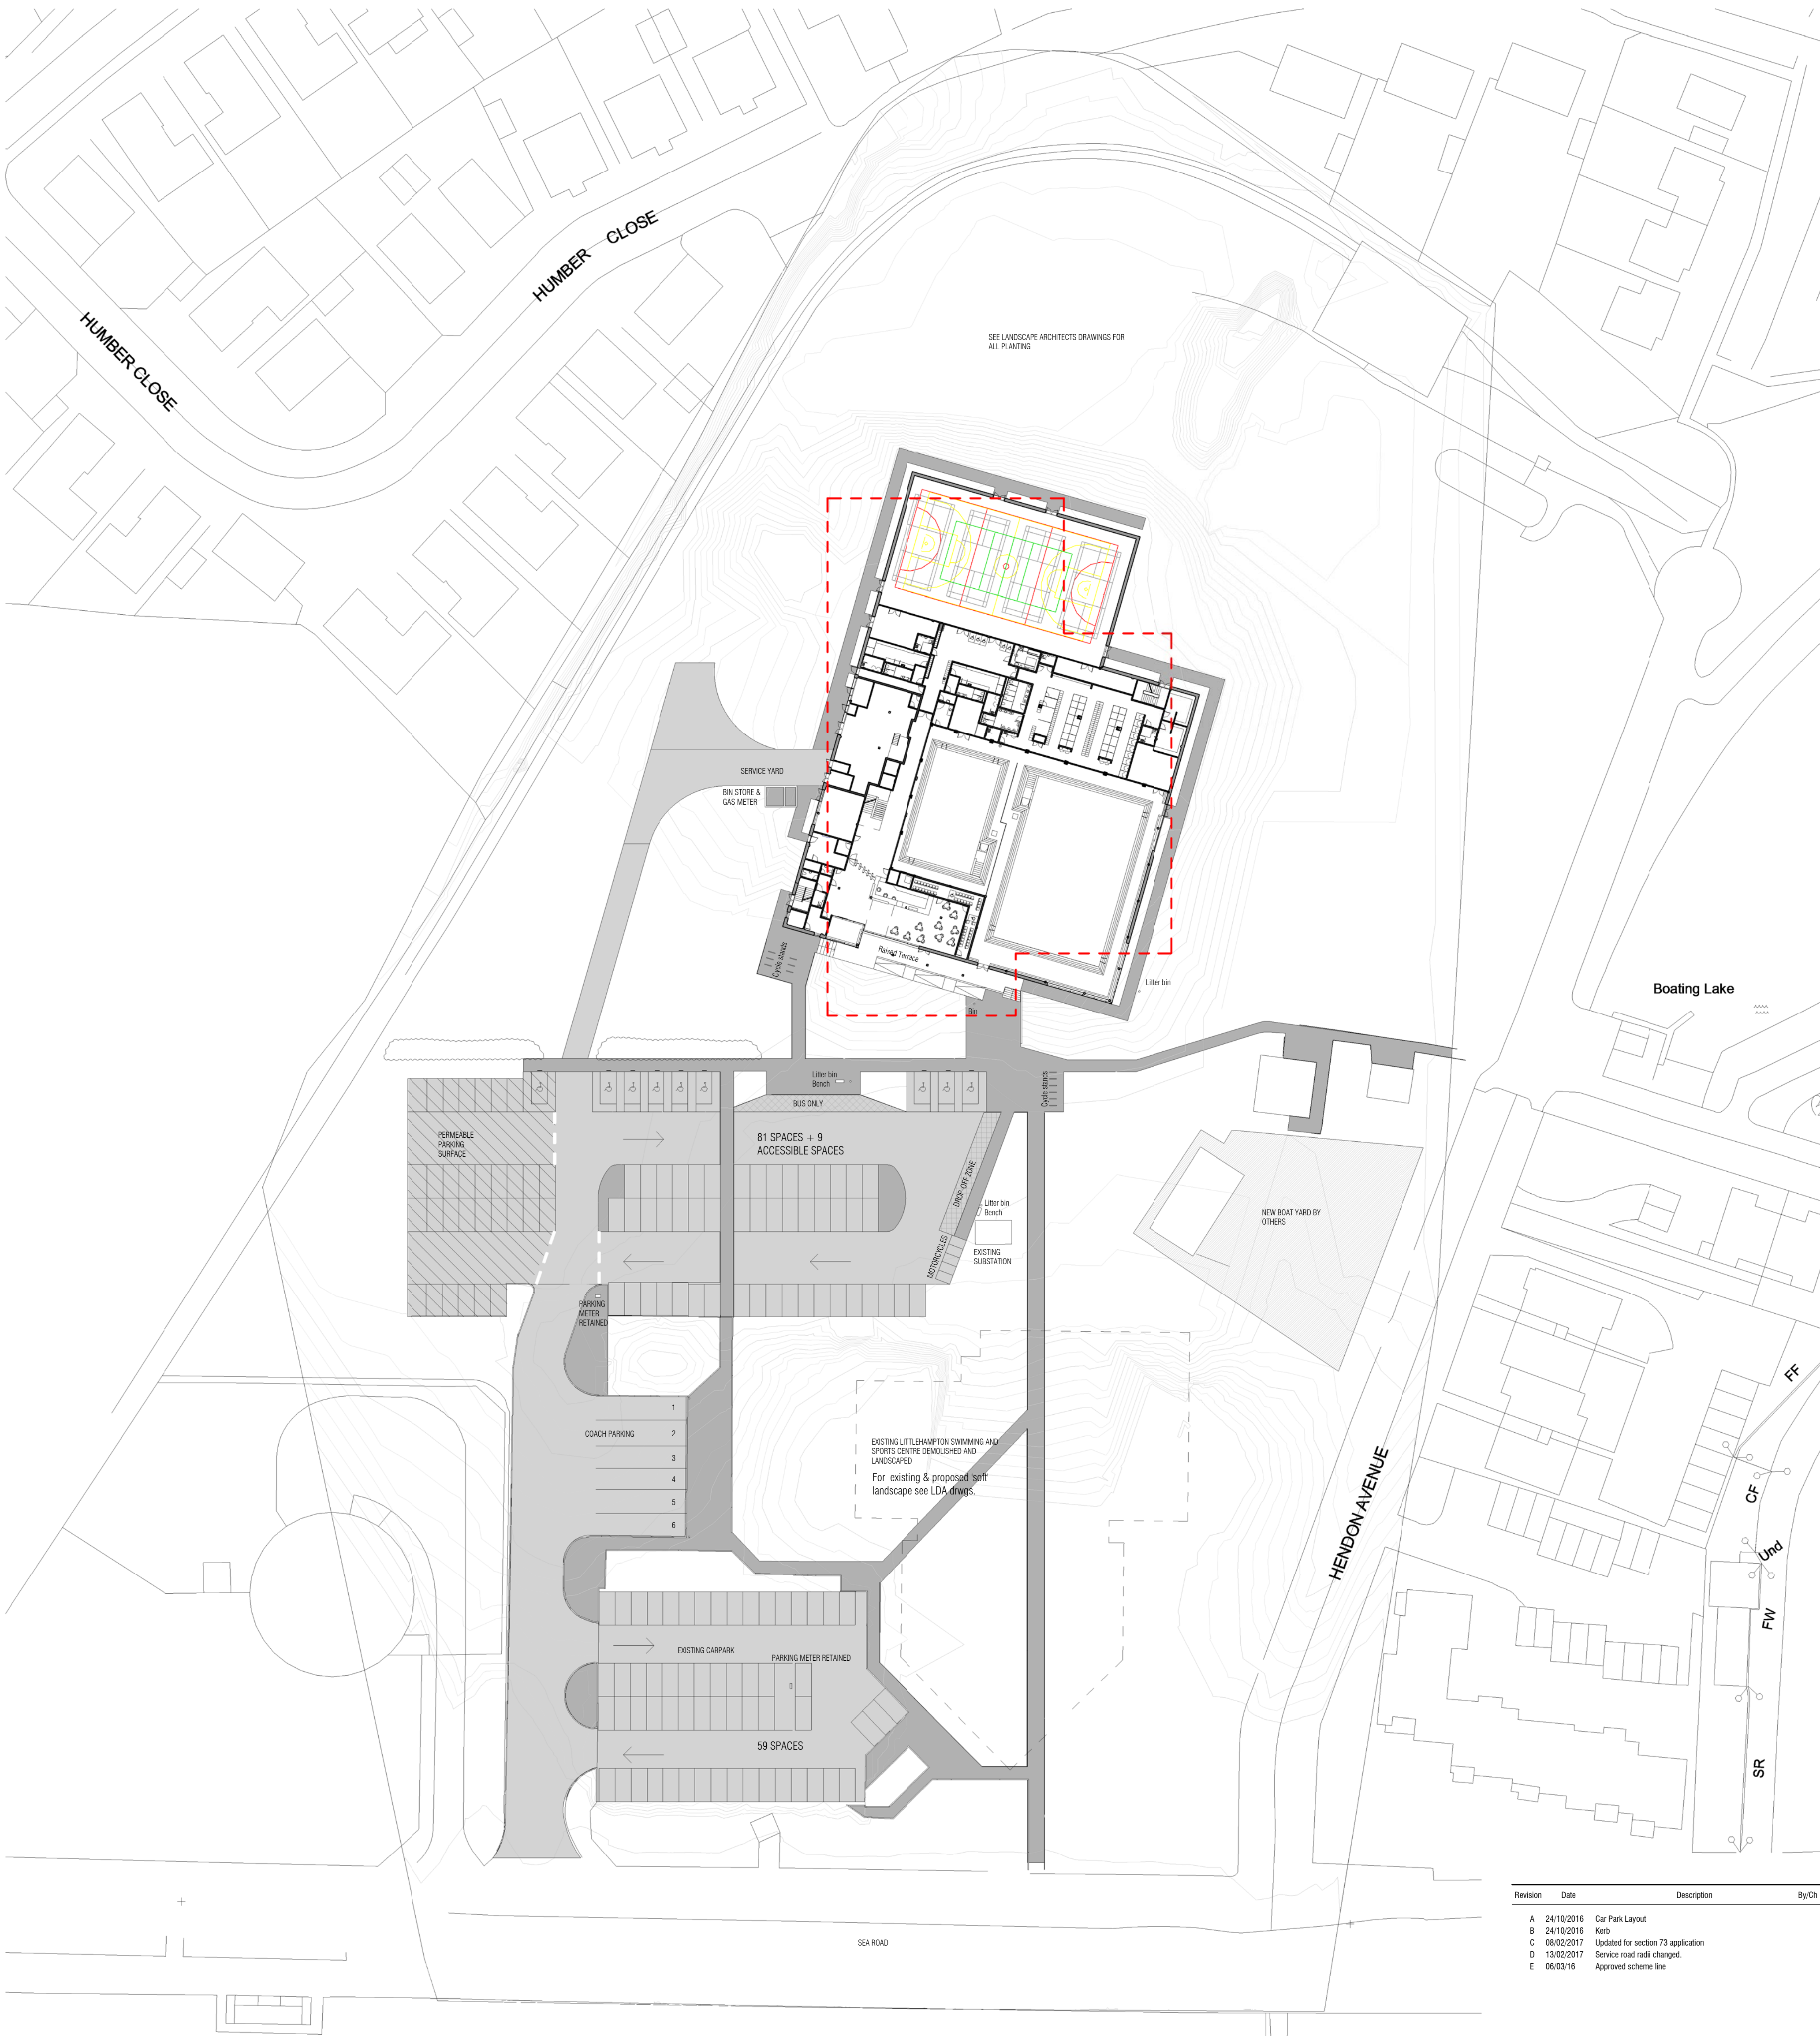

Revision	Date	Description	By/Ch
A	24/10/2016	Car Park Layout	
B	24/10/2016	Kirb	
C	08/02/2017	Updated for section 73 application	
D	13/02/2017	Service road radii changed.	
E	06/03/16	Approved scheme line	

CLIENT
Arun District Council

AFLS+P
LONDON MANCHESTER BIRMINGHAM GLASGOW

AFLS + P ARCHITECTS
THE CORNERHOUSE
91-93 FARRINGDON ROAD
LONDON
EC1M 3LN
T +44 (0) 20 7831 8877
F +44 (0) 20 3116 6890
E answers@ps-architects.com
W www.aflsp.com

STATUS
Draft

PROJECT
Littlehampton Leisure Centre

DRAWING
GA Site Plan

SCALE	1:500	SHEET SIZE	A1	DRAWN BY	GYL	CHECKED BY	NB	DATE	10/14/16
PROJECT NO.	3519	DRAWING NO.	(08)013	REVISION	E				

This drawing must not be reproduced in whole or part without written consent. Do not scale this drawing. All dimensions in millimetres. Written dimensions to be checked on site. Electronic issue to be confirmed by paper copy only. © 2015 AFLSP Limited. All Rights Reserved.

--- BUILDING FOOTPRINT AS
CONSENTED APPLICATION