


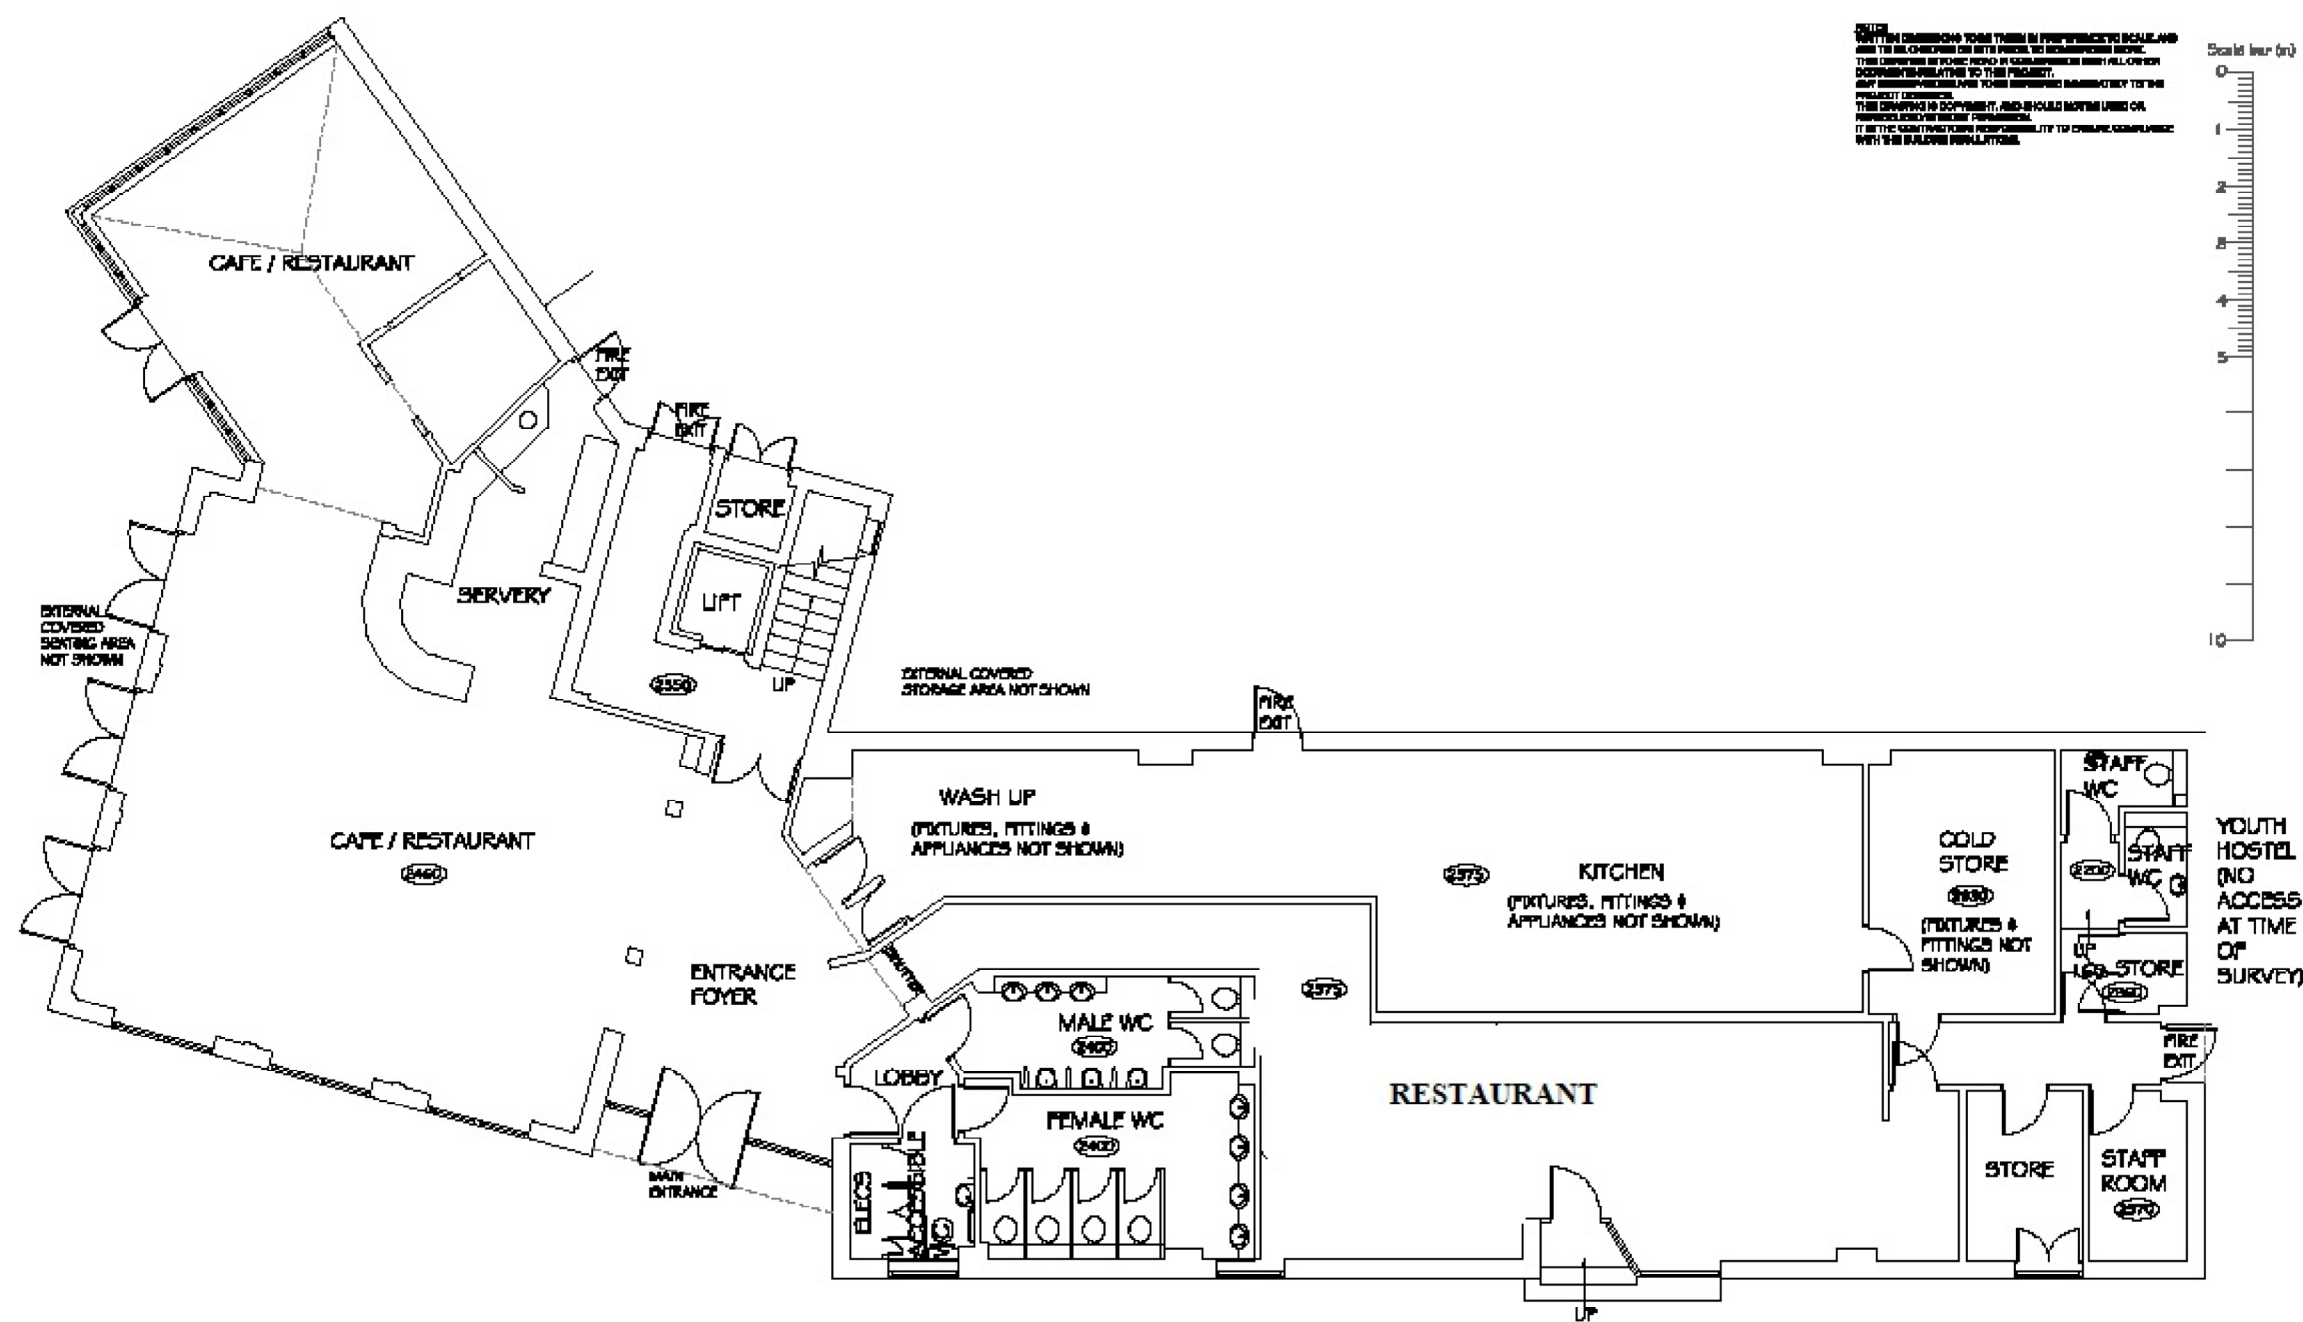

PROPOSED GROUND FLOOR PLAN

REV DESCRIPTION
CLIENT
ARUN DISTRICT COUNCIL

DATE

PROJECT
LOOK AND SEA CENTRE
61-63 SURREY STREET
LITTLEHAMPTON
WEST SUSSEX

SCALE
1:100 @A3

DRAWN BY
FLB

DATE
OCT 18

DRAWING TITLE

Proposed Ground Floor Plan

DWG NO 021/01

REV.