


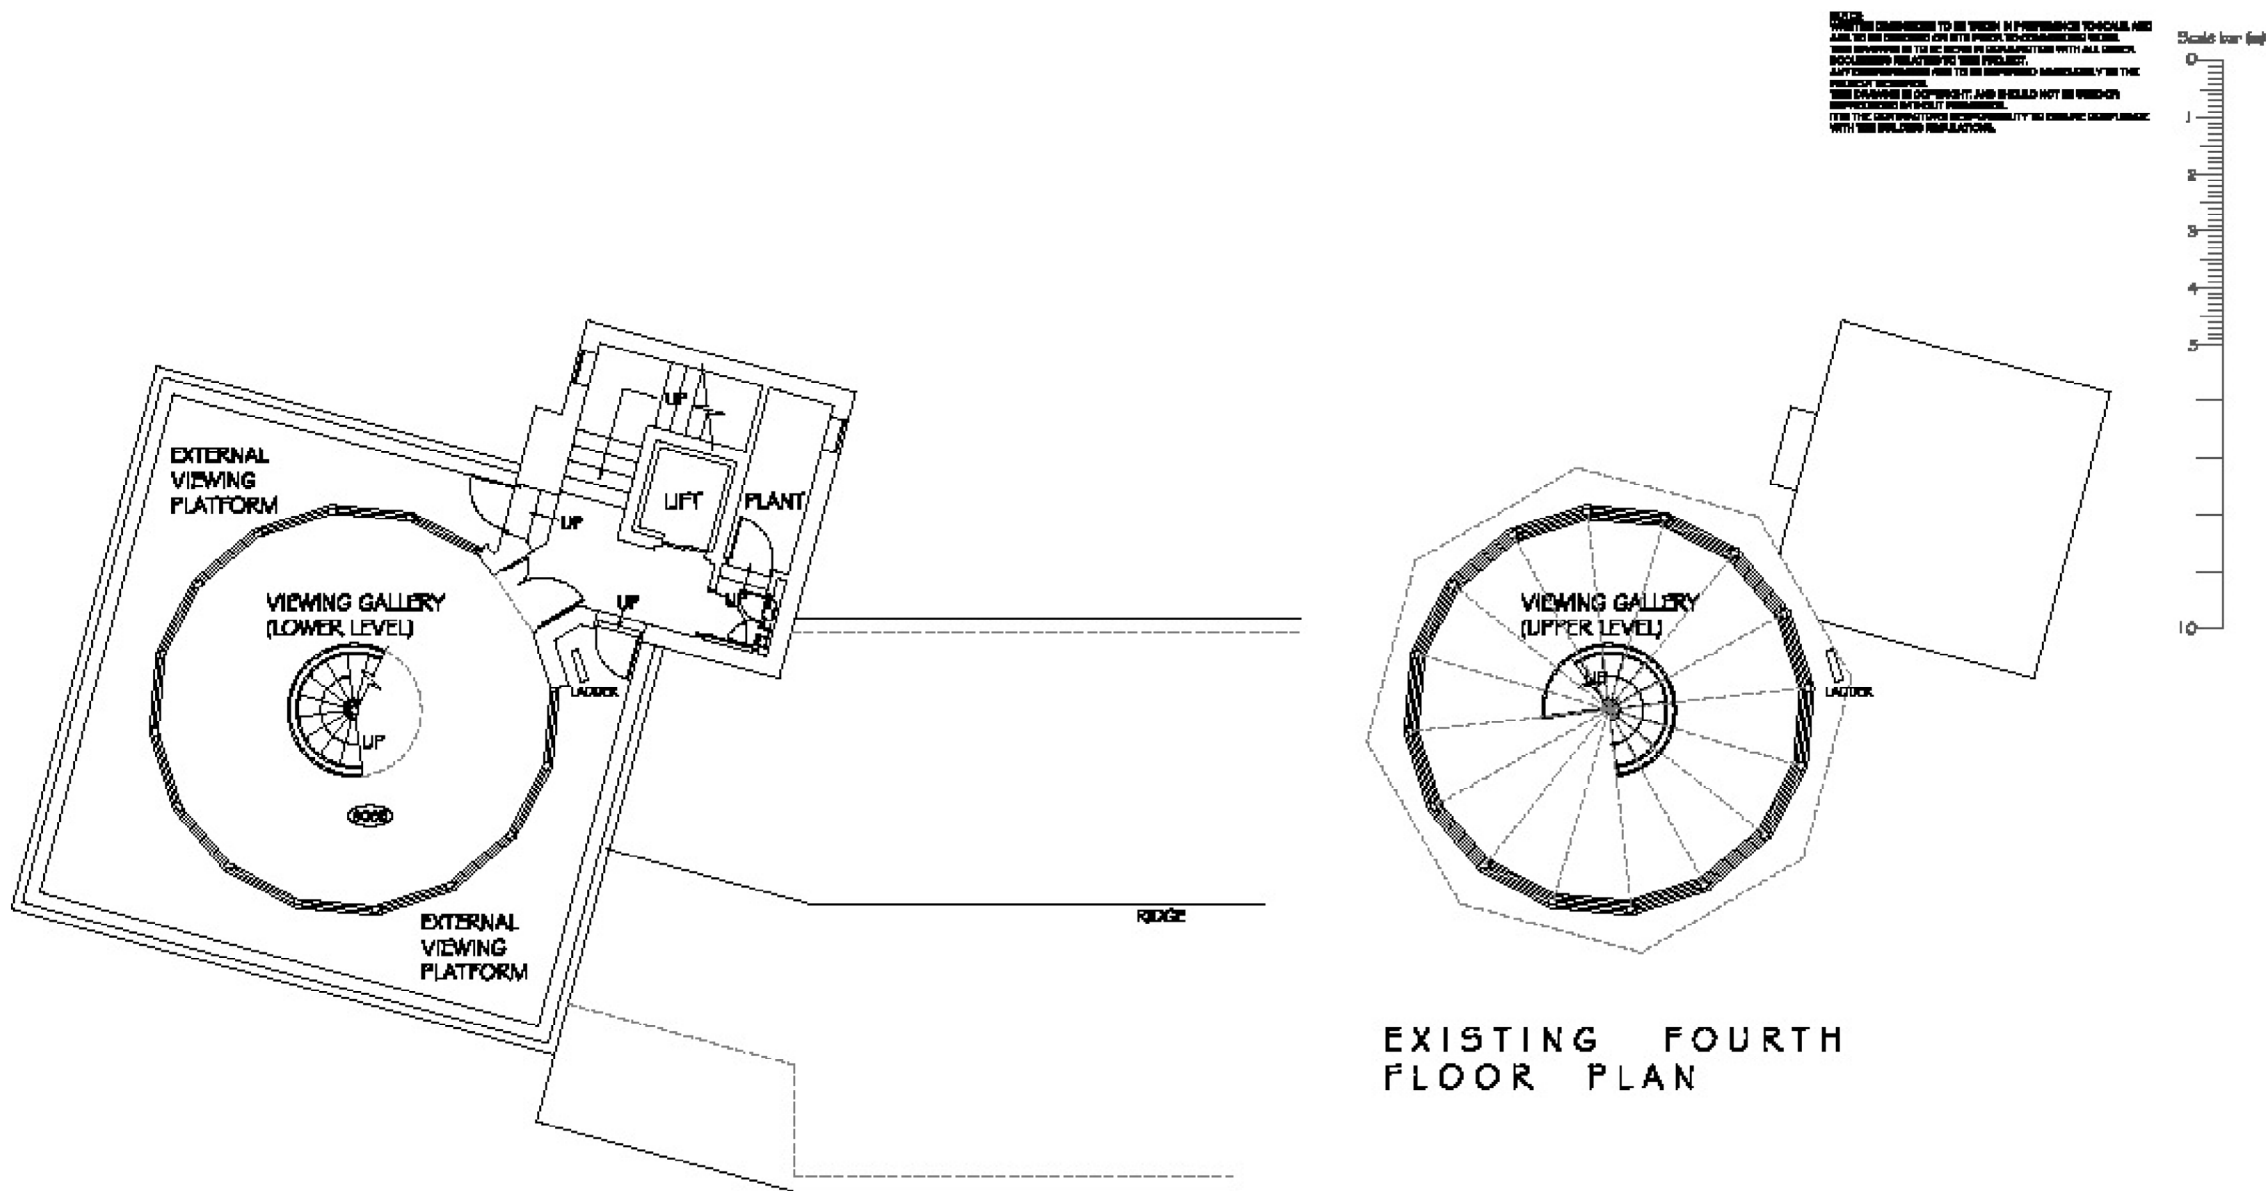

PROPOSED 3RD & 4TH FLOOR PLANS

REV DESCRIPTION
CLIENT
ARUN DISTRICT COUNCIL

DATE

PROJECT
LOOK AND SEA CENTRE
61-63 SURREY STREET
LITTLEHAMPTON
WEST SUSSEX

DRAWING TITLE
Proposed 3rd & 4th Floor Plans

SCALE 1:100 @A3
DRAWN BY PLS
DATE OCT 18
DWG NO 821/04
REV.