


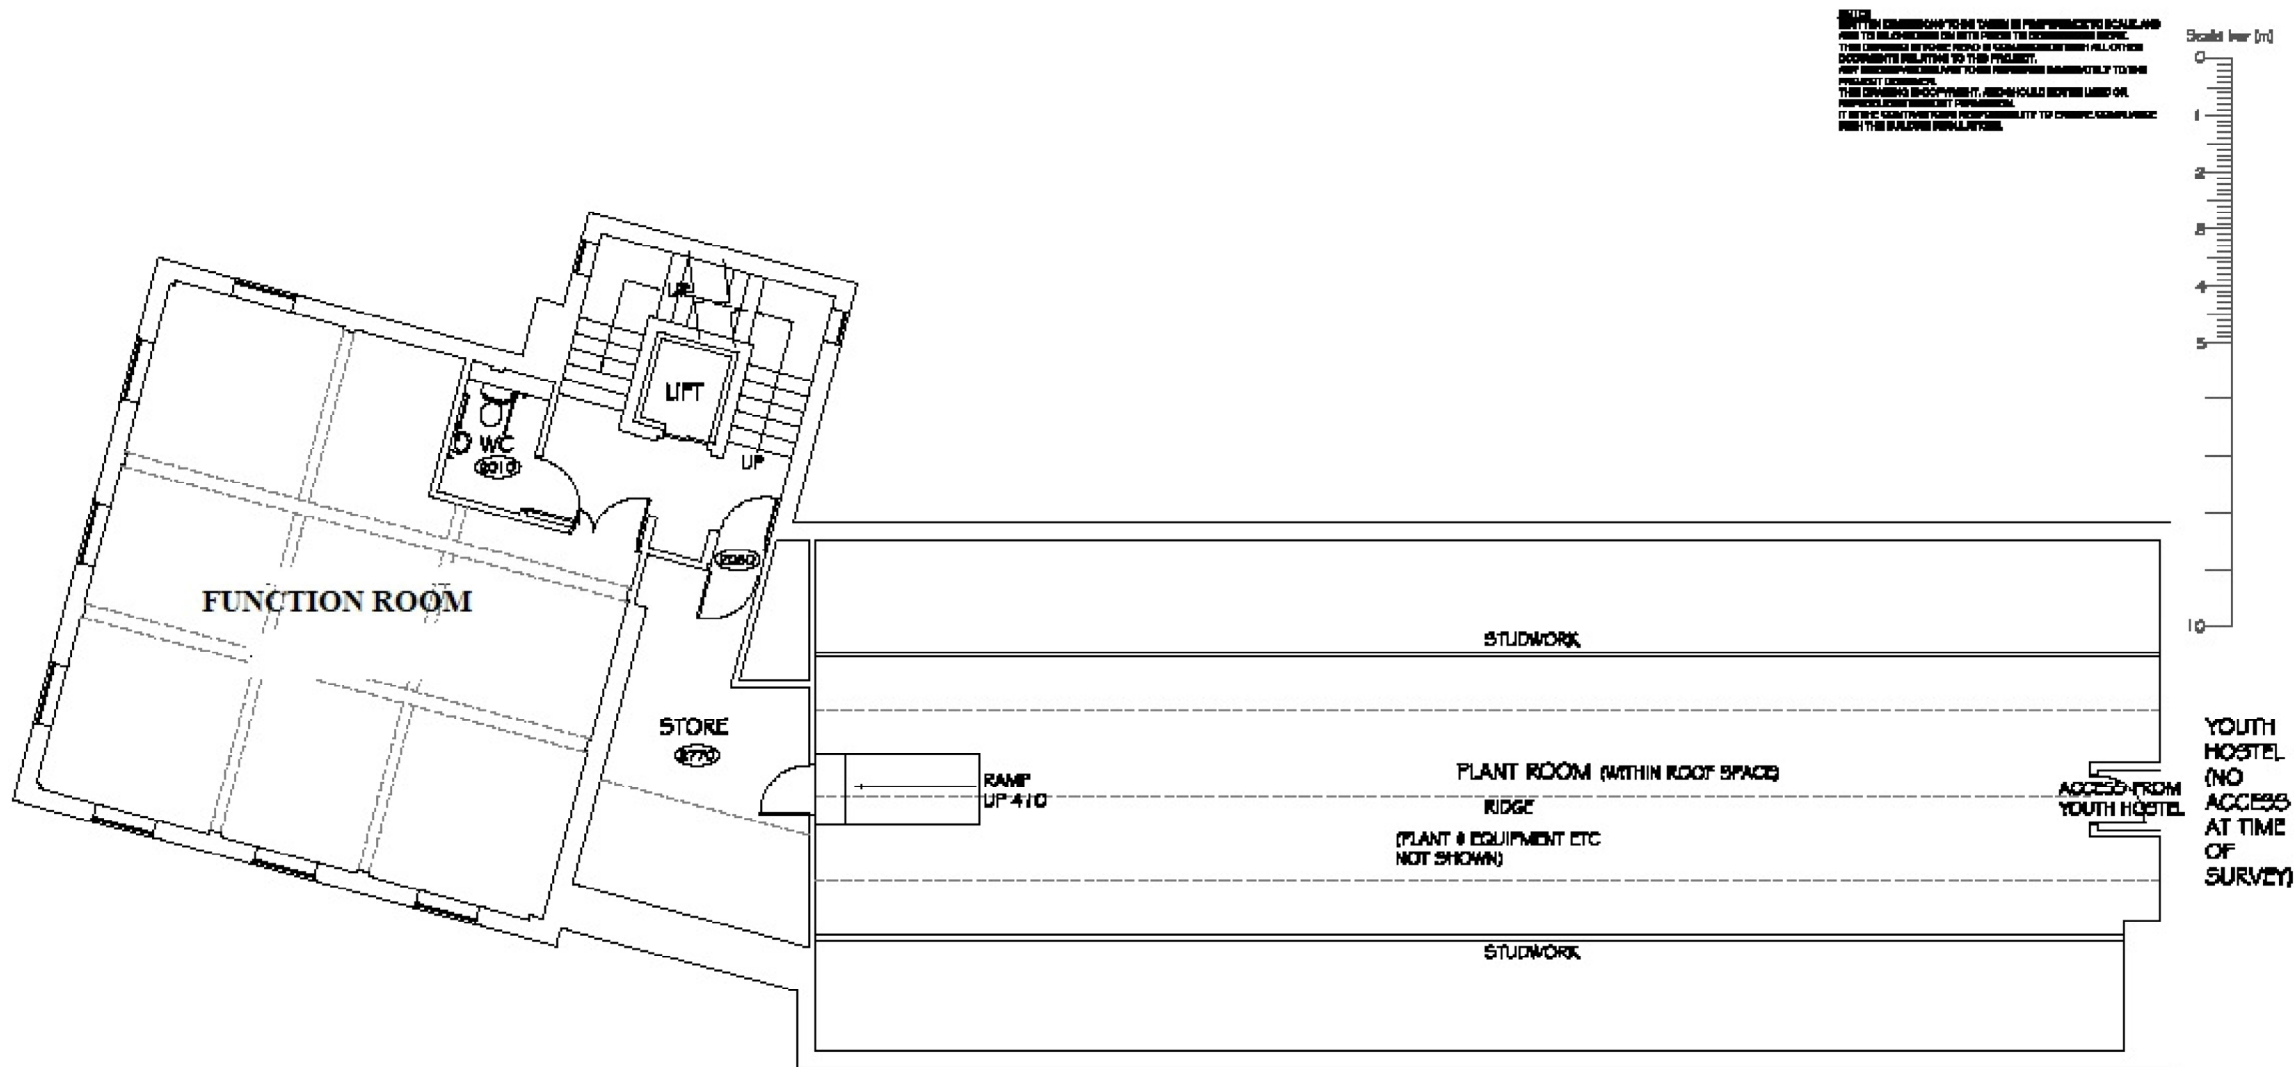

PROPOSED SECOND FLOOR PLAN

REV DESCRIPTION DATE
CLIENT
ARUN DISTRICT COUNCIL

SCALE 1:100 @A3 DRAWN BY FLB DATE OCT 18
DWG NO 021/09 REV.

PROJECT
LOOK AND SEA CENTRE
61-63 SURREY STREET
LITTLEHAMPTON
WEST SUSSEX
DRAWING TITLE
Proposed second floor plan