


Ground Floor Plan

(Proposed)

Scale 1:50

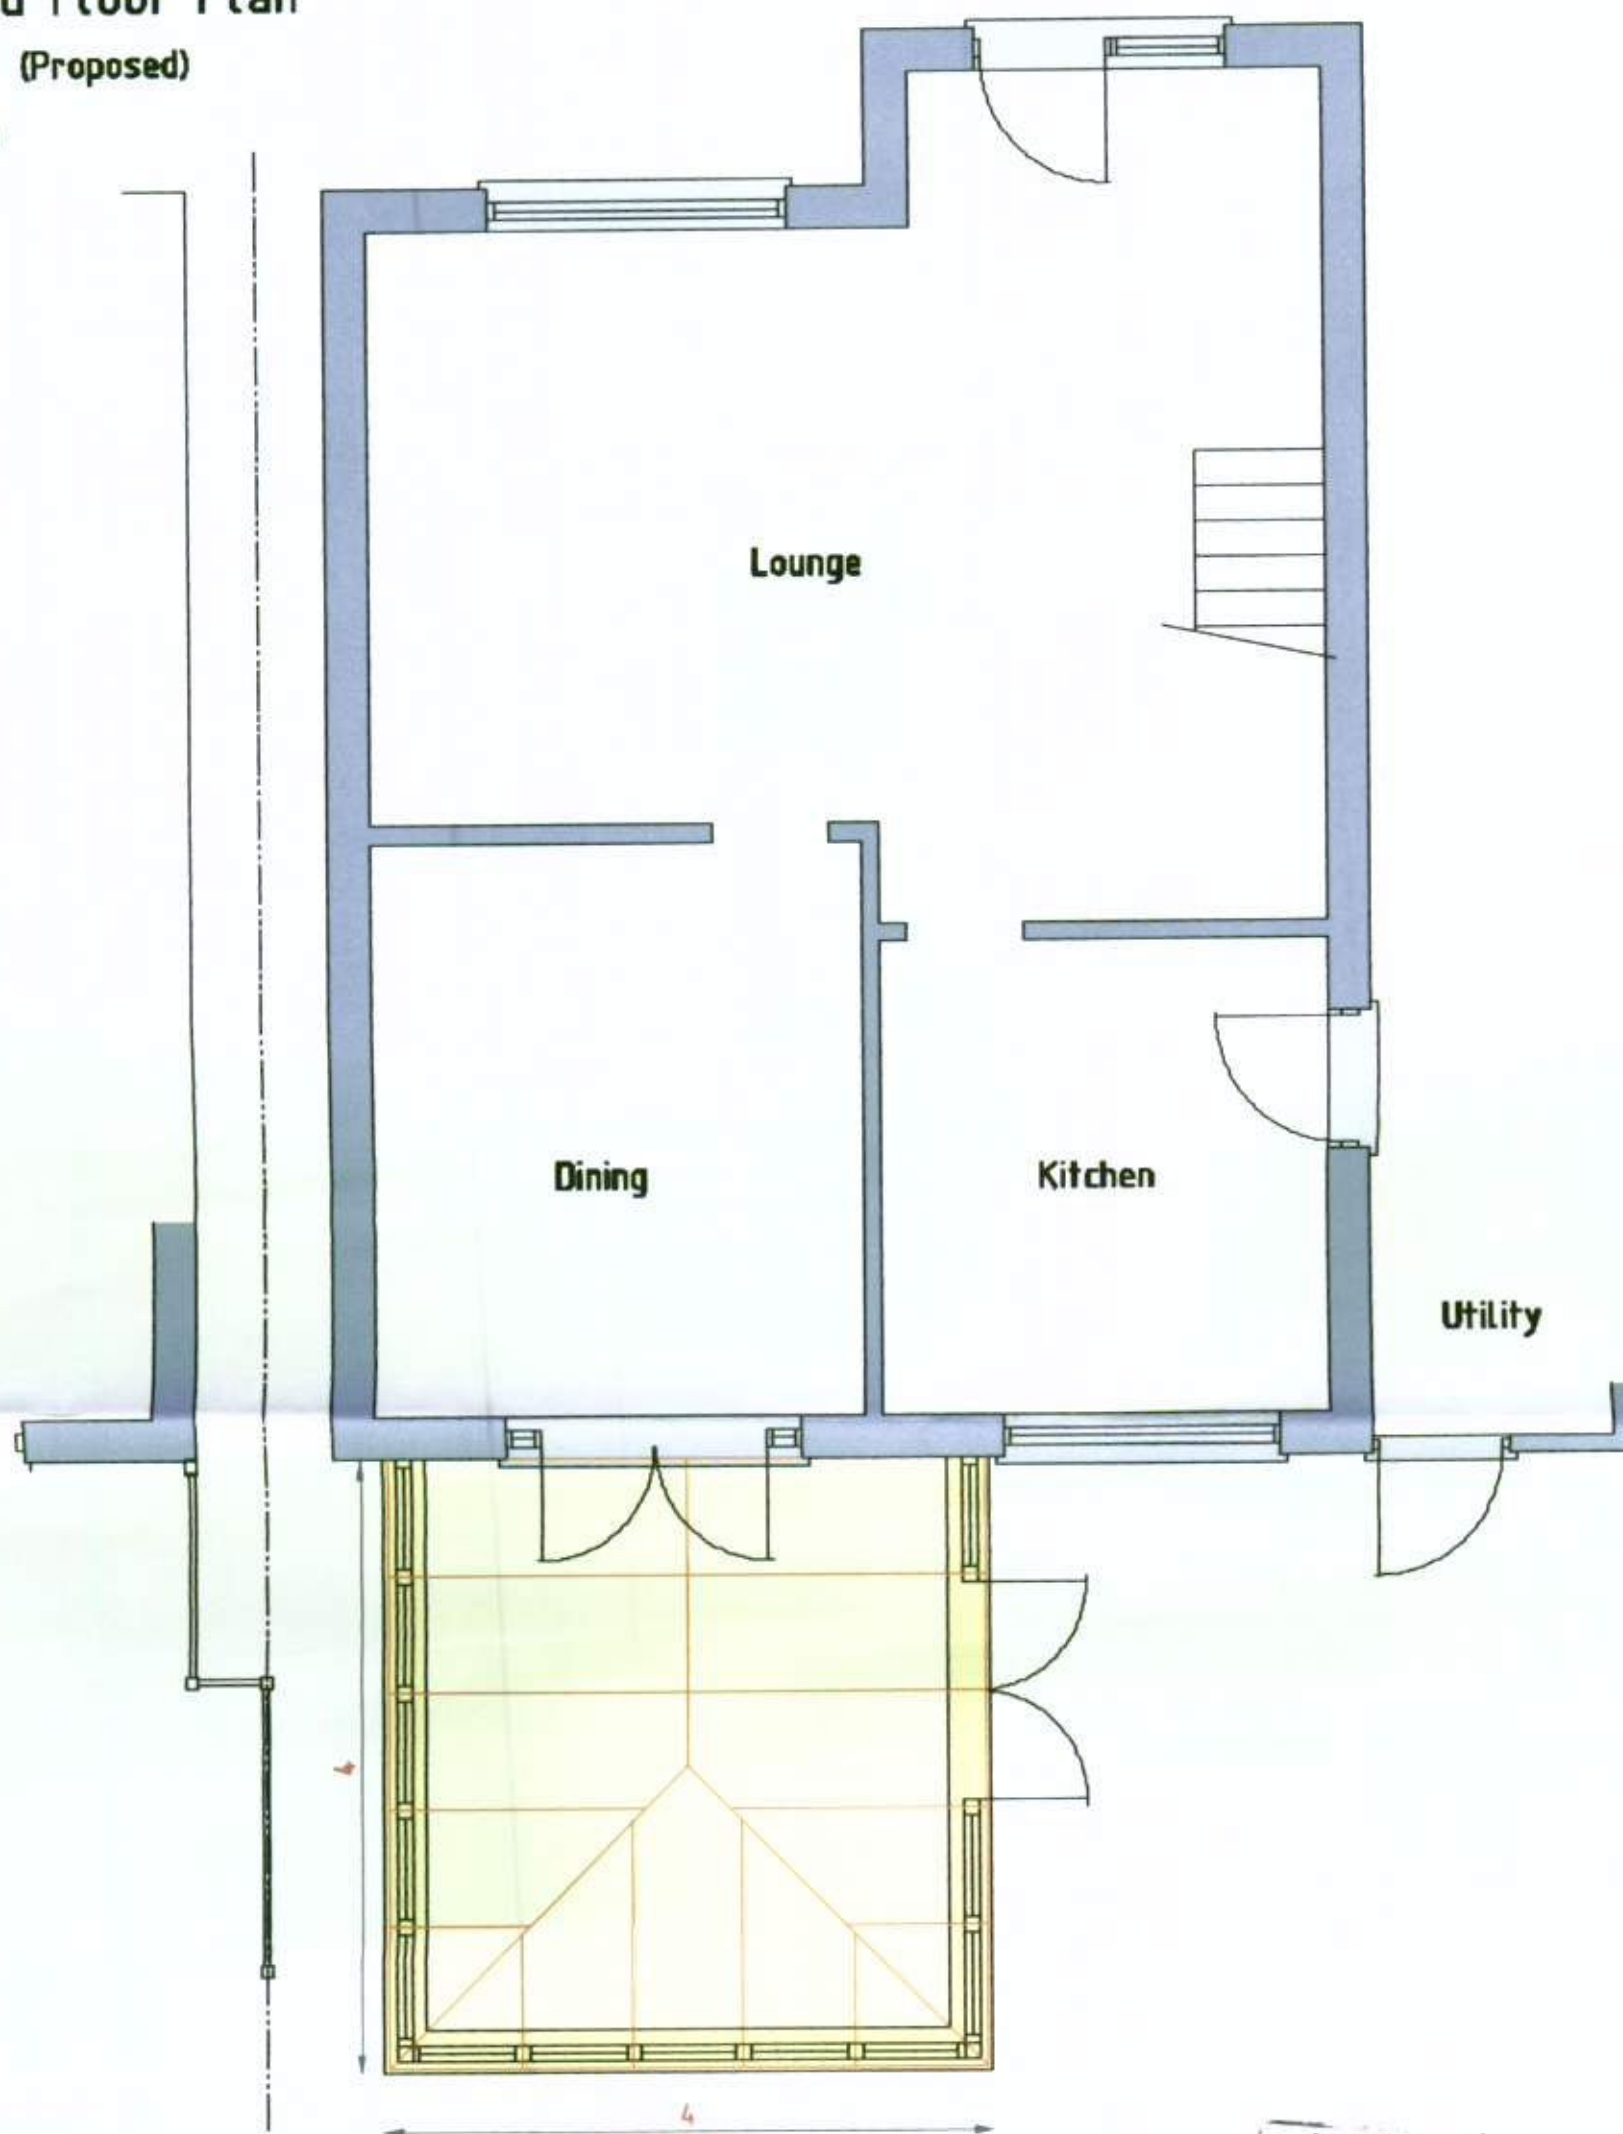

ARUN DISTRICT COUNCIL			
No.	LU	53	10
Received			

PROJECT
Proposed conservatory at rear of
29 Parkside Avenue,
Littlehampton, West Sussex

CLIENT Mr C Wakeham

Scales
1:50, 1:100
1:500, 1:1250

Date
Feb 2010

Drawn
srb

Revisions

Drawing No 15/10/03

02