

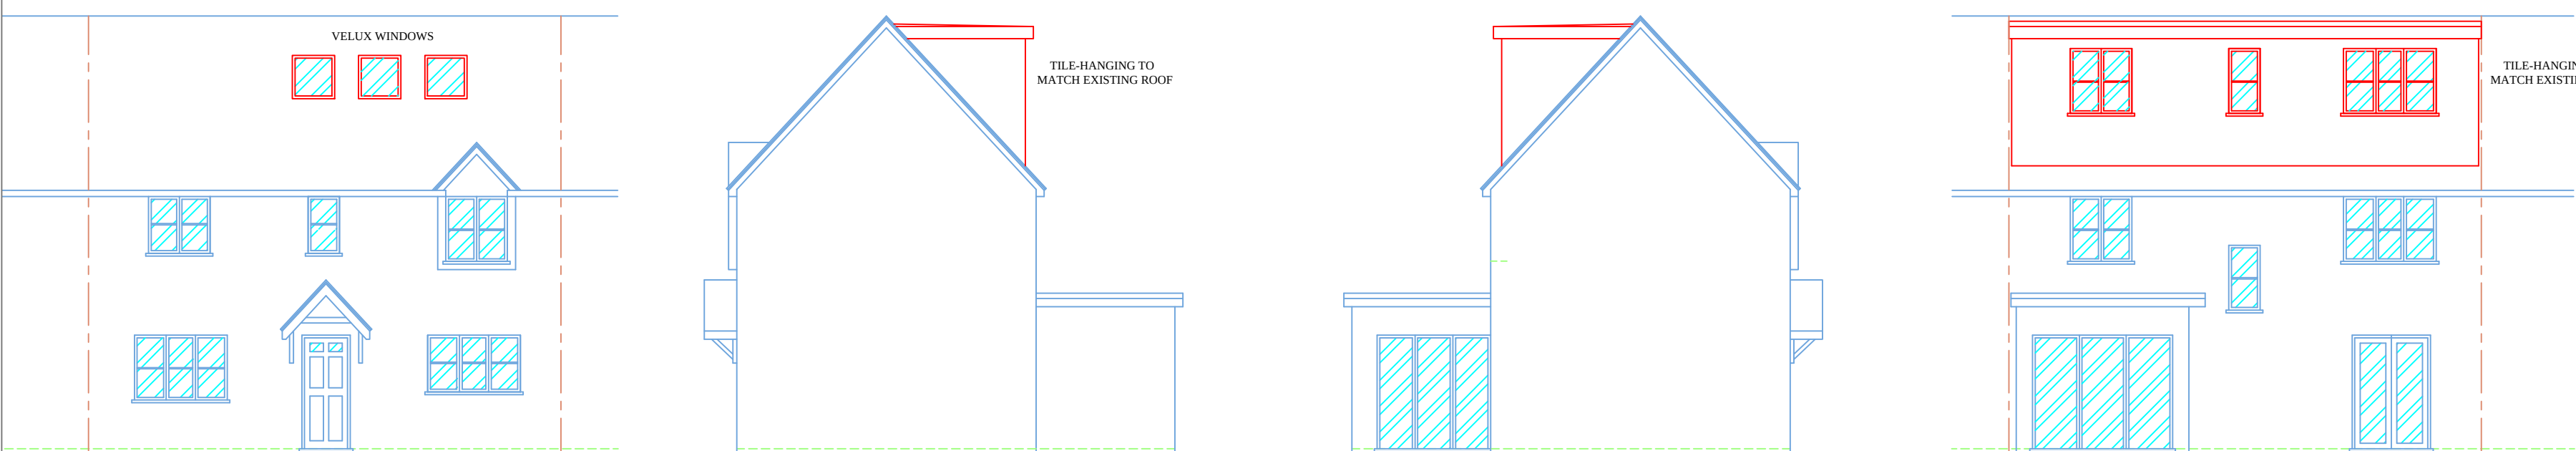




EXISTING FRONT ELEVATION EXISTING SIDE ELEVATION EXISTING SIDE ELEVATION EXISTING REAR ELEVATION

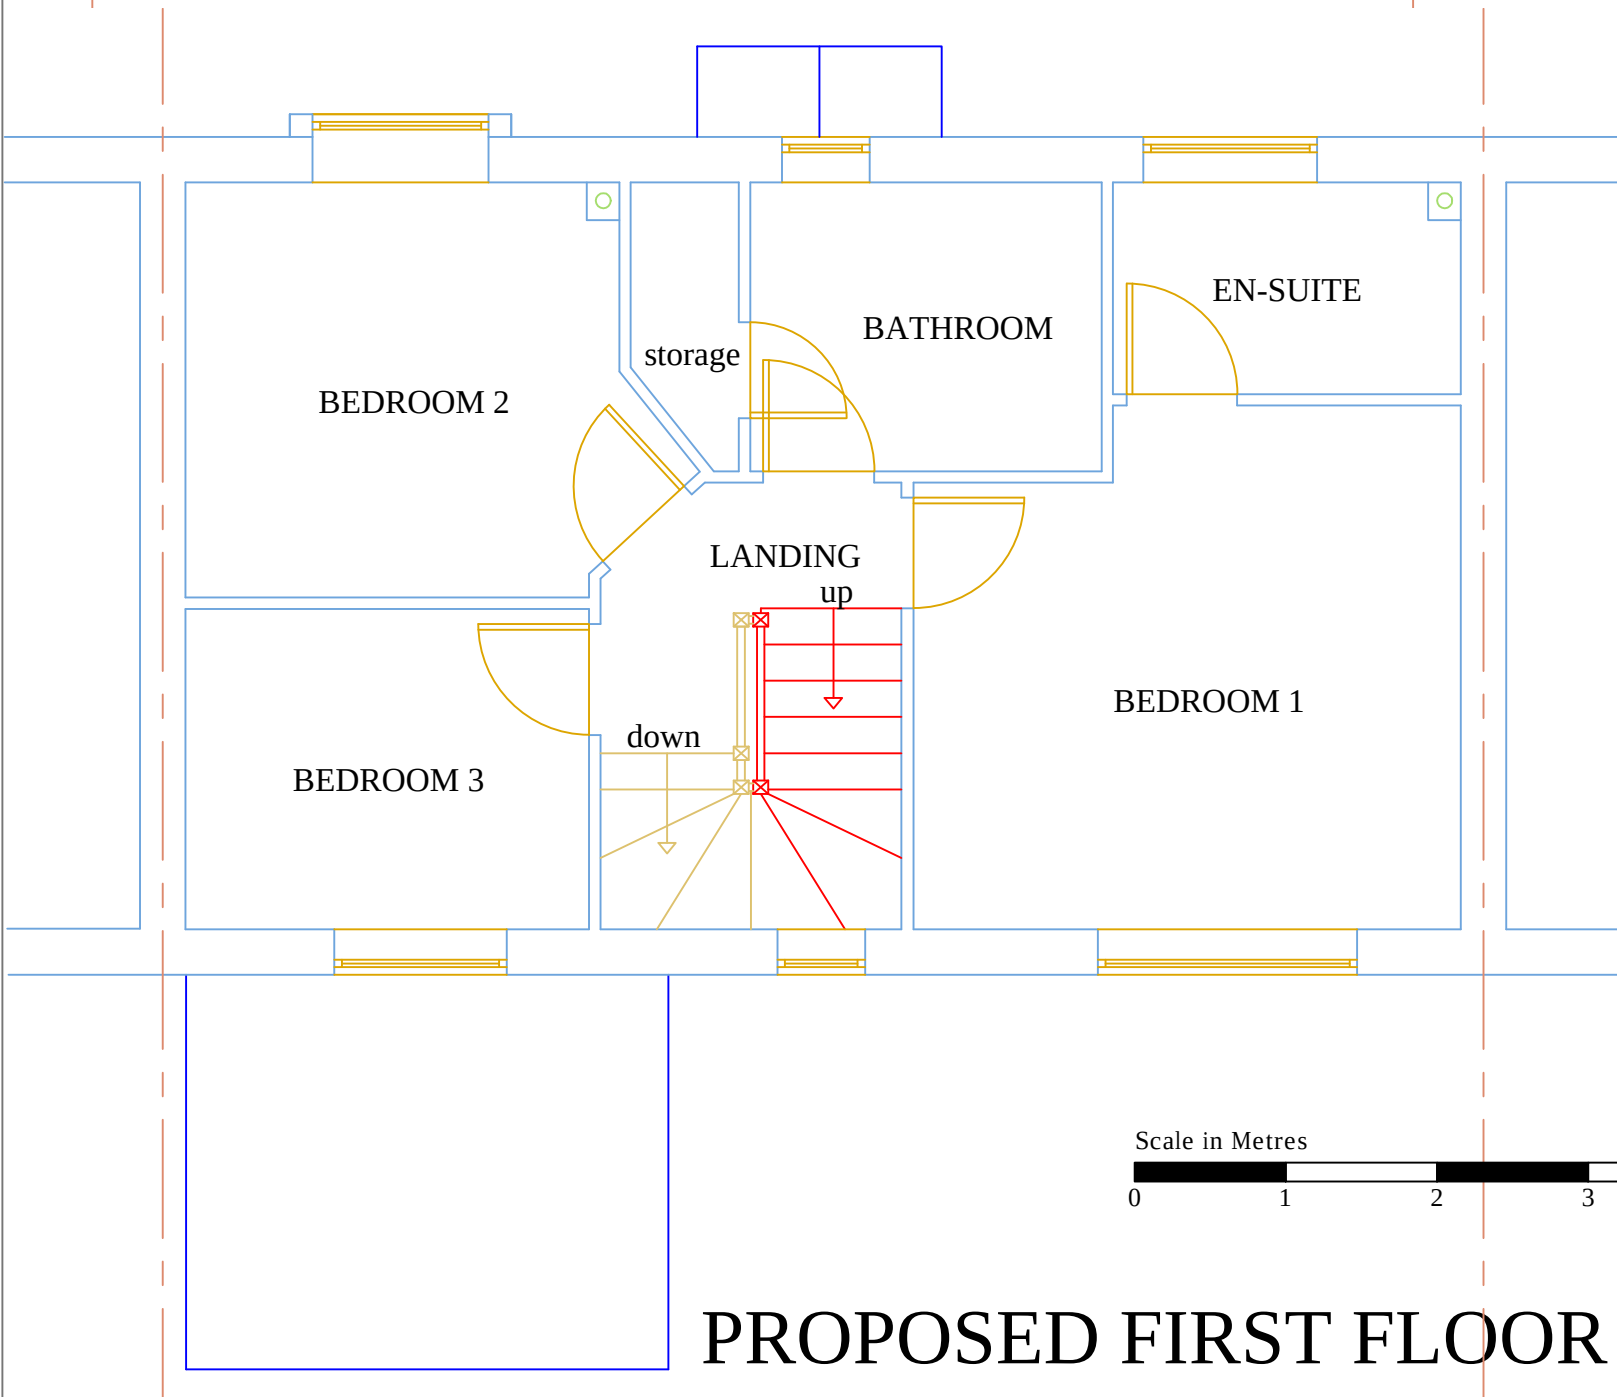


PROPOSED FRONT ELEVATION PROPOSED SIDE ELEVATION PROPOSED SIDE ELEVATION PROPOSED REAR ELEVATION

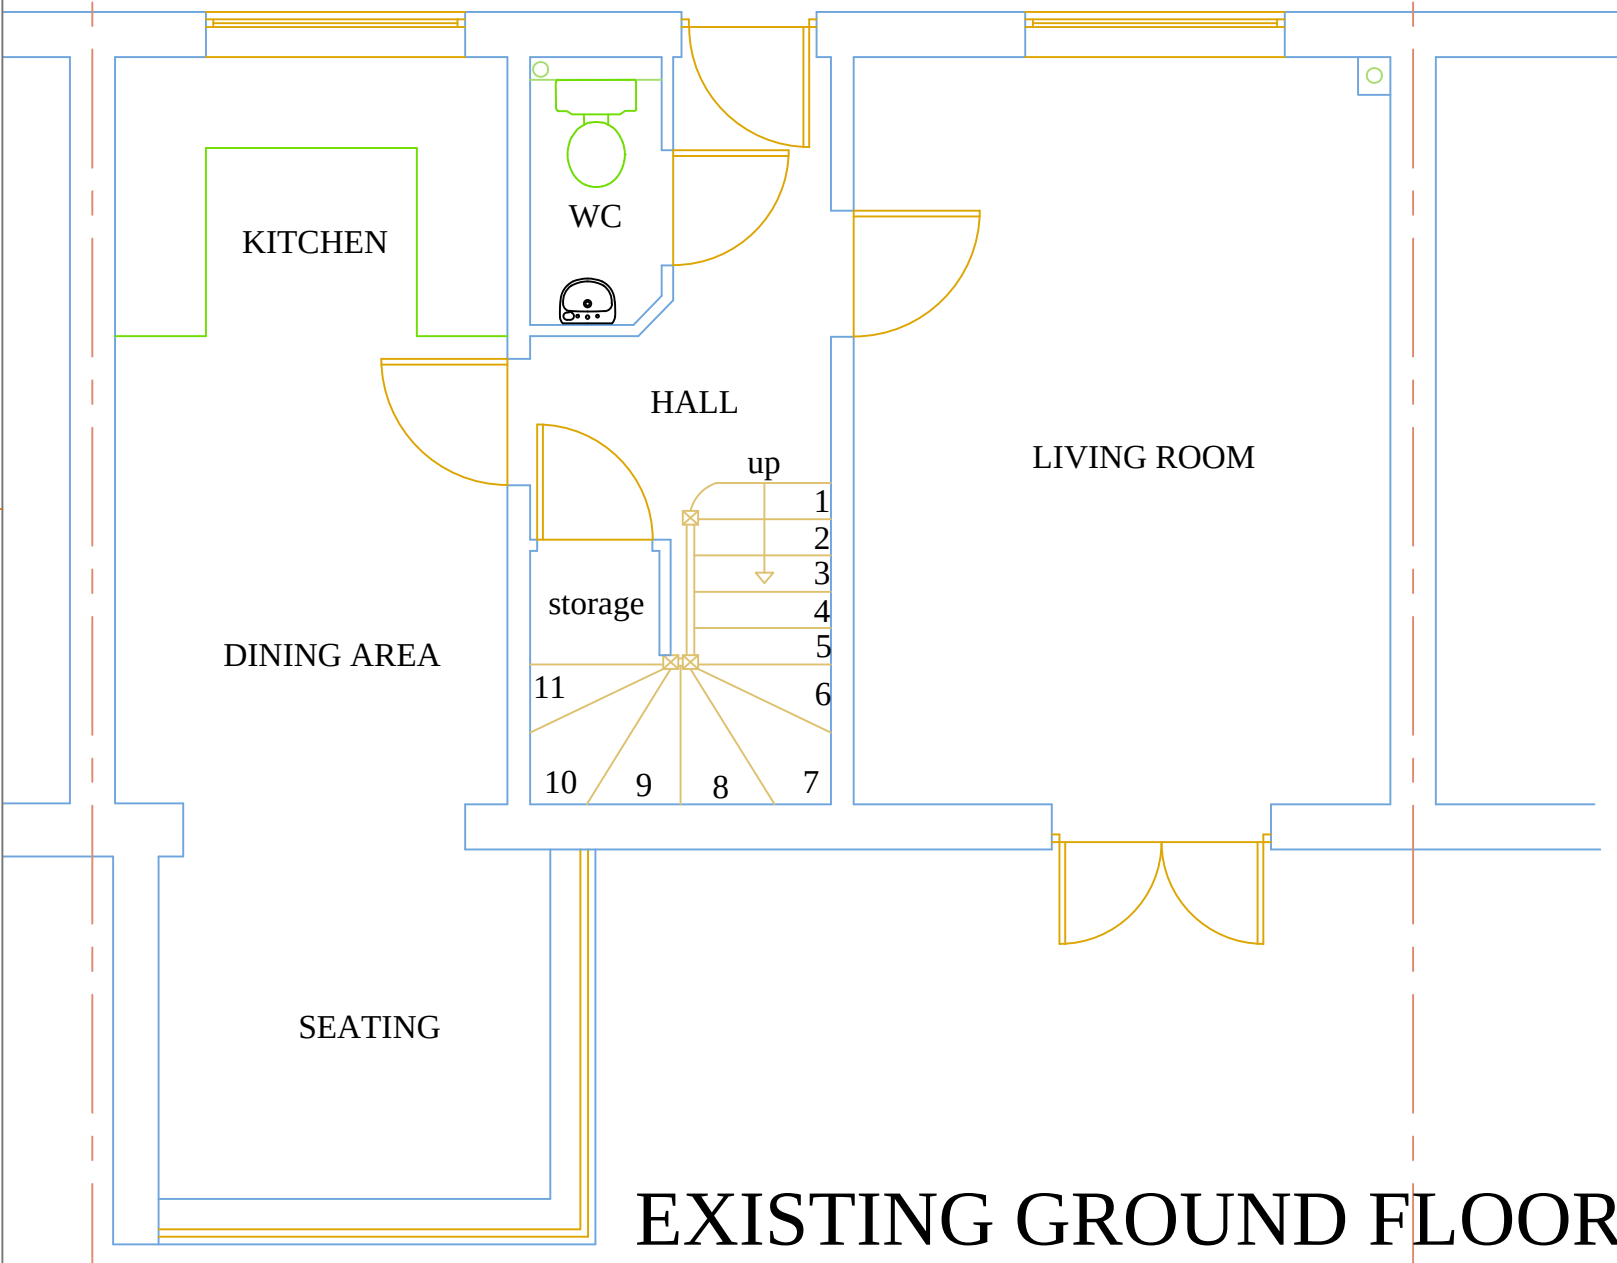


EXISTING GROUND FLOOR PLAN PROPOSED GROUND FLOOR PLAN

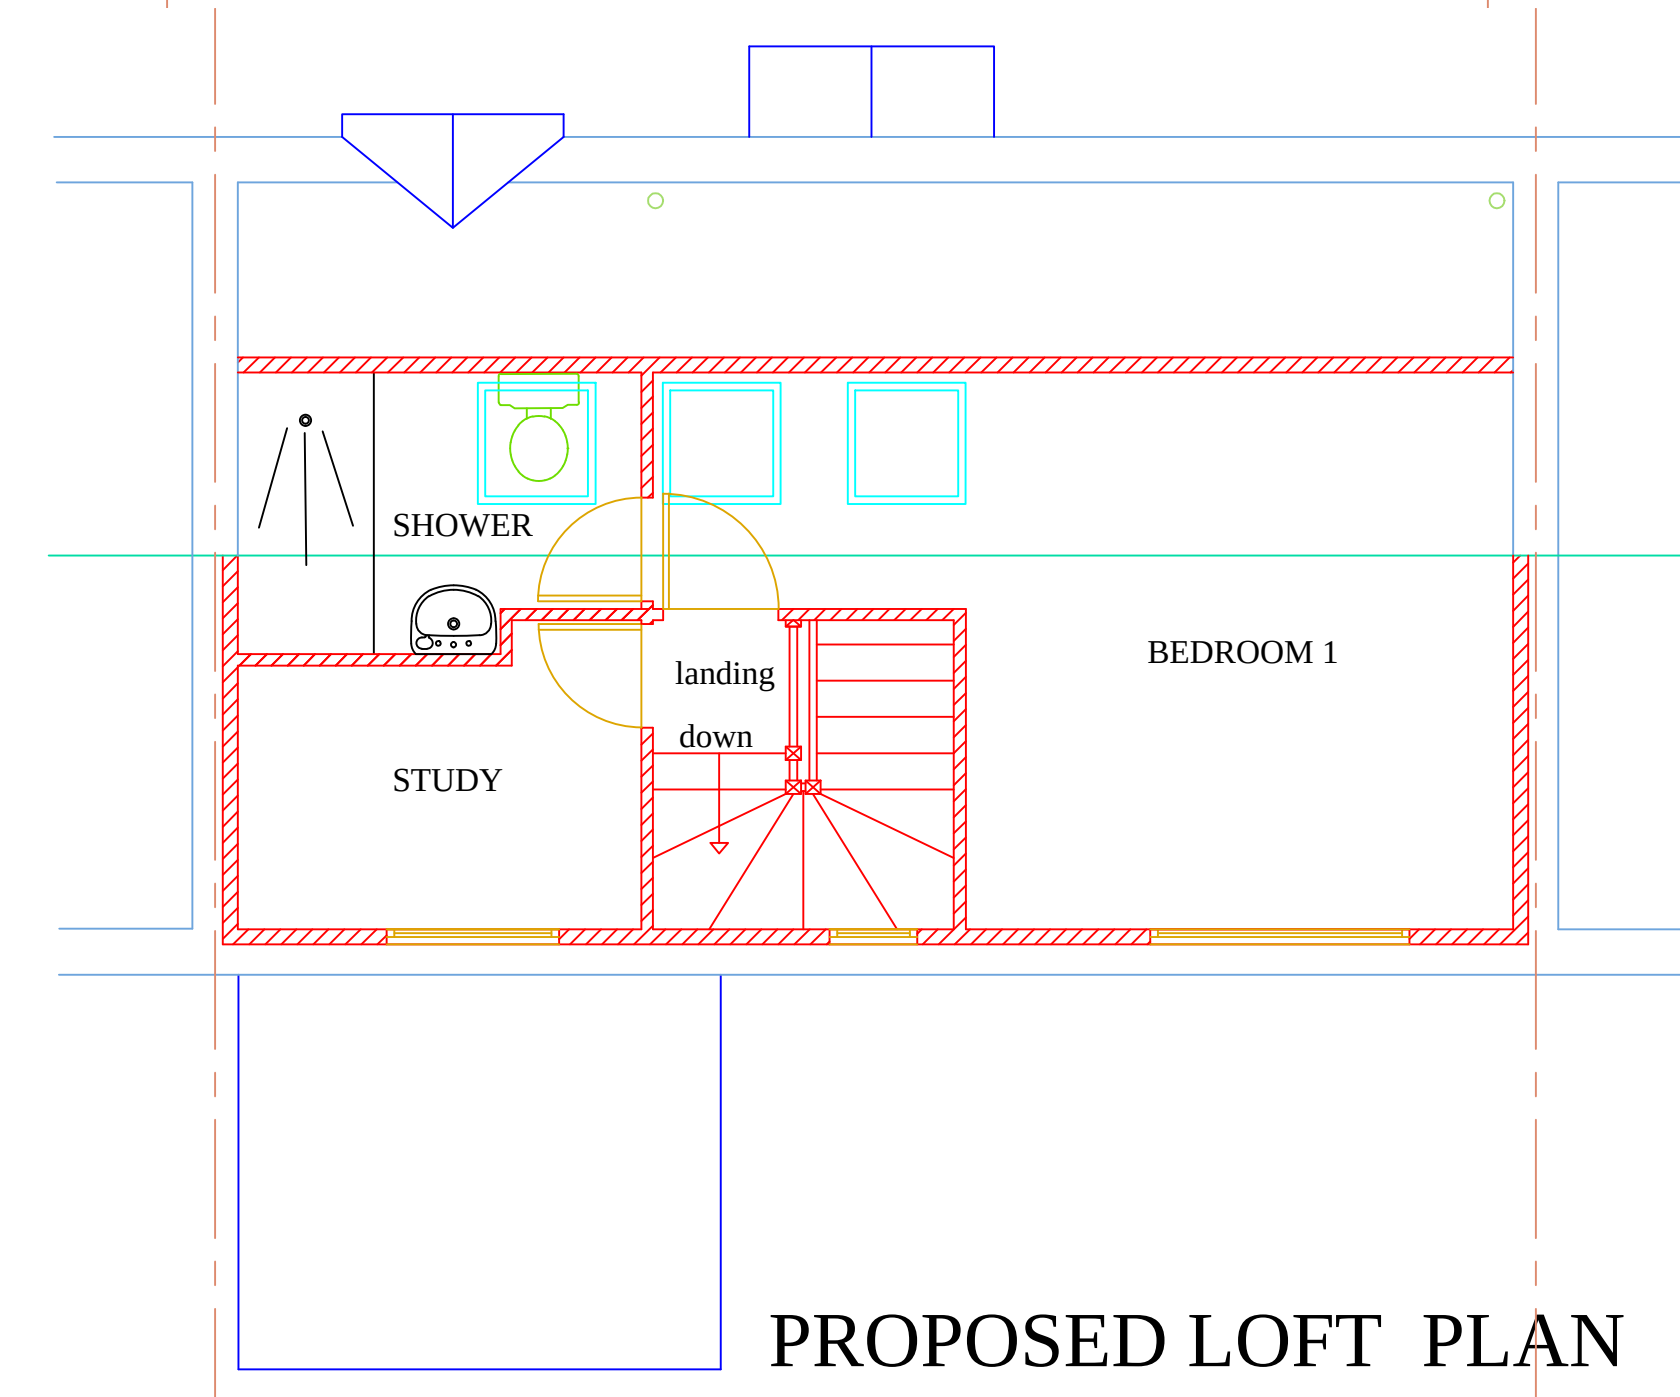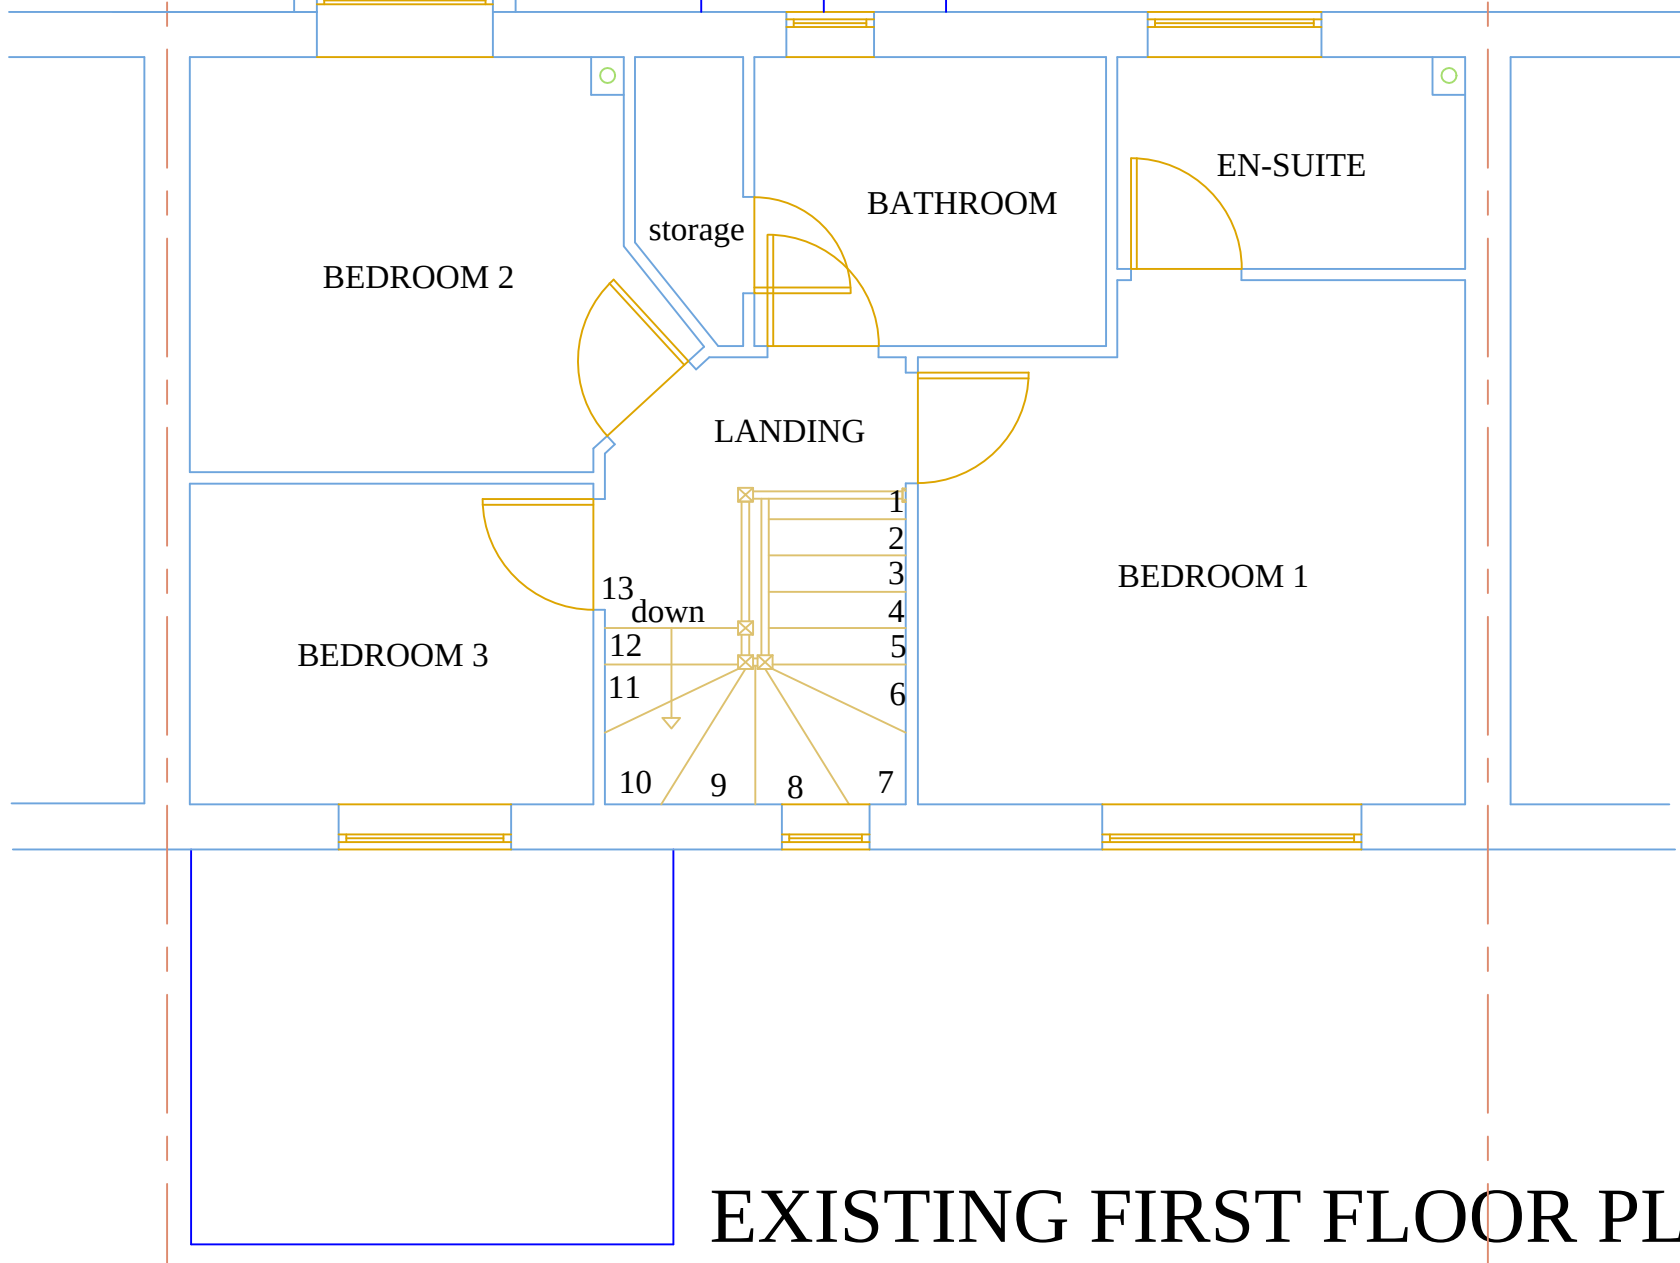



EXISTING FIRST FLOOR PLAN PROPOSED FIRST FLOOR PLAN

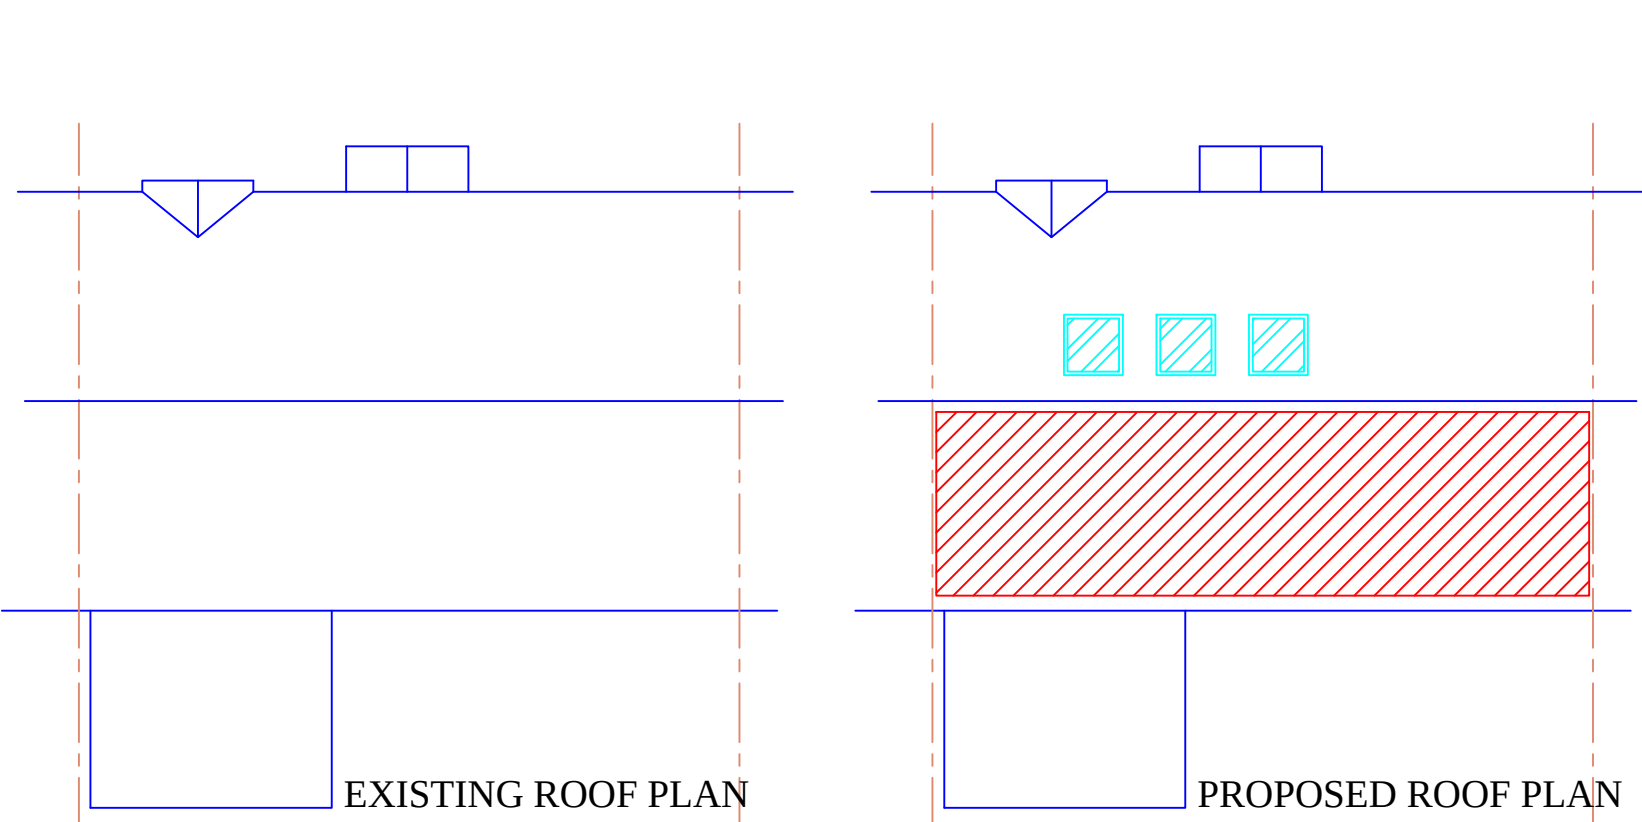

EXISTING ROOF PLAN PROPOSED ROOF PLAN

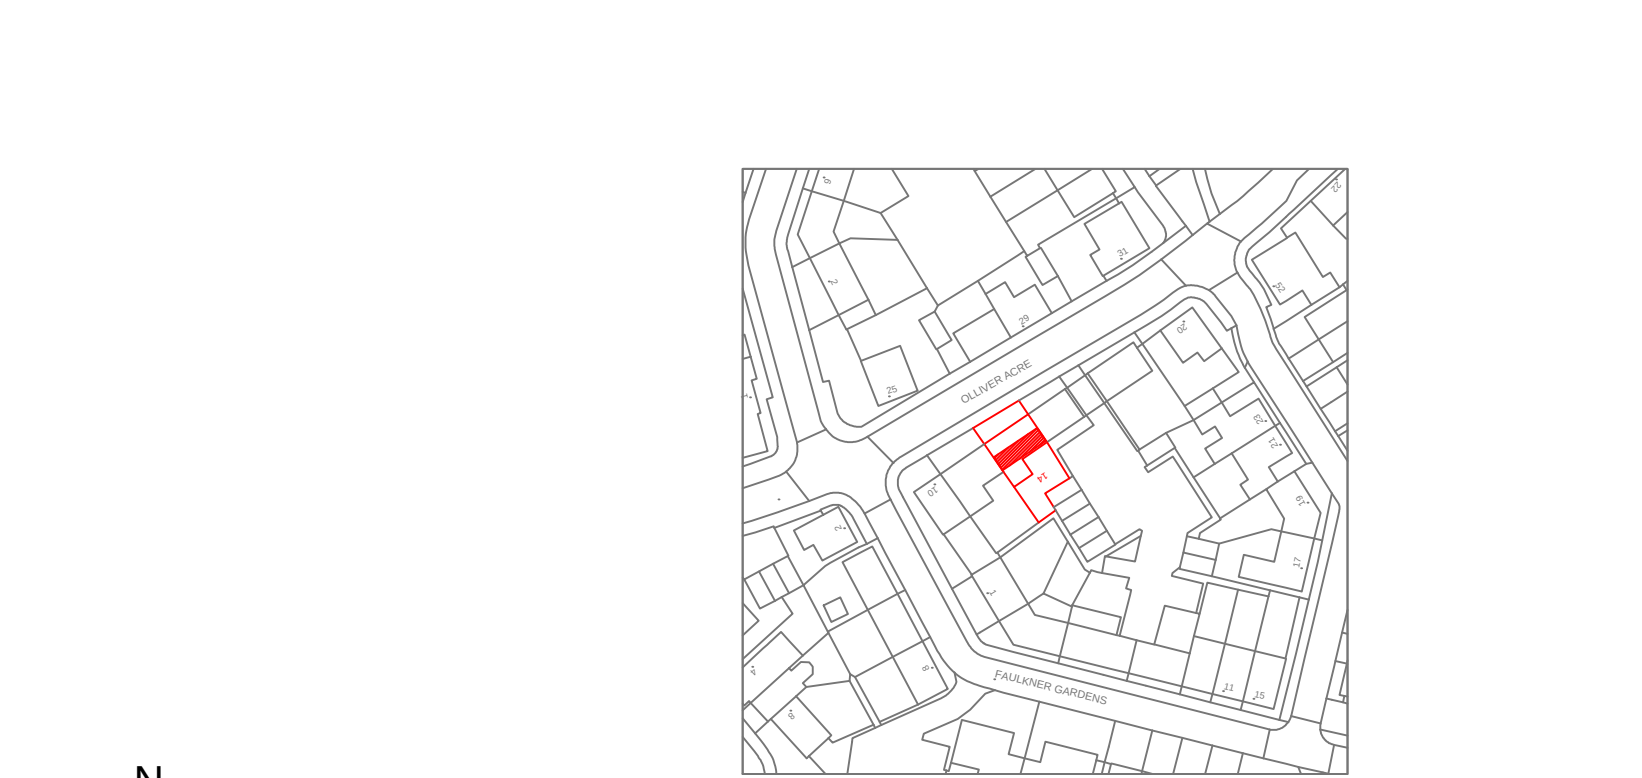

SITE LOCATION PLAN
SCALE 1:1250

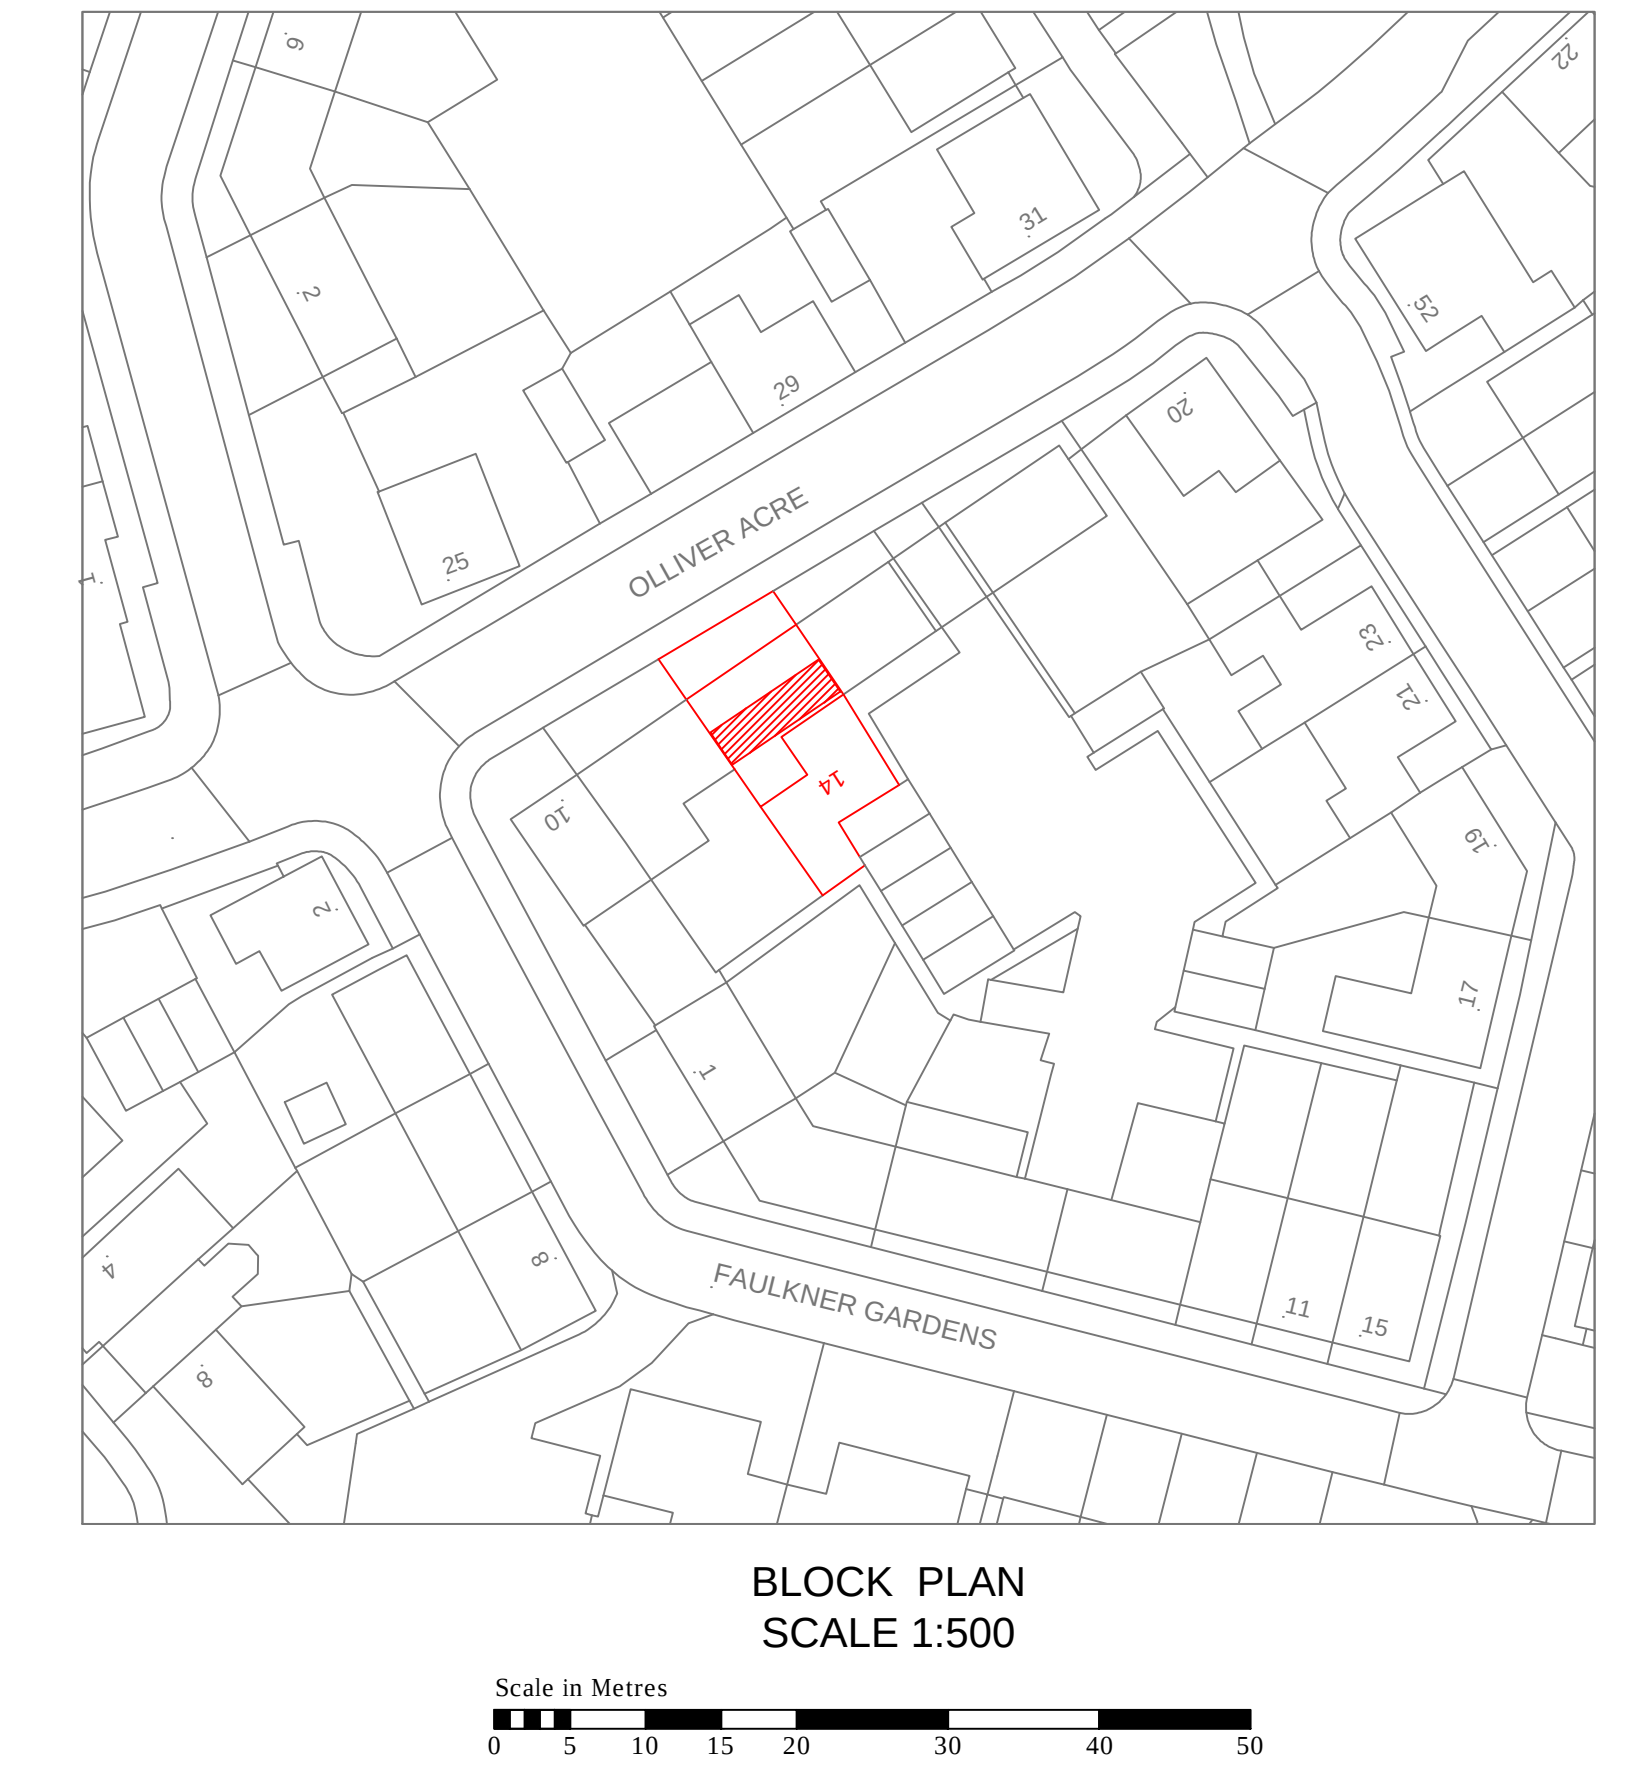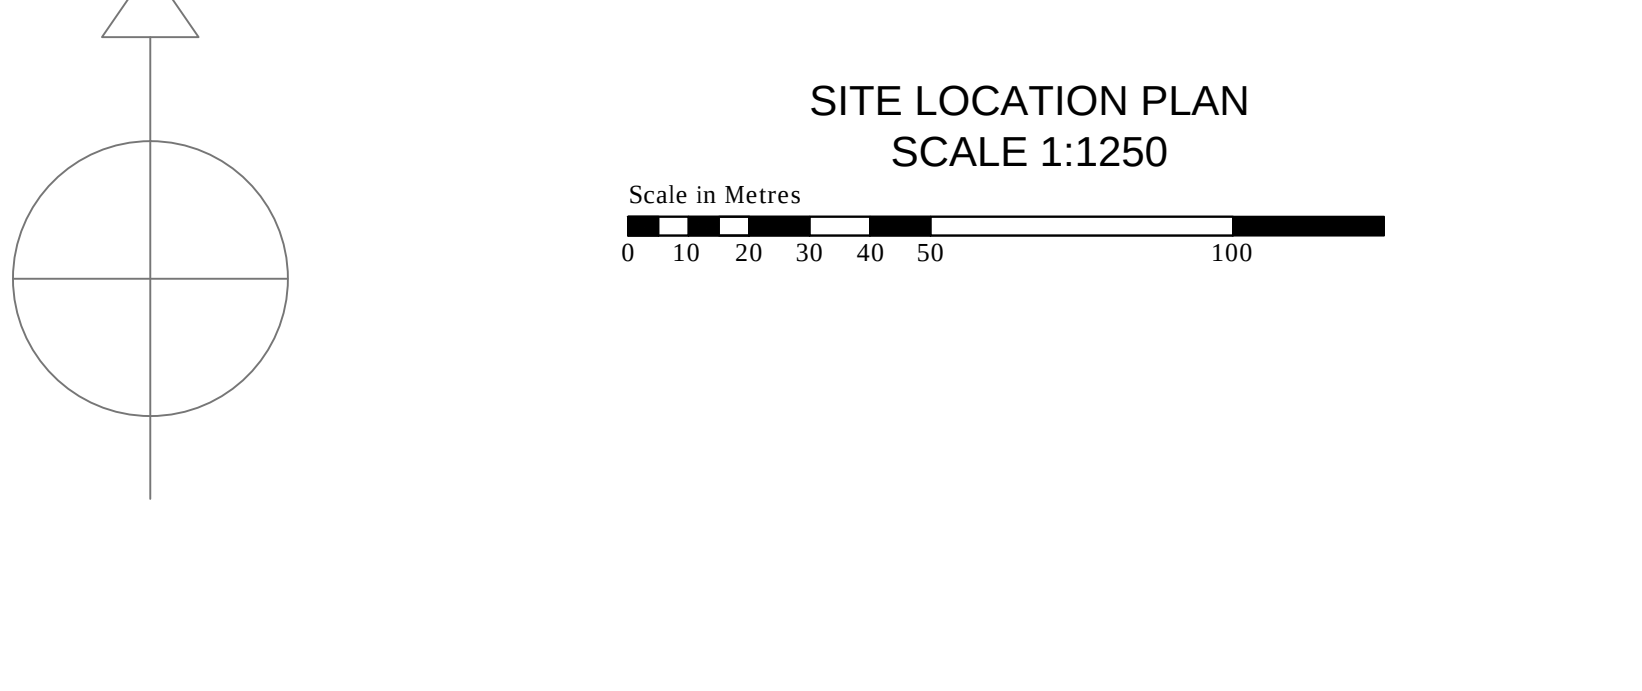

PROPOSED LOFT PLAN

✓	PLANNING FOR CLIENTS SINCE 1994
✓	BUILDING HOME EXTENSIONS SINCE 1974
✓	BUILDING REGULATIONS DOCUMENTS

item	description
A:	Structure:
B:	Fire Safety
C:	Site Preparation and Resistance to Moisture
D:	Toxic Substances
E:	Resistance to the Passage of Sound
F:	Ventilation
G:	Hygiene
H:	Drainage and Waste Disposal
J:	Combustion Appliances and Fuel Storage Systems
K:	Protection from Falling Collision and Impact
L1:	Conservation of Fuel and Power in Dwellings.
L2:	Conservation of Fuel and Power in Buildings Other Than Dwellings.
M:	Access and Facilities for Disabled People.
N:	Glazing.
Reg 7:	Materials and workmanship.

NOTES

All dimensions must be checked on site and not scaled from this drawing before work commences.
Any discrepancy to be reported to BUILDING PLAN DESIGN
Any work commenced before Council Planning and Full Plans Building Regulations Approvals are at CLIENTS RISK.

A	28-02-20	ADDED ROOF PLANS
A	21-02-20	PERMITTED DEVELOPMENT APP.
	Date	Revisions

PLANS

BUILDING PLAN DESIGN COMPANY LTD

Building Plan Design Company LTD

25 LONG BEACH CLOSE
SOVEREIGN HARBOUR NORTH
EASTBOURNE
EAST SUSSEX BN23 5QA
Planning & Building Regulations Consultants.
Telephone : 07887 877733
Telephone : 01323 471818
e-mail : info@buildingplan.co.uk
www.buildingplan.co.uk

Client
MRS JENNA BRIDGER

Job Title
**14 OLLIVER ACRE
LITTLEHAMPTON
BN17 6FD**

Drawing Title
**PROPOSED LOFT
CONVERSION**

Scale		1:50, 1:100	
Date	31-01-2020	Drawn By	MONIKA RYAN
Drg. No.		Rev.	
03-20		B	