



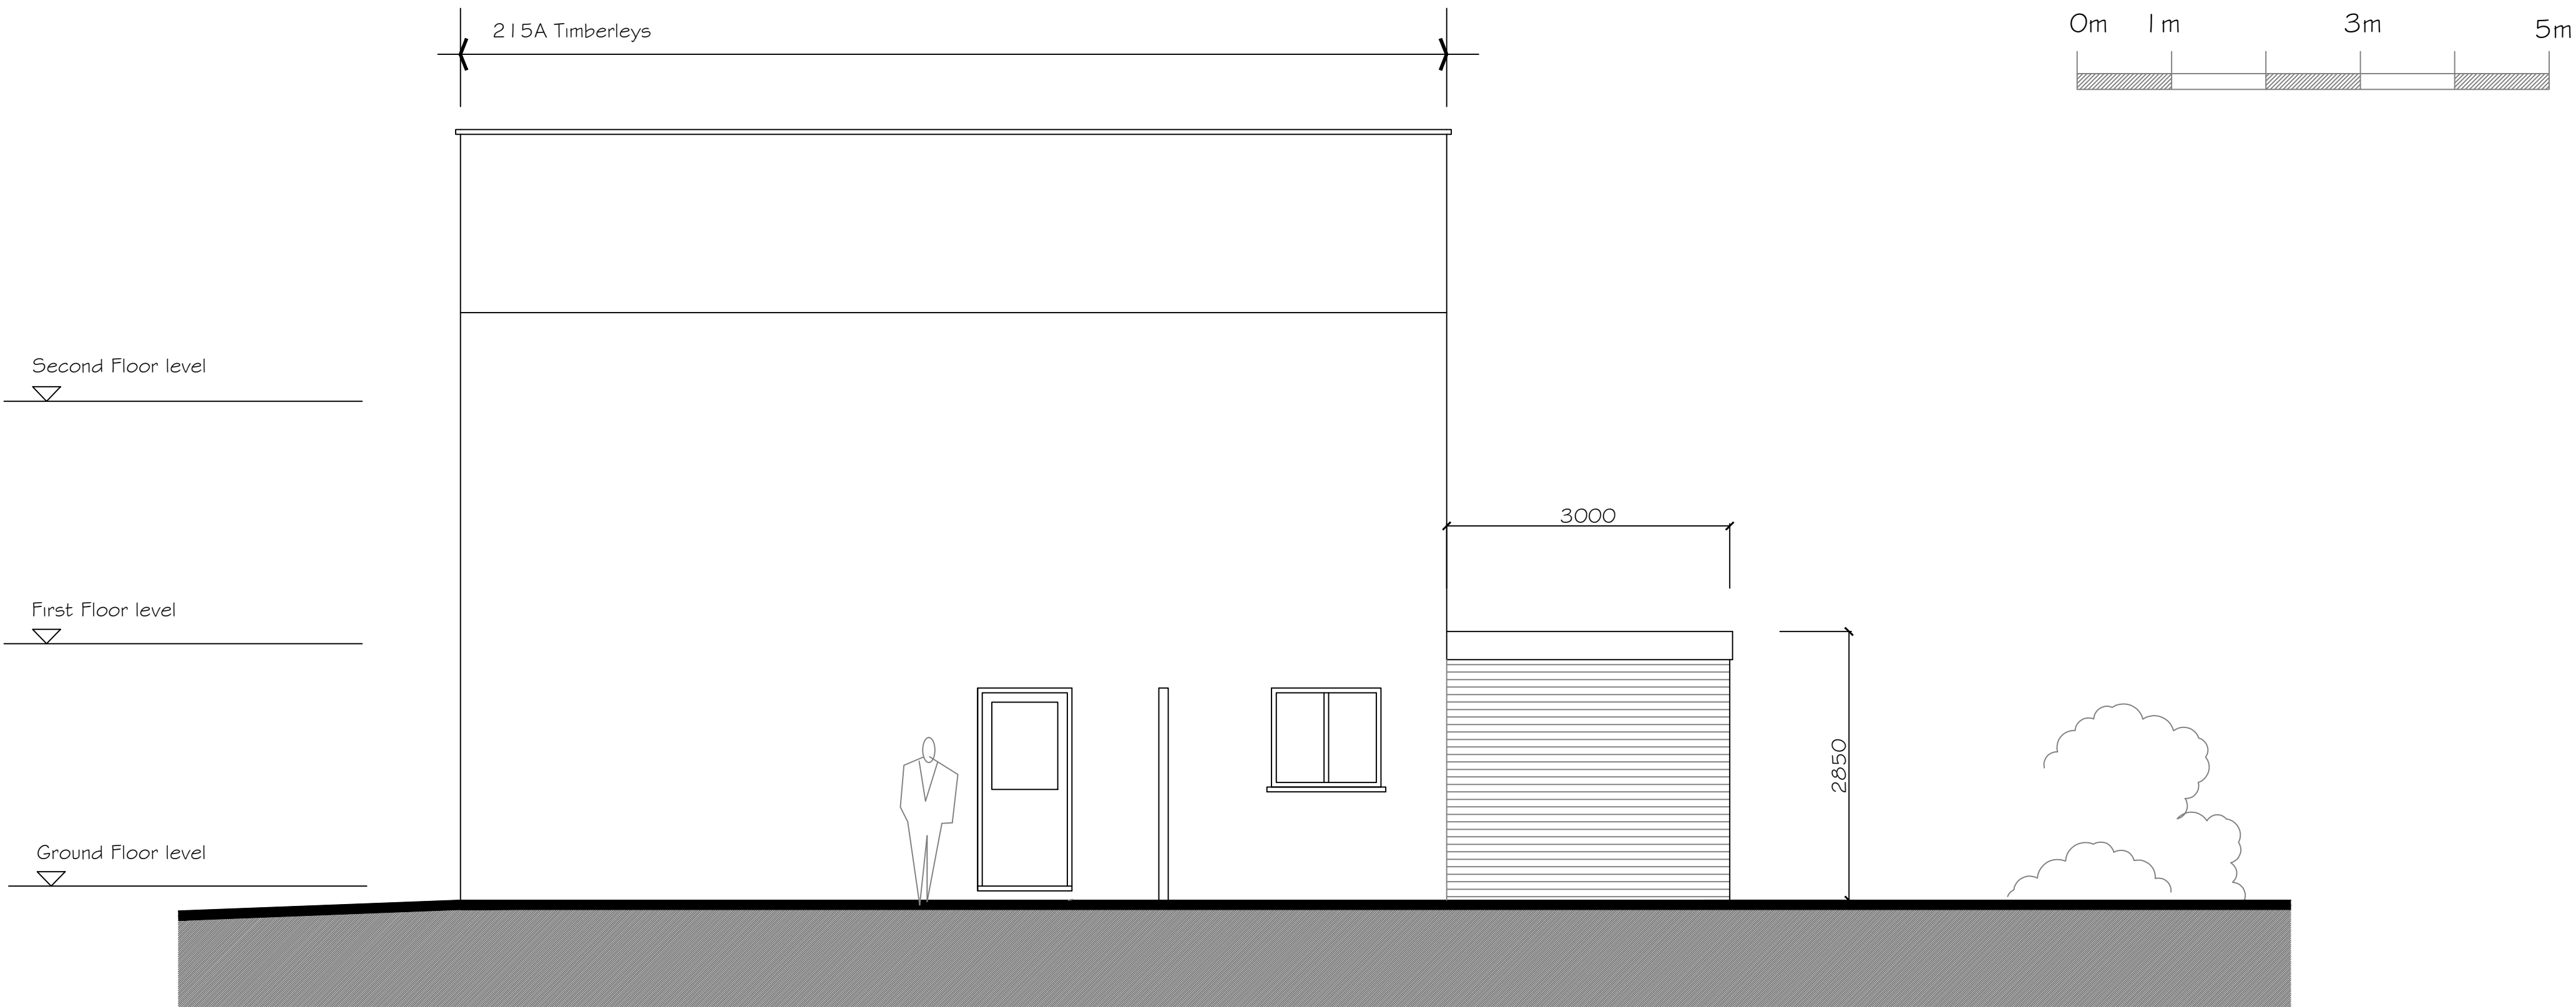


SIDE ELEVATION

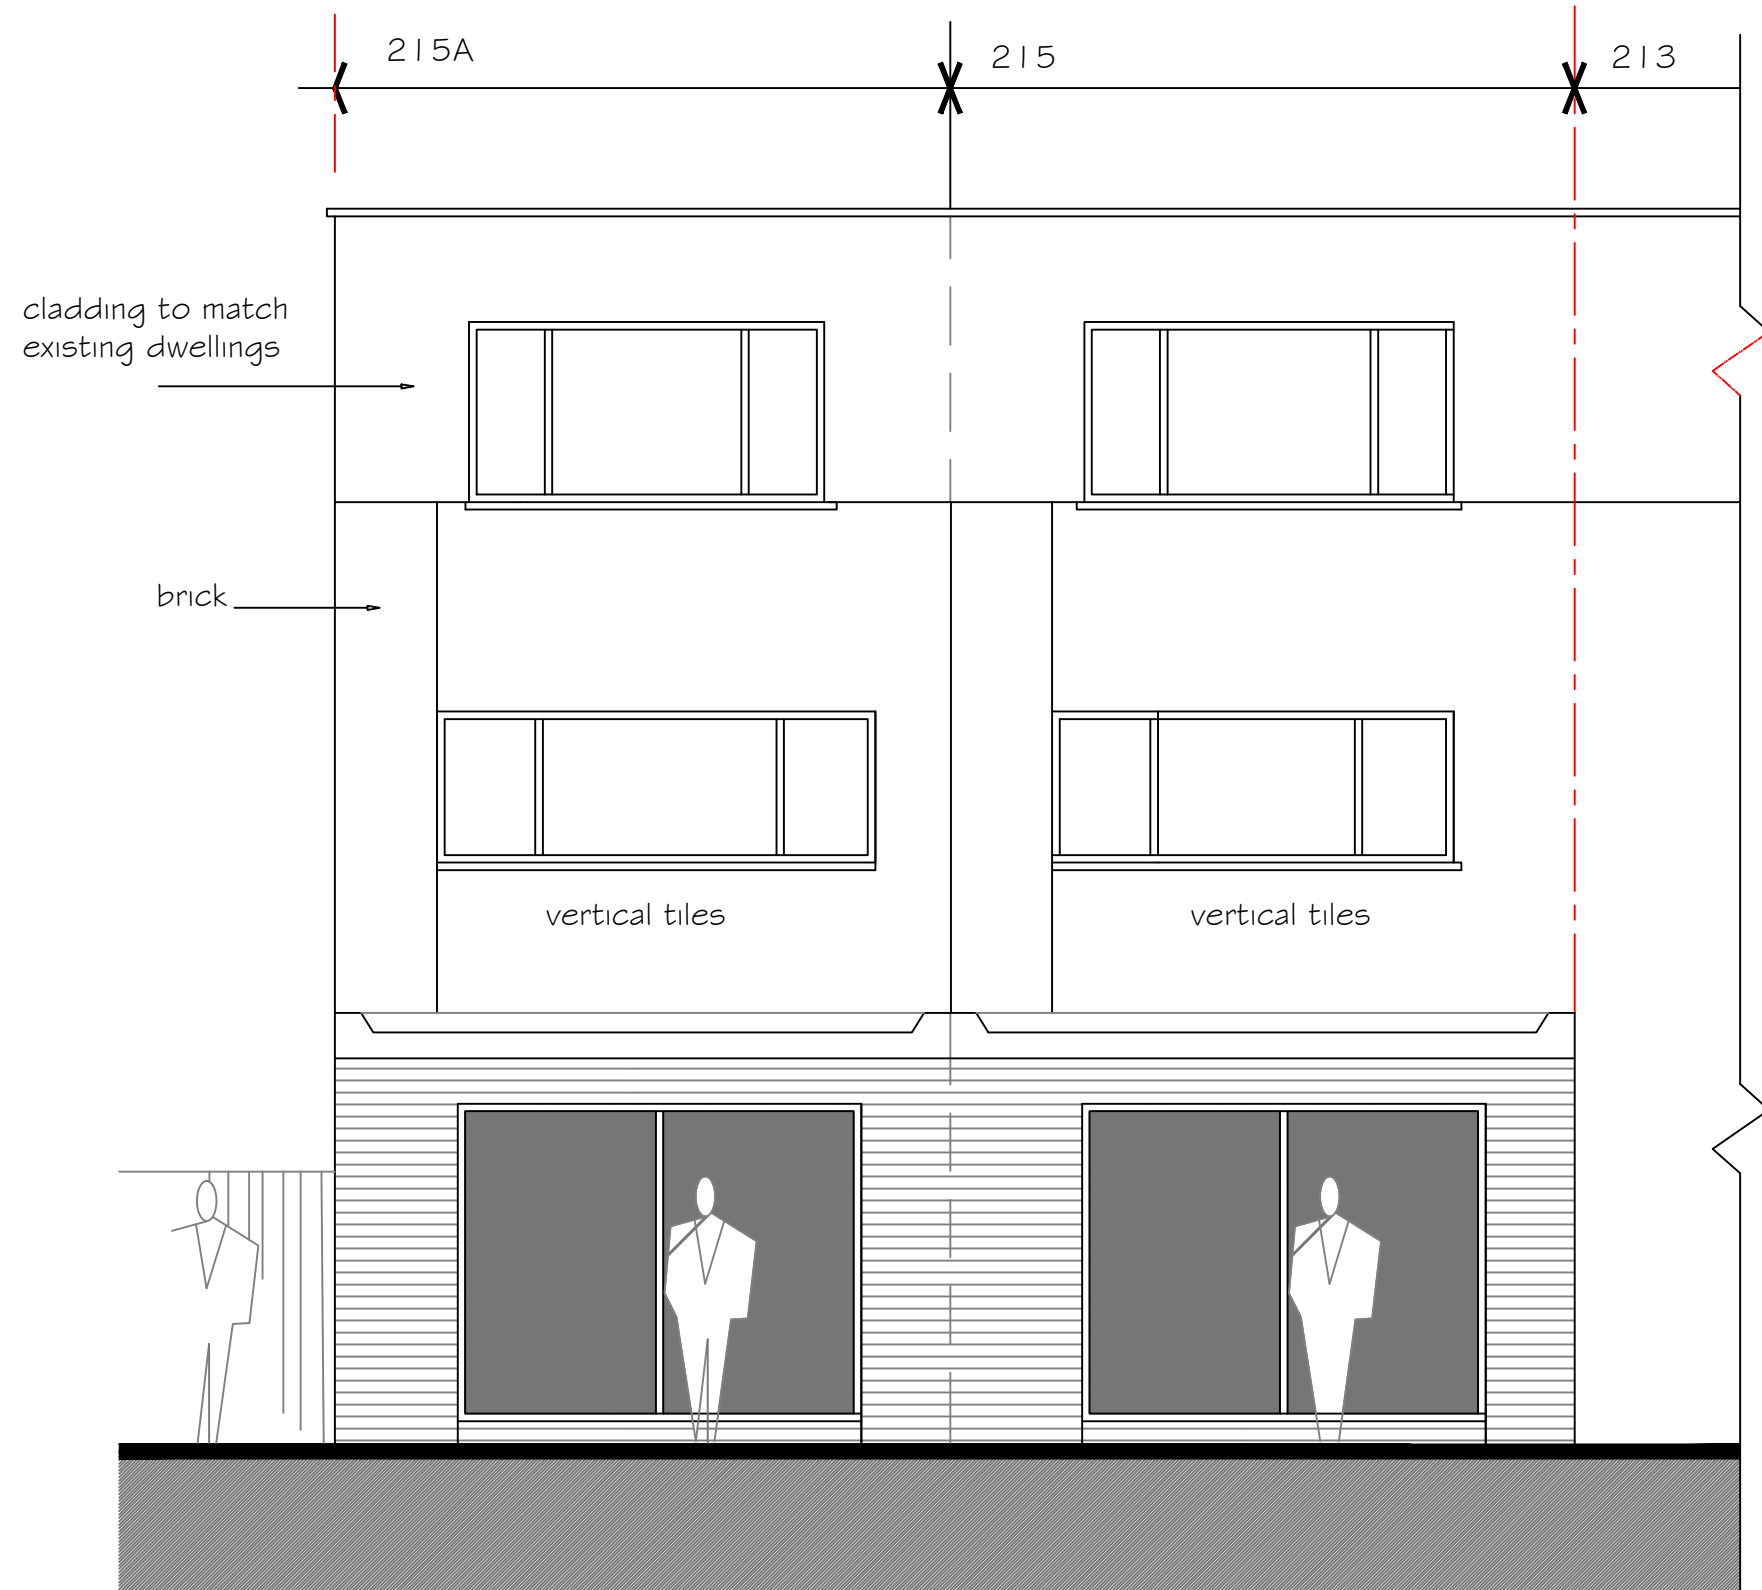


REAR ELEVATION

General Notes
Proposed facing brick - to match
existing dwellings

Proposed windows and doors Upvc
colour white.

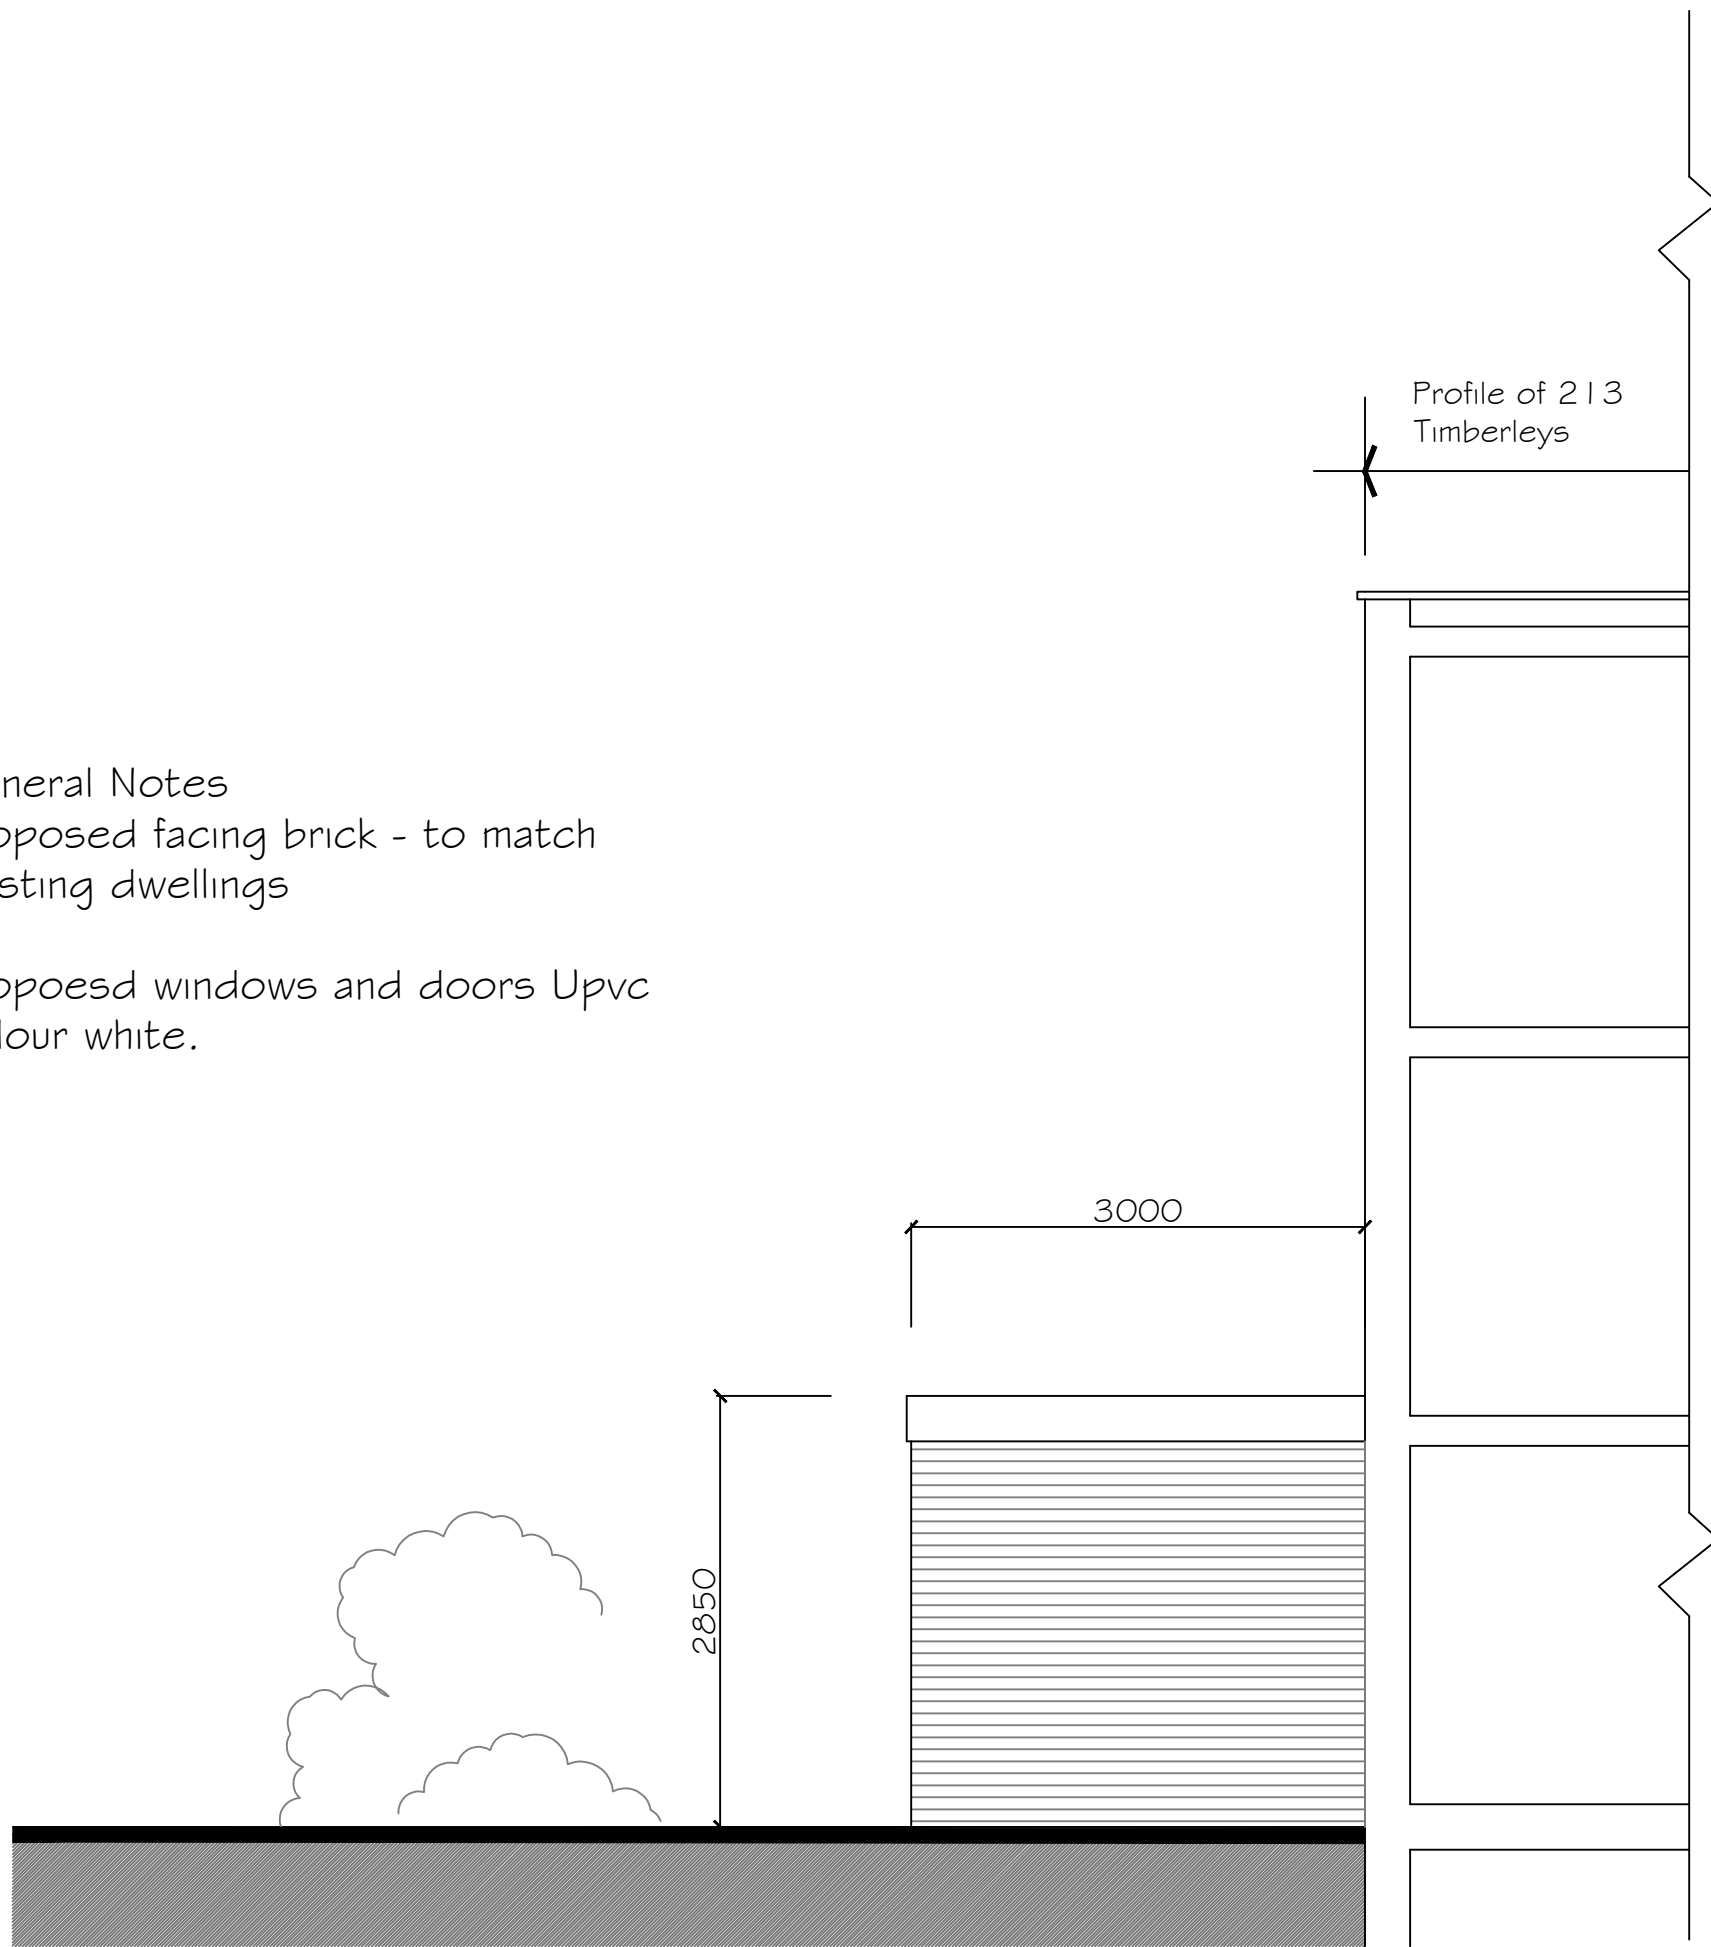


NOTES & AMENDMENTS

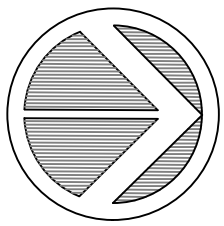

1. Subject to site survey.
2. This drawing should not be scaled, work only to annotated dimensions.
3. All dimensions are to be checked on site and any discrepancies reported to the Architect before work proceeds.
4. This drawing is to be read in conjunction with the following drawings:-
5. The copyright of this drawing is retained by COLLINS CADDY POPE PARTNERSHIP. This drawing may not be copied or passed to a third party without our written permission and must be returned upon request.
6. Client & Contractor to ensure to ensure compliance with C.D.M. and Health and Safety Regulations.
7. All works to comply with current Codes of Practise and B.S.I.

NOTE
PROPOSED DWELLING 215A APPROVED UNDER LU/350/20PL
BUT NOT YET CONSTRUCTED

J		
I		
H		
G		
F		
E		
D		
C	APR 2022	LU/350/20PL Annotation Added in Red
B	JAN 2022	North Point Revised
A	DEC 2021	Scale Bar Added
	DATE	AMENDMENT

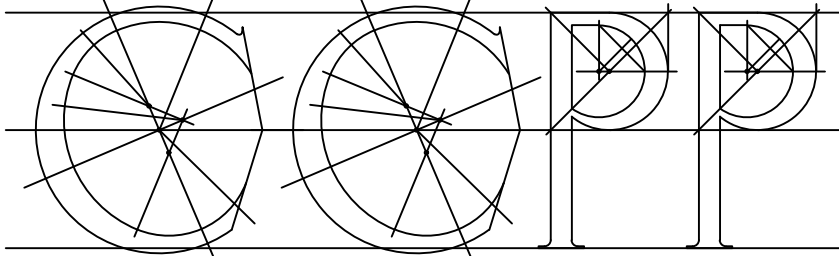

COLLINS CADDY POPE PARTNERSHIP

ARCHITECTURAL DESIGNS, PLANNING CONSULTANTS,
SURVEYORS & CONTRACT ADMINISTRATORS.
263 OSWALD, COURTWOOD LANE, FORESTDALE, CROYDON, CRO 9HJ
TEL : 020 8651 2979 E-mail info@collinscaddylope.co.uk

Contract

**215 & 215A TIMBERLEYS
LITTLEHAMPTON
WEST SUSSEX
BN17 6QD**

Client

**TALL OAK PROPERTIES LTD
13 WESTBOURNE AVENUE
WORTHING
WEST SUSSEX , BN14 8DE**

Title

PROPOSED ELEVATIONS

Scale	1:50 at A1	Drw. No.	"© C.C.P.P."	A	B	C
Date	DEC 2021					
Drawn by	SP					
CAD_ref						

2110 - 03