




existing 1.8m high  
boundary fence

existing 1.8m high  
boundary fence

existing 1.8m high  
boundary fence

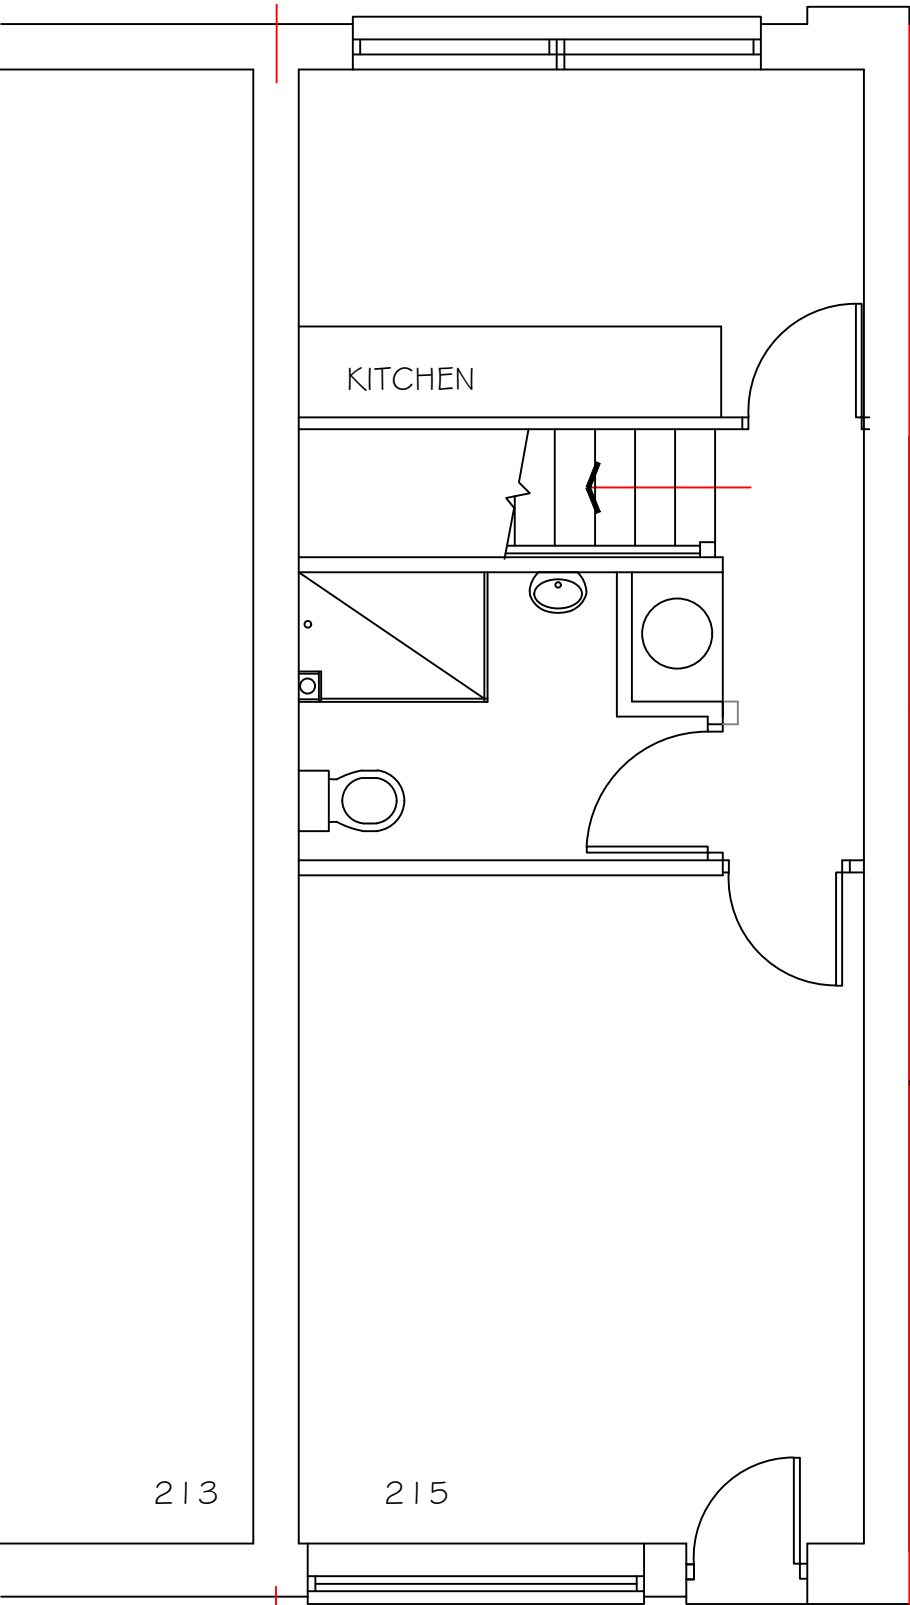


GROUND FLOOR PLAN

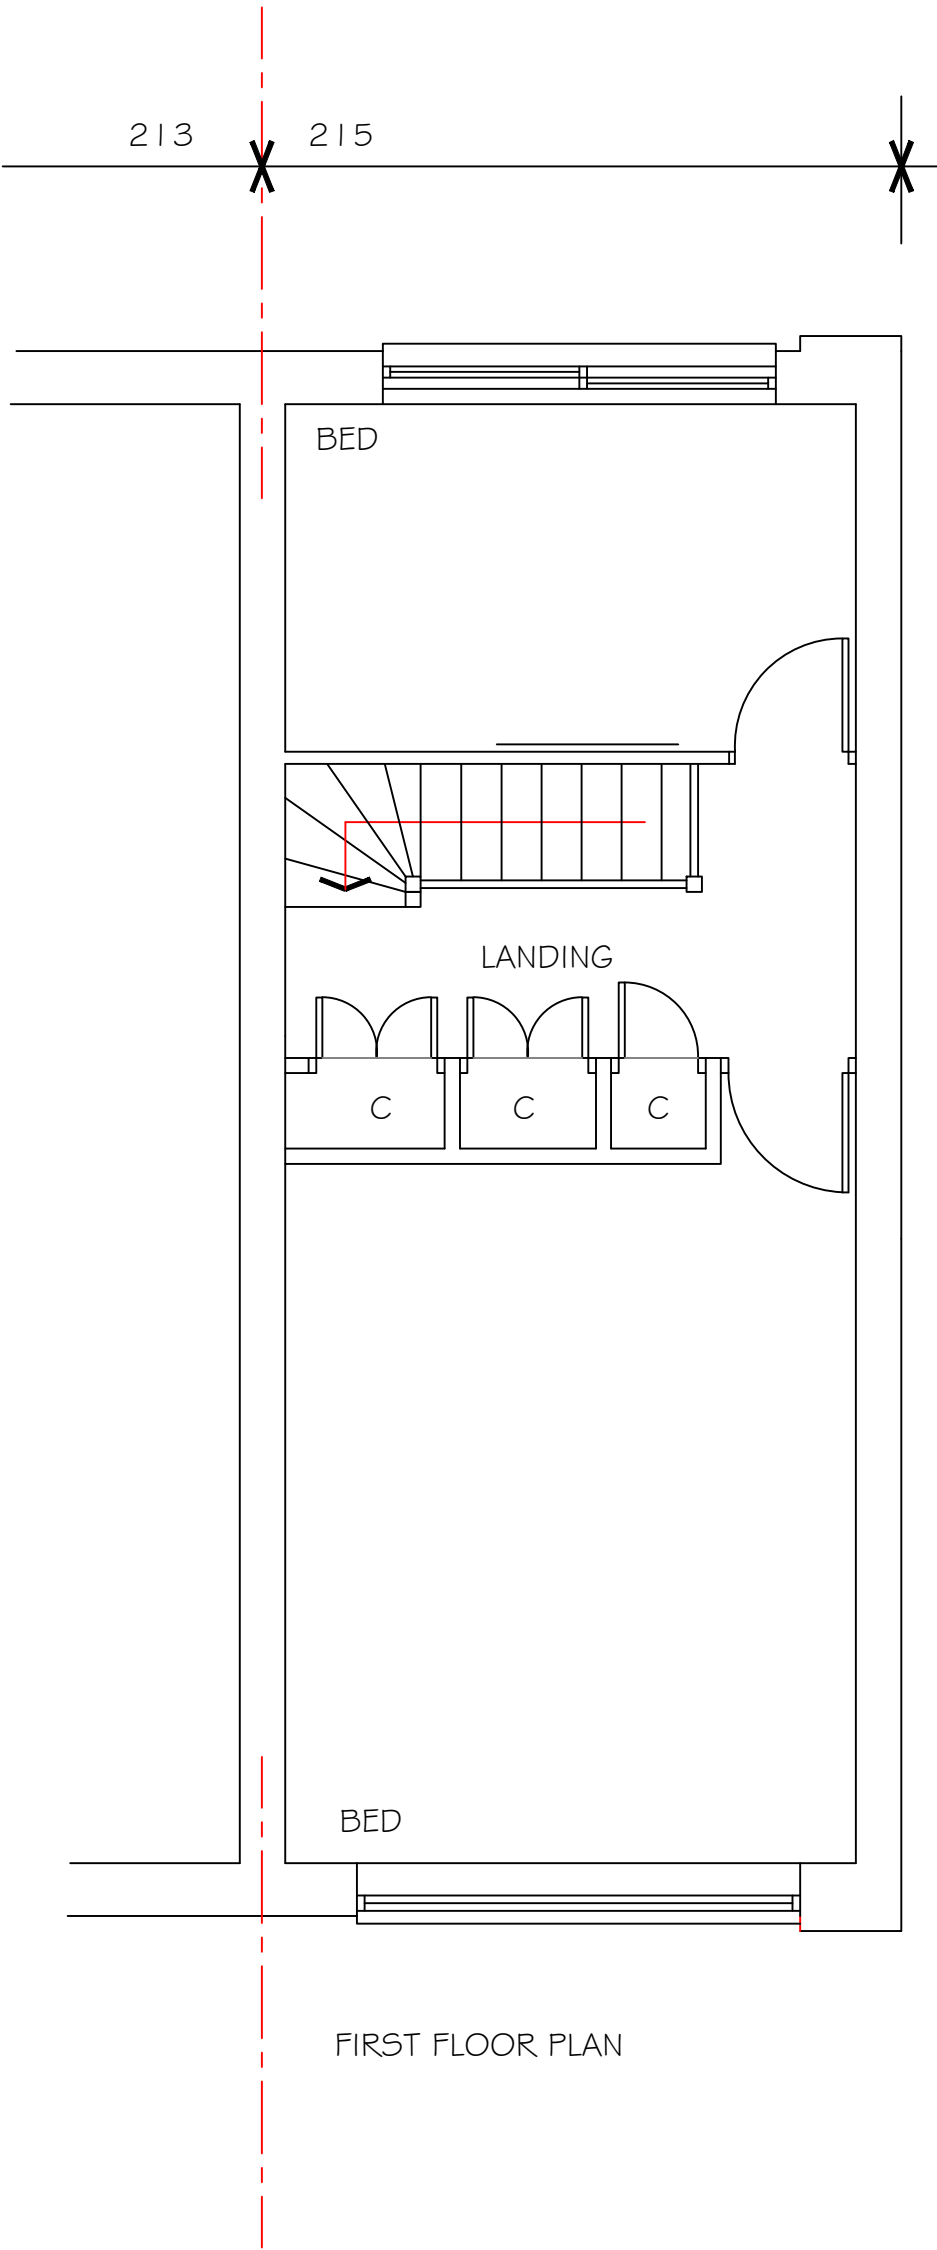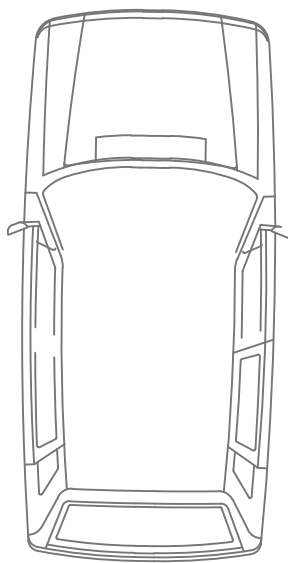


FIRST FLOOR PLAN

NOTES & AMENDMENTS

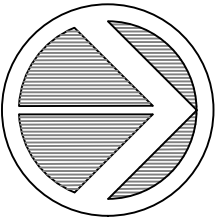

1. Subject to site survey.
2. This drawing should not be scaled, work only to annotated dimensions.
3. All dimensions are to be checked on site and any discrepancies reported to the Architect before work proceeds.
4. This drawing is to be read in conjunction with the following drawings:-
5. The copyright of this drawing is retained by COLLINS CADDY POPE PARTNERSHIP. This drawing may not be copied or passed to a third party without our written permission and must be returned upon request.
6. Client & Contractor to ensure to ensure compliance with C.D.M. and Health and Safety Regulations.
7. All works to comply with current Codes of Practise and B.S.I.

|   |          |                                           |
|---|----------|-------------------------------------------|
| J |          |                                           |
| I |          |                                           |
| H |          |                                           |
| G |          |                                           |
| F |          |                                           |
| E |          |                                           |
| D |          |                                           |
| C | APR 2022 | 215A Removed                              |
| B | JAN 2022 | Title Box Revised And North Point Revised |
| A | JAN 2022 | Floor Area Revised                        |
|   | DATE     | AMENDMENT                                 |

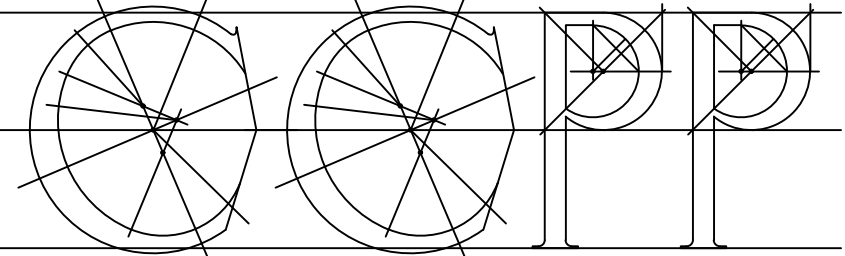

**COLLINS CADDY POPE PARTNERSHIP**  
ARCHITECTUAL DESIGNS, PLANNING CONSULTANTS,  
SURVEYORS & CONTRACT ADMINISTRATORS.  
263 OSWARD, COURTWOOD LANE, FORESTDALE, CROYDON, CRO 9HJ  
TEL : 020 8651 2979 E-mail info@collinscaddylope.co.uk

Contract

**215 & 215A TIMBERLEYS  
LITTLEHAMPTON  
WEST SUSSEX  
BN17 6QD**

Client

**TALL OAK PROPERTIES LTD  
13 WESTBOURNE AVENUE  
WORTHING  
WEST SUSSEX , BN14 8DE**

Title

**EXISTING GROUND FLOOR AND  
FIRST FLOOR PLAN**

|          |            |          |                  |   |   |   |
|----------|------------|----------|------------------|---|---|---|
| Scale    | 1:50 at A1 | Dwg. No. | "© C.C.P.P."     | A | B | C |
| Date     | DEC 2021   |          | <b>2110 - 06</b> |   |   |   |
| Drawn by | SP         |          |                  |   |   |   |
| CAD_ref  |            |          |                  |   |   |   |