
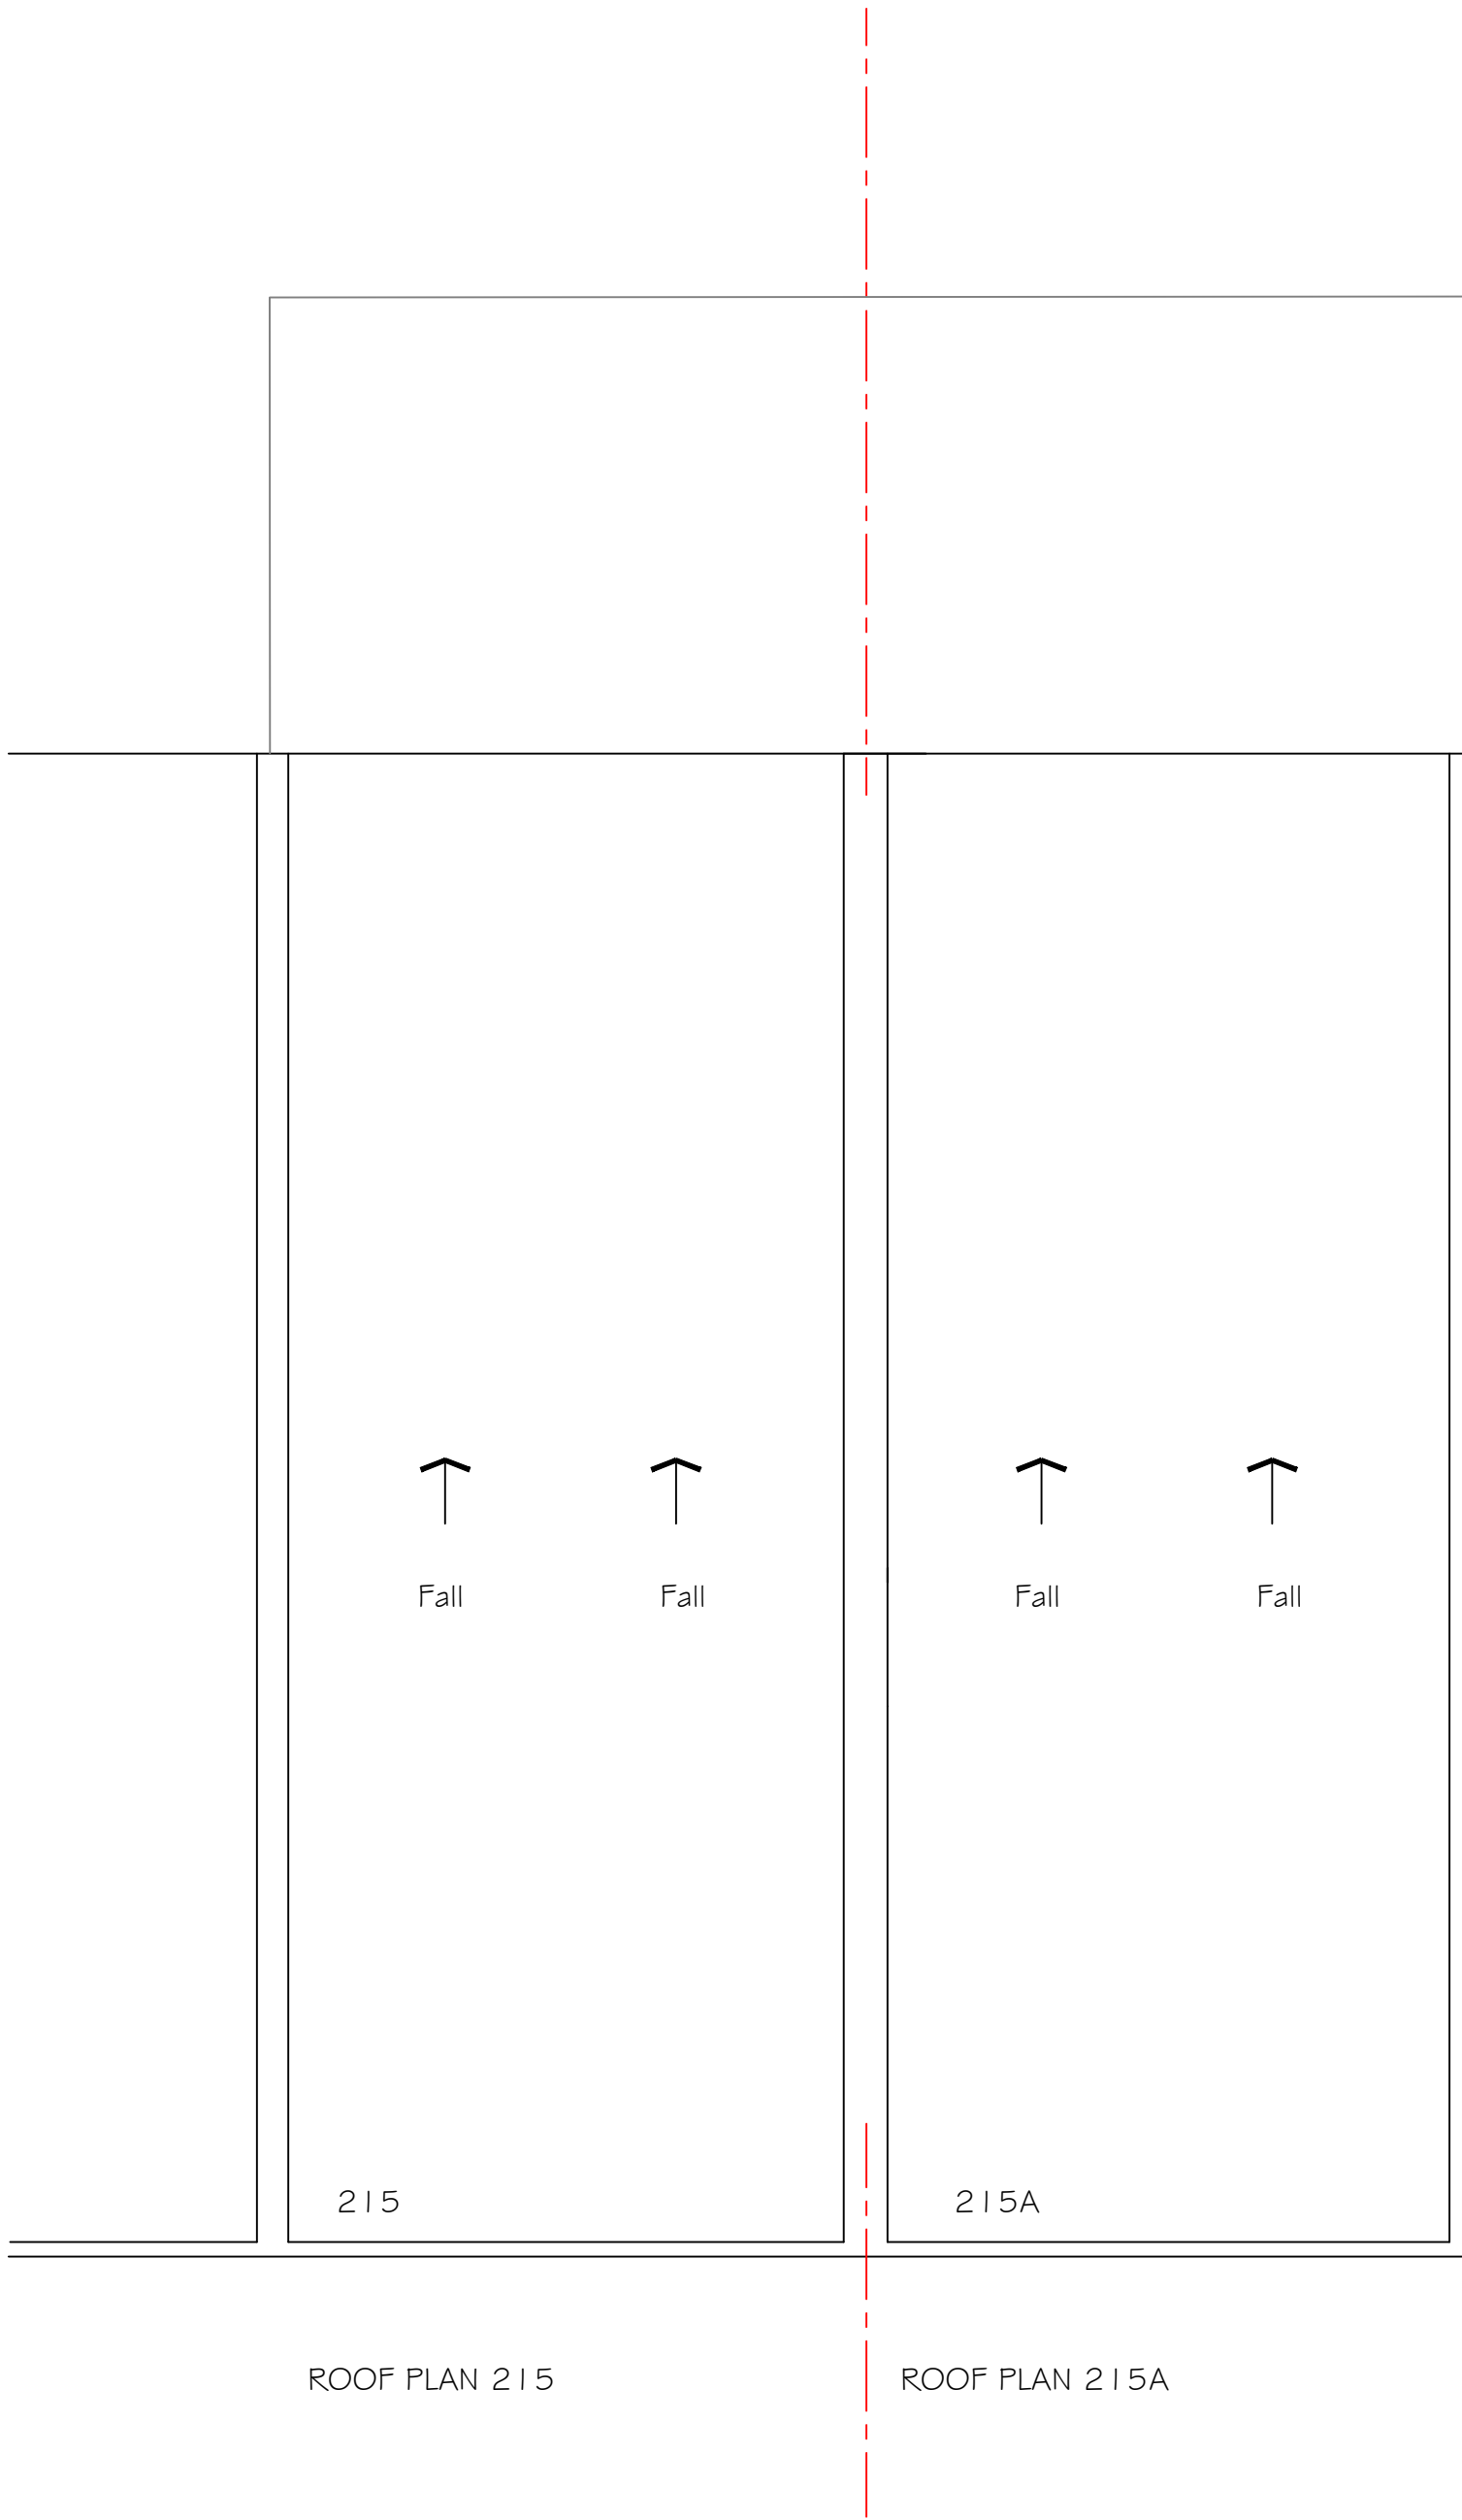


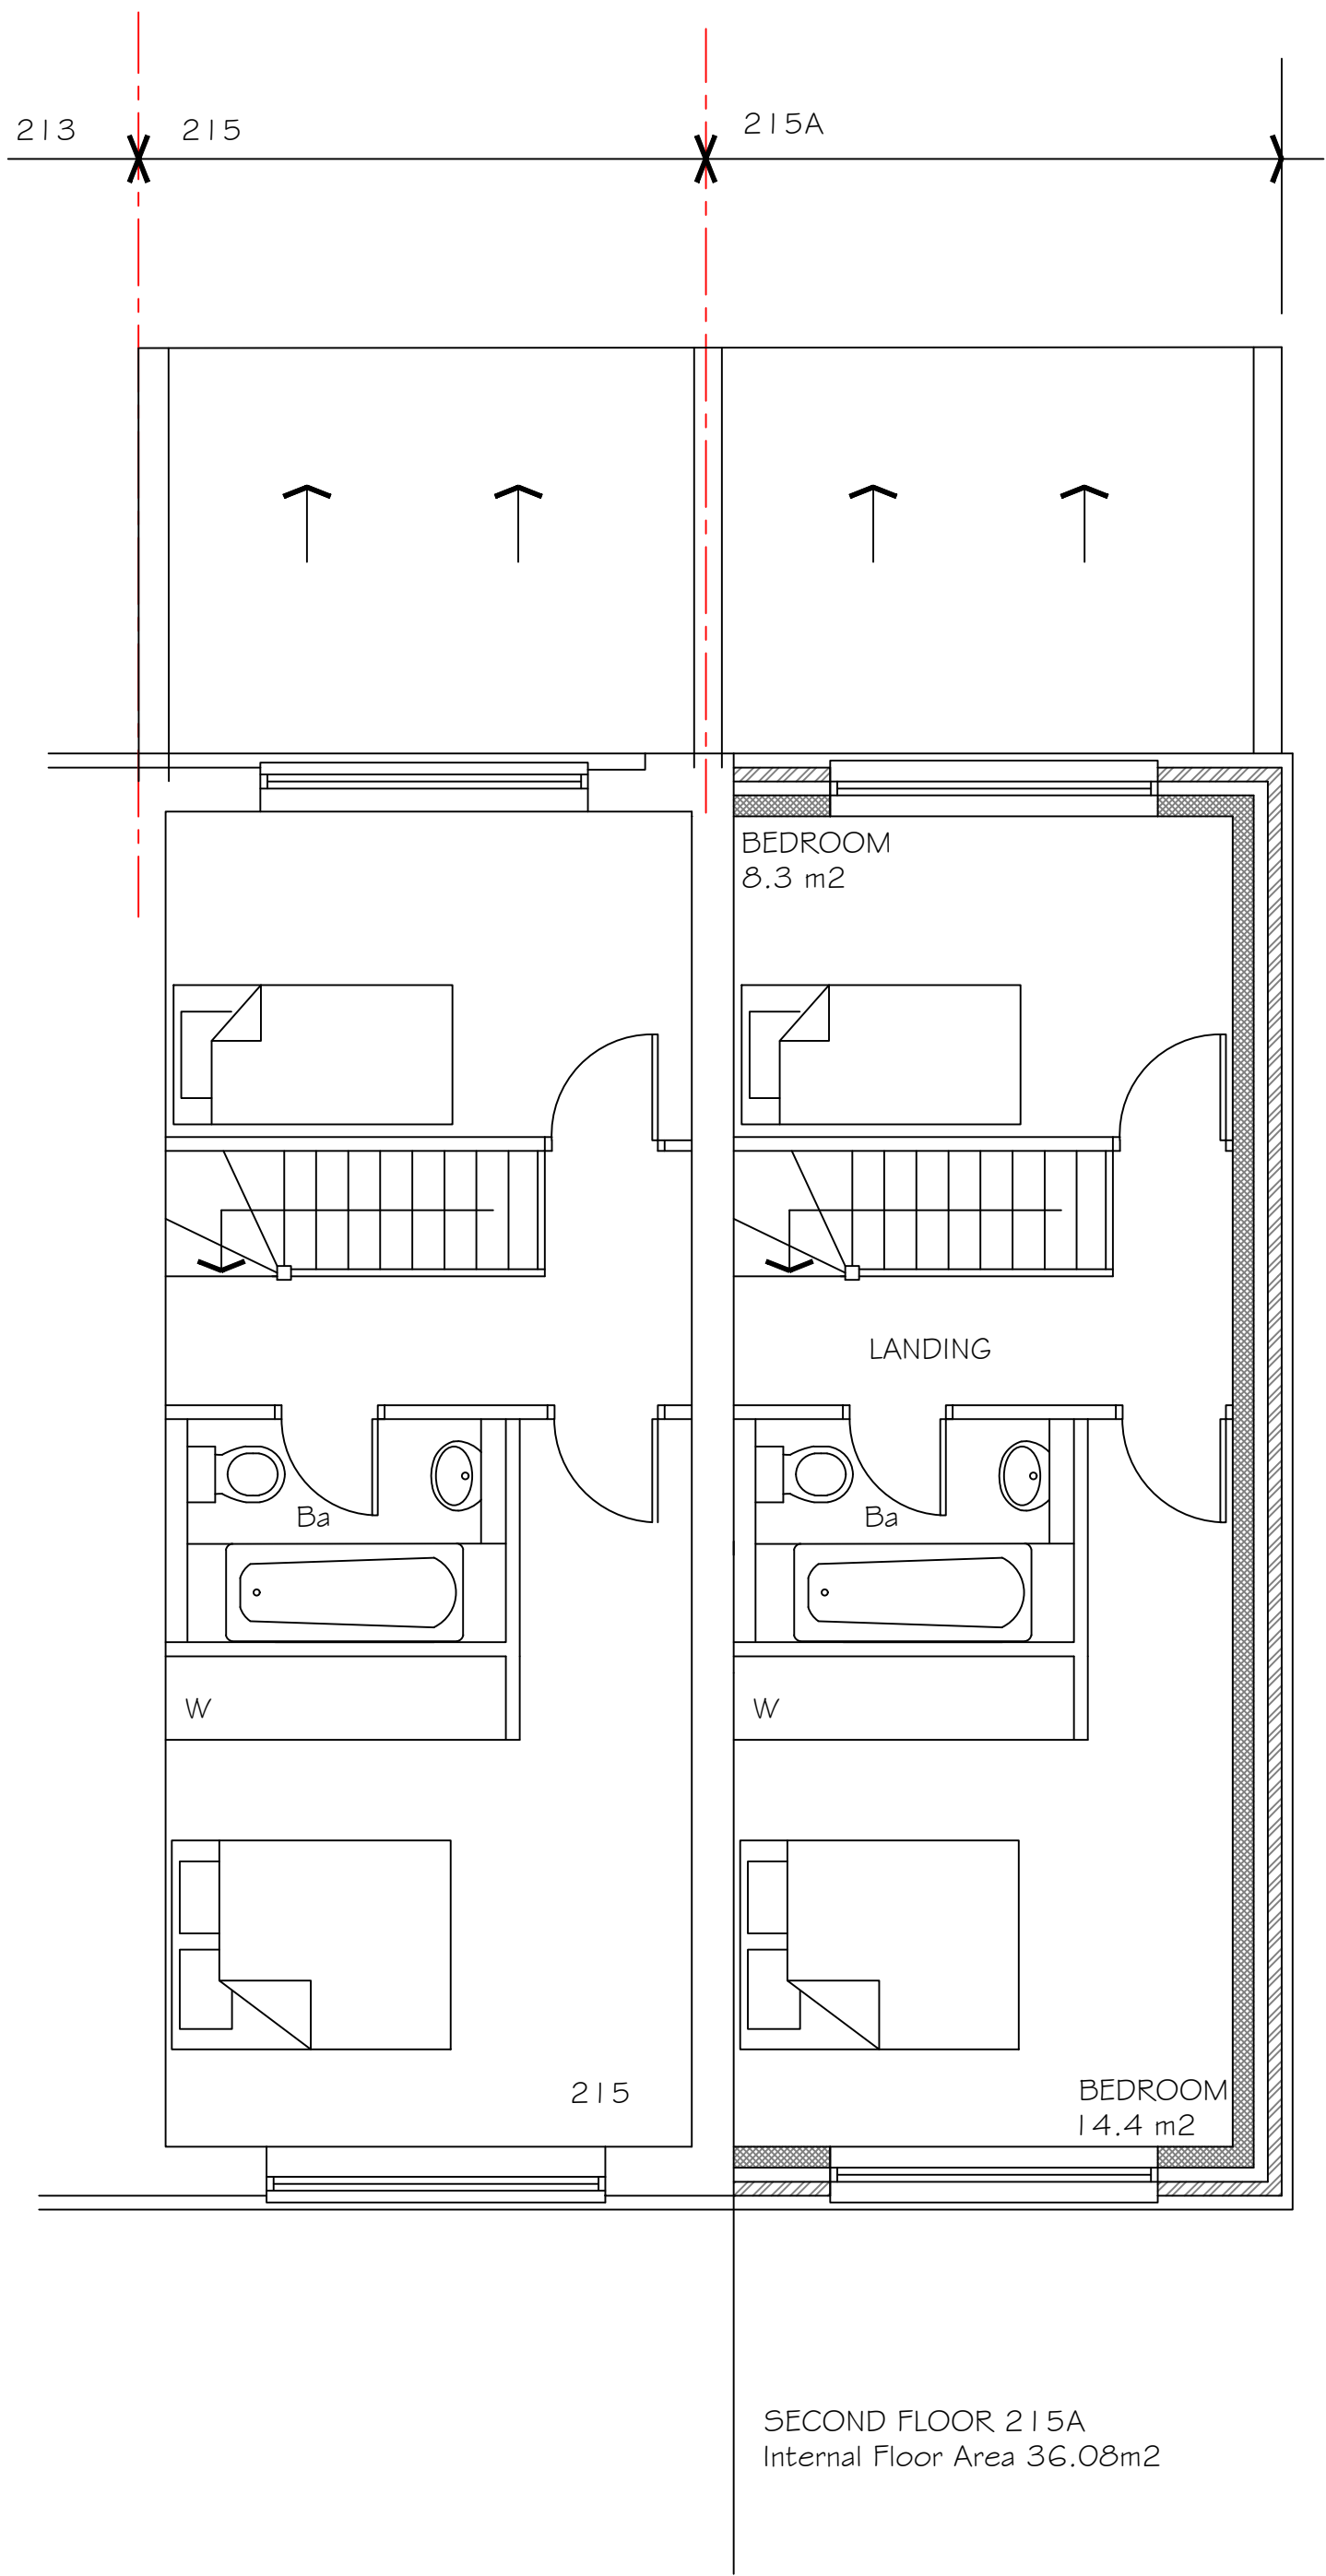


General Notes
Proposed facing brick - to match
existing dwellings

Proposed Vertical Tiles - to match
existing dwellings

Propoesd windows and doors Upvc
colour white.

Proposed plastic /timber cladding -
to match existing dwellings


NOTES & AMENDMENTS

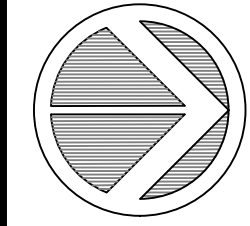

1. Subject to site survey.
2. This drawing should not be scaled, work only to annotated dimensions.
3. All dimensions are to be checked on site and any discrepancies reported to the Architect before work proceeds.
4. This drawing is to be read in conjunction with the following drawings:-
5. The copyright of this drawing is retained by COLLINS CADDY POPE PARTNERSHIP. This drawing may not be copied or passed to a third party without our written permission and must be returned upon request.
6. Client & Contractor to ensure to ensure compliance with C.D.M. and Health and Safety Regulations.
7. All works to comply with current Codes of Practise and B.S.I.

NOTE
PROPOSED DWELLING 215A APPROVED UNDER LU/350/20PL
BUT NOT YET CONSTRUCTED

J		
I		
H		
G		
F		
E		
D		
C		
B		
A	APR 2022	LU/350/20PL Annotation Added in Red
	DATE	AMENDMENT

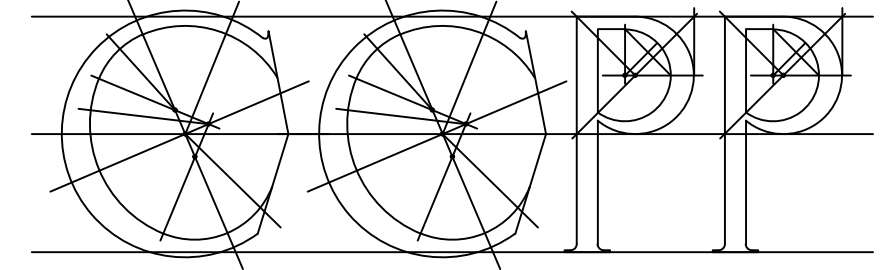

COLLINS CADDY POPE PARTNERSHIP
ARCHITECTUAL DESIGNS, PLANNING CONSULTANTS,
SURVEYORS & CONTRACT ADMINISTRATORS.
263 OSWALD, COURTWOOD LANE, FORESTDALE, CROYDON, CRO 9HJ
TEL : 020 8651 2979 E-mail info@collinscaddylope.co.uk

Contract

215 & 215A TIMBERLEYS
LITTLEHAMPTON
WEST SUSSEX
BN17 6QD

Client

TALL OAK PROPERTIES LTD
13 WESTBOURNE AVENUE
WORTHING
WEST SUSSEX , BN14 8DE

Title

PROPOSED SECOND FLOOR AND
ROOF PLAN

Scale	1:50 at A1	Drw. No.	"© C.C.P.P." A
Date	DEC 2021		2110 - 11
Drawn by	SP		
CAD_ref			