


Six Bells P.H

Forge Cottage


Purposed new bungalow

Hunters Lodge


Street Scene Scale 1 : 500

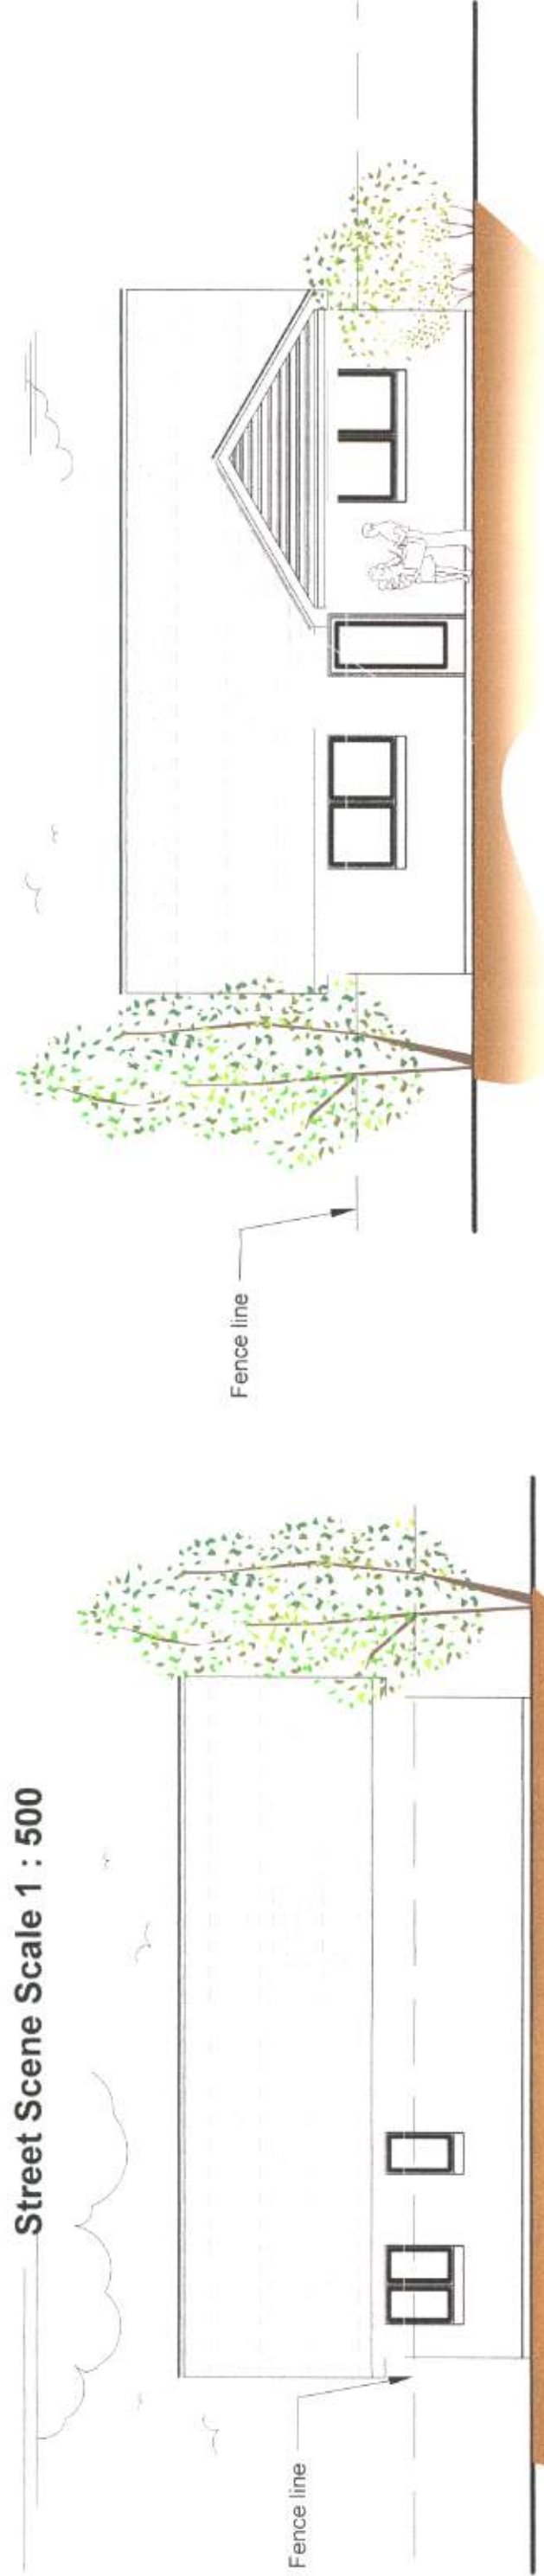


East Elevation

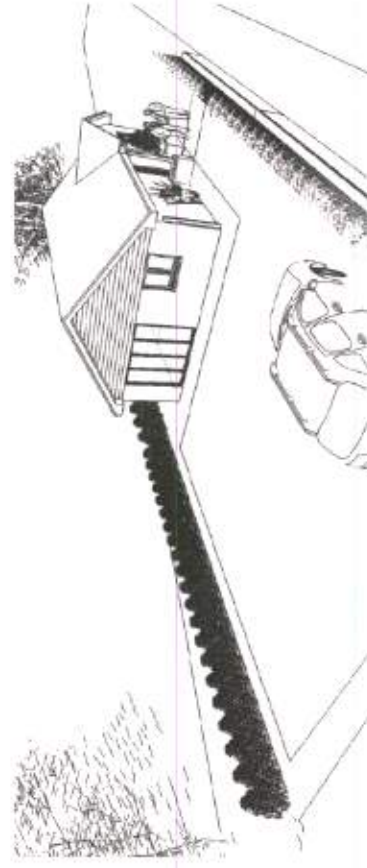

3D Proposed Site Layout

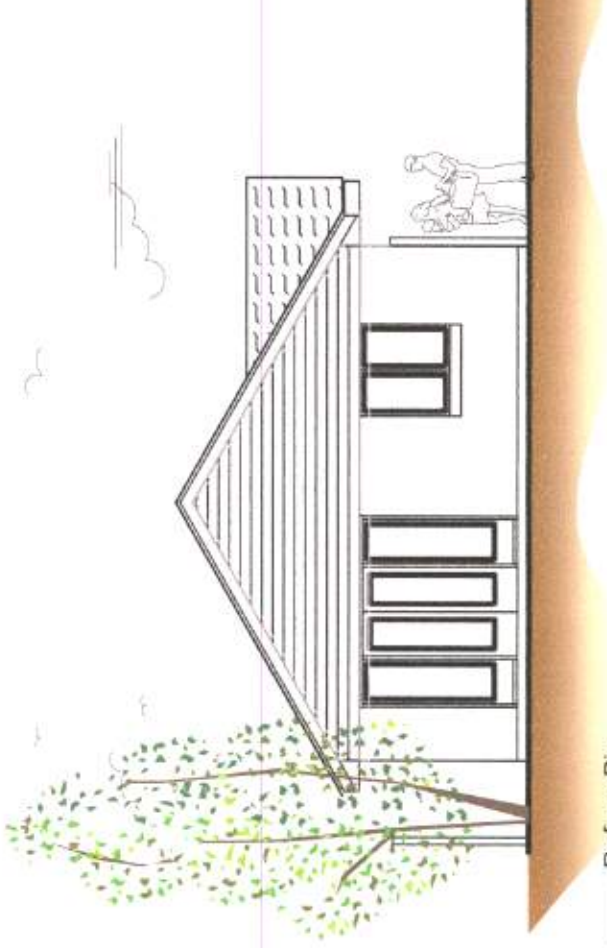


North Elevation

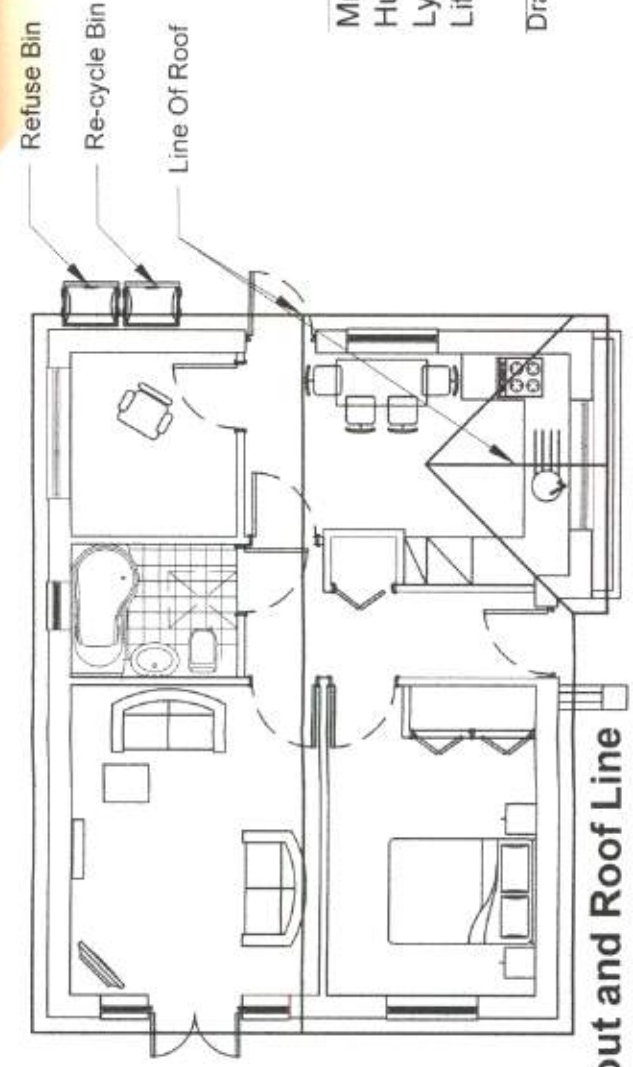

Internal Layout and Roof Line

South Elevation

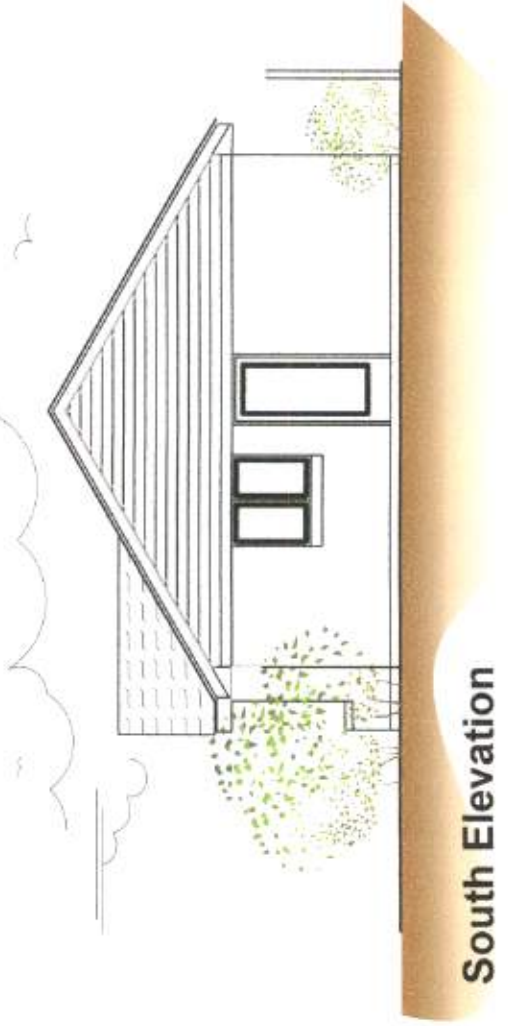

West Elevation



ADDRESS

Mr & Mrs Mills
Hunters lodge
Lyminster Road
Littlehampton

Ref:- Dwg 001

Date: Sept 2010

Scale

1:100

Drawing:- Elevations and Plan

